
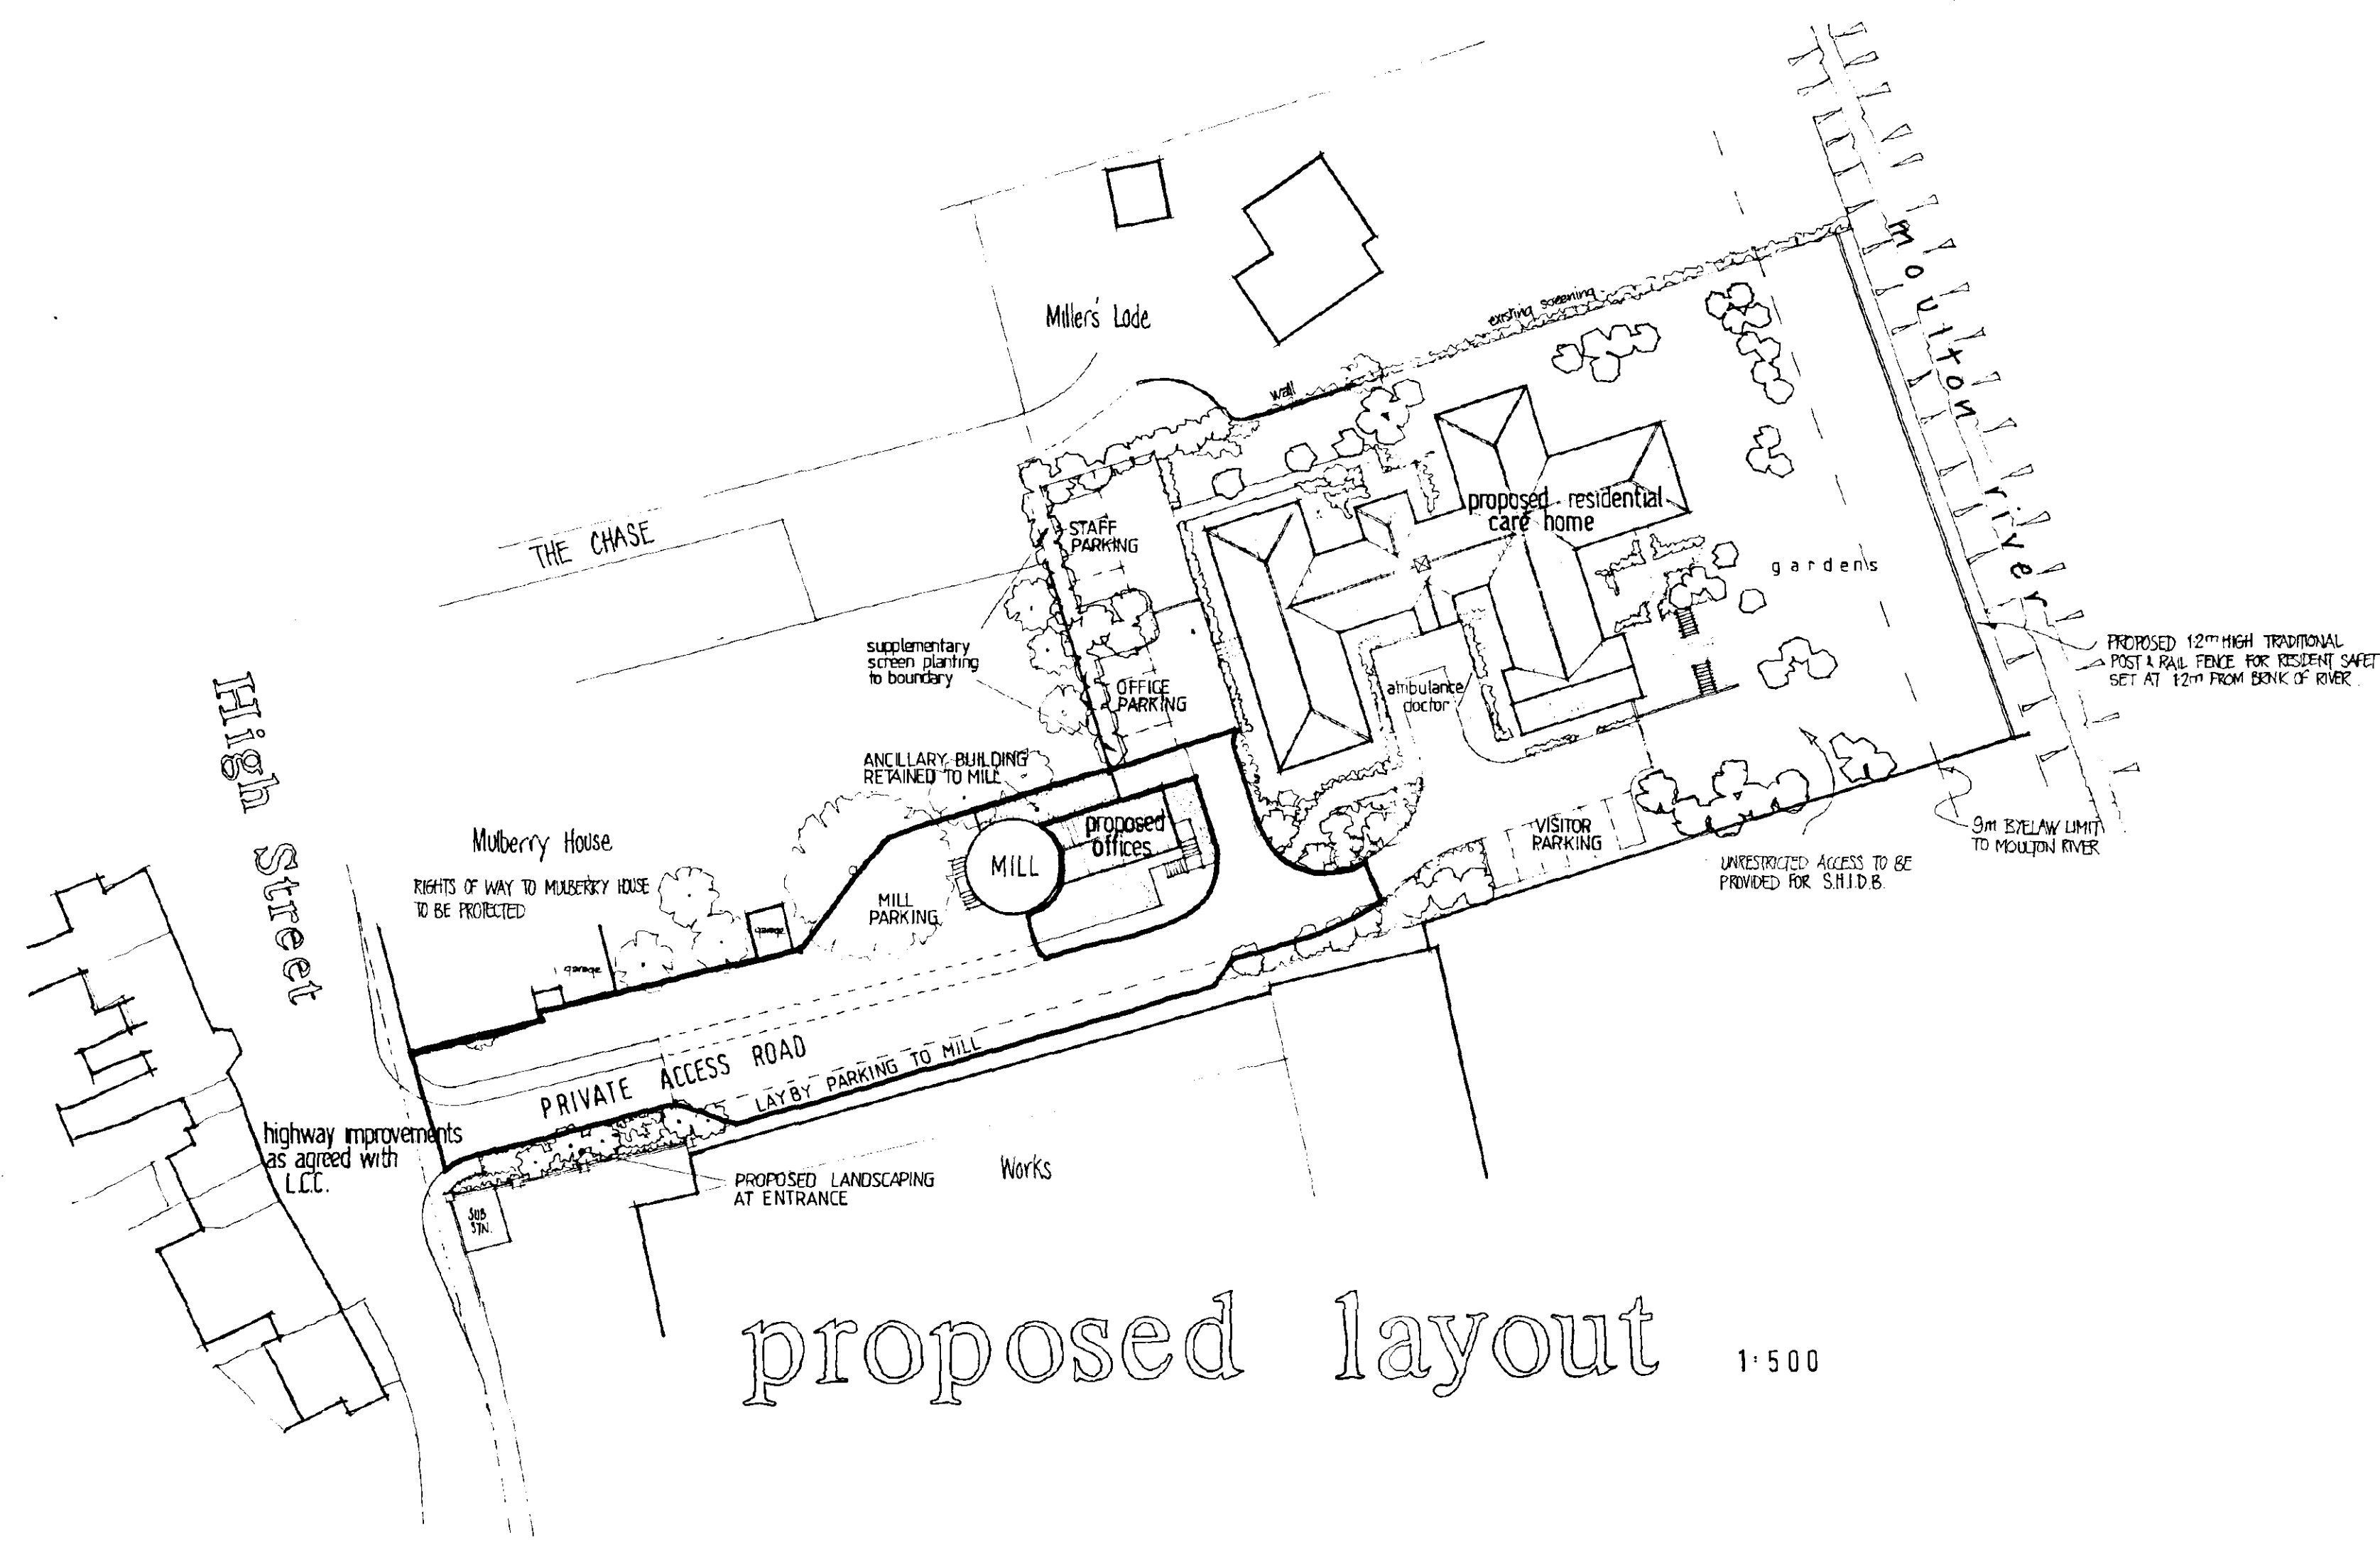
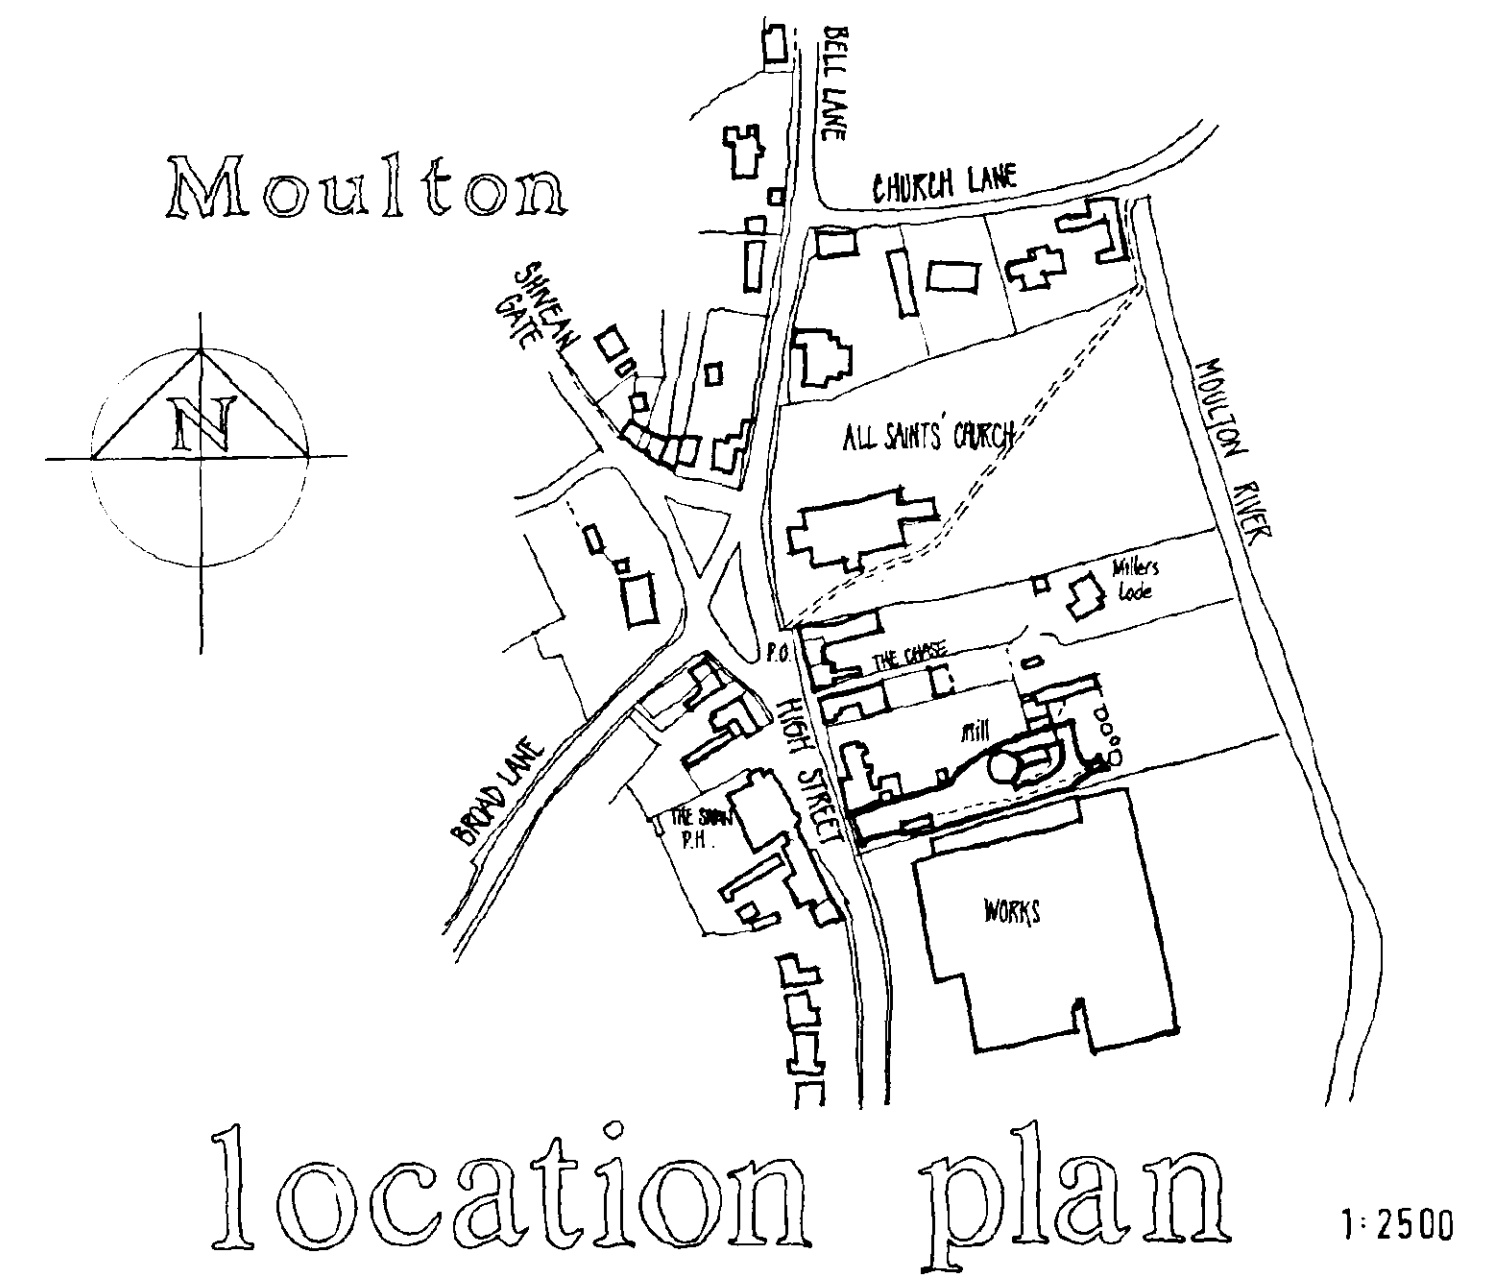


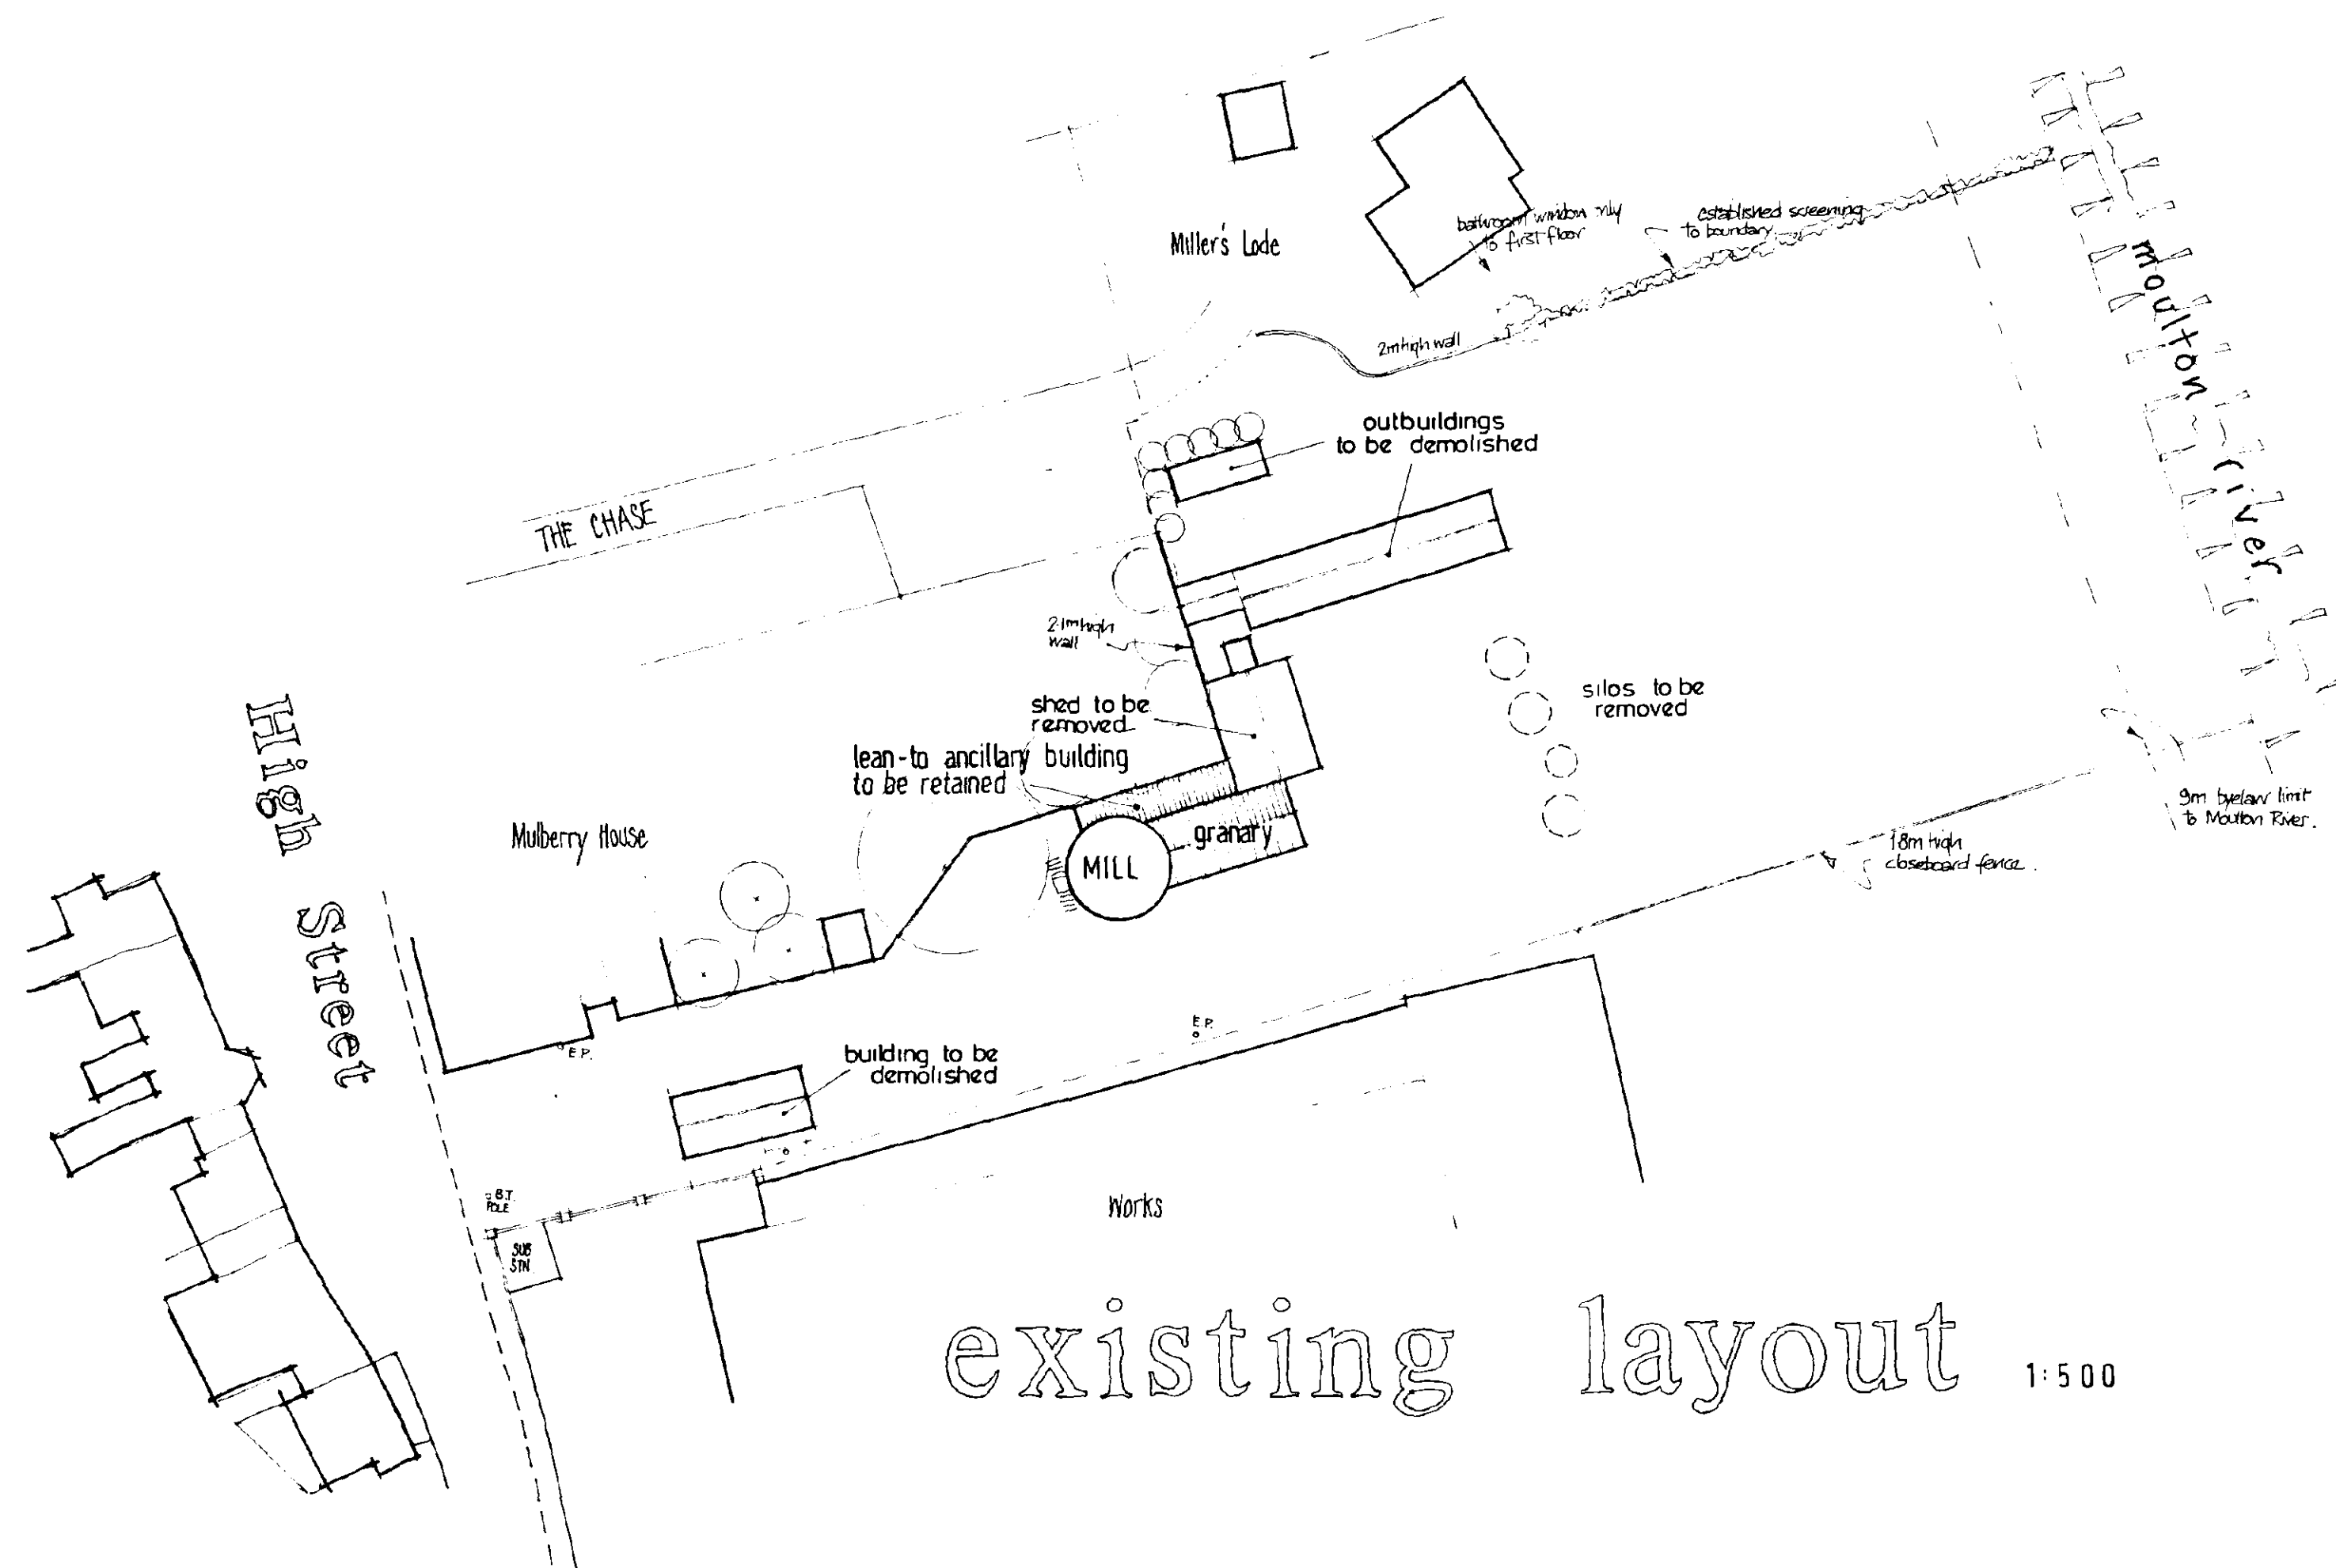

The Mill Moulton

CHANGE OF USE to Heritage Centre

Location Plan 1:2500

Site Layout

MARCH 1996
abm j. finch

abm j. finch

96012/001