


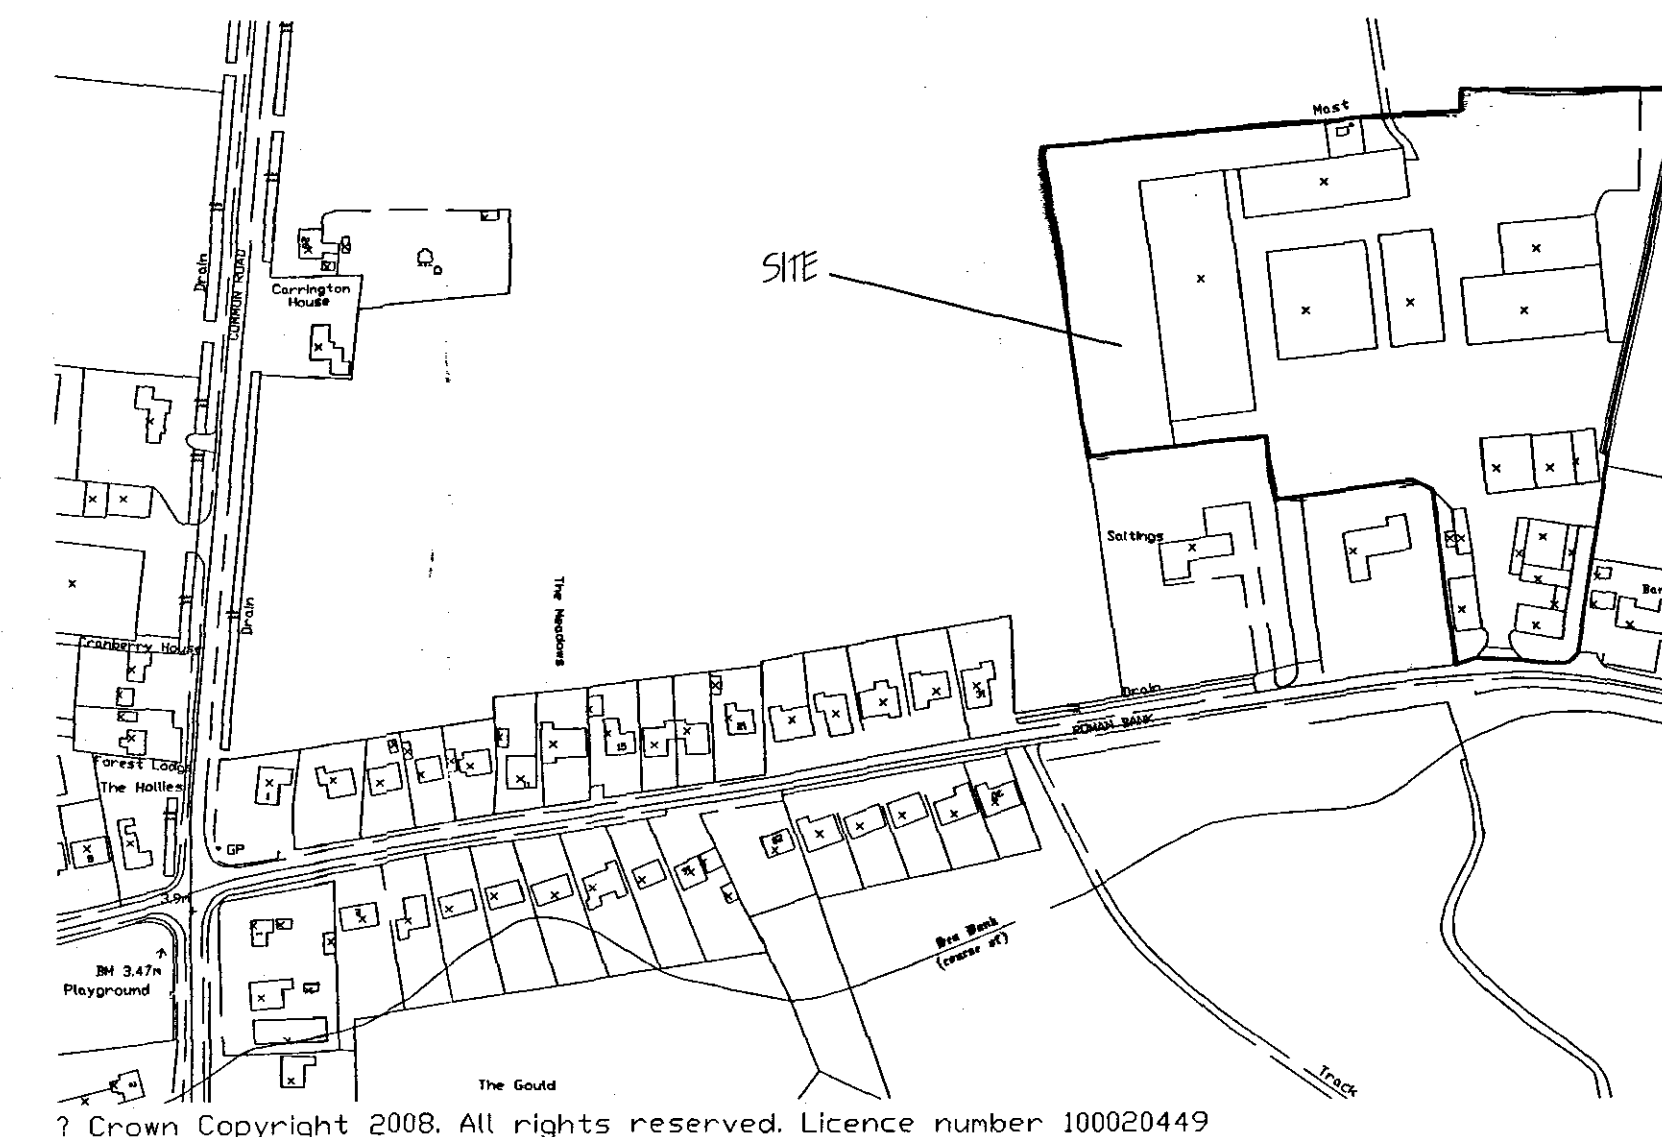

SHC
Planning & Development
07 MAR 2008
0305108

[illegible]

G. R. MERCHANT LTD.
I.ENG AMICE FIWO
**ARCHITECTURAL, STRUCTURAL
AND LAND DRAINAGE
CONSULTANTS**
4 Wrights Mews
12A Park Road, Holbeach,
Spalding, Lincs. PE12 7EE
Tel: 01406 450800
Fax: 01406 426574
E-Mail: gr.merchant@btconnect.com

Project

PROPOSED AGRICULTURAL STORE.
GLEBE FARM, ROMAN BANK.
MOULTON SEAS END.
SPALDING, LINC'S.

Client
NAYLOR FARMS

Drawing

SITE LAYOUT & LOCATION PLANS.

Job Ref. 1749-08.	Drawing No. 01.
Date FEB '08.	Drawn GRM.

Scales
AS INDICATED.

[illegible]