* NB.

1:100 SCALE PLANS NOT APPLICABLE TO MARCH 2001 SUBMISSION.

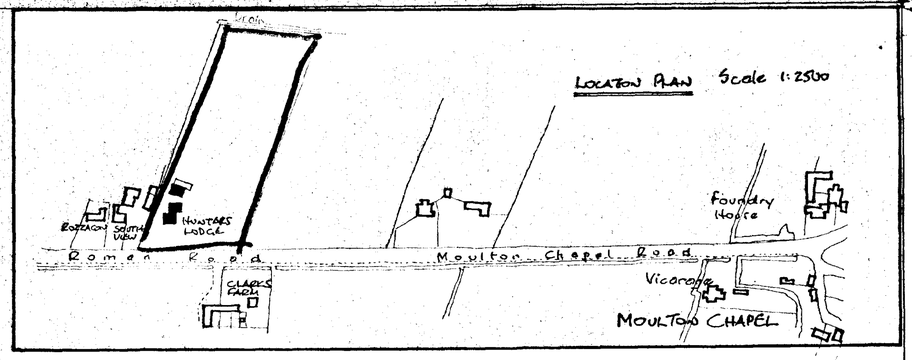

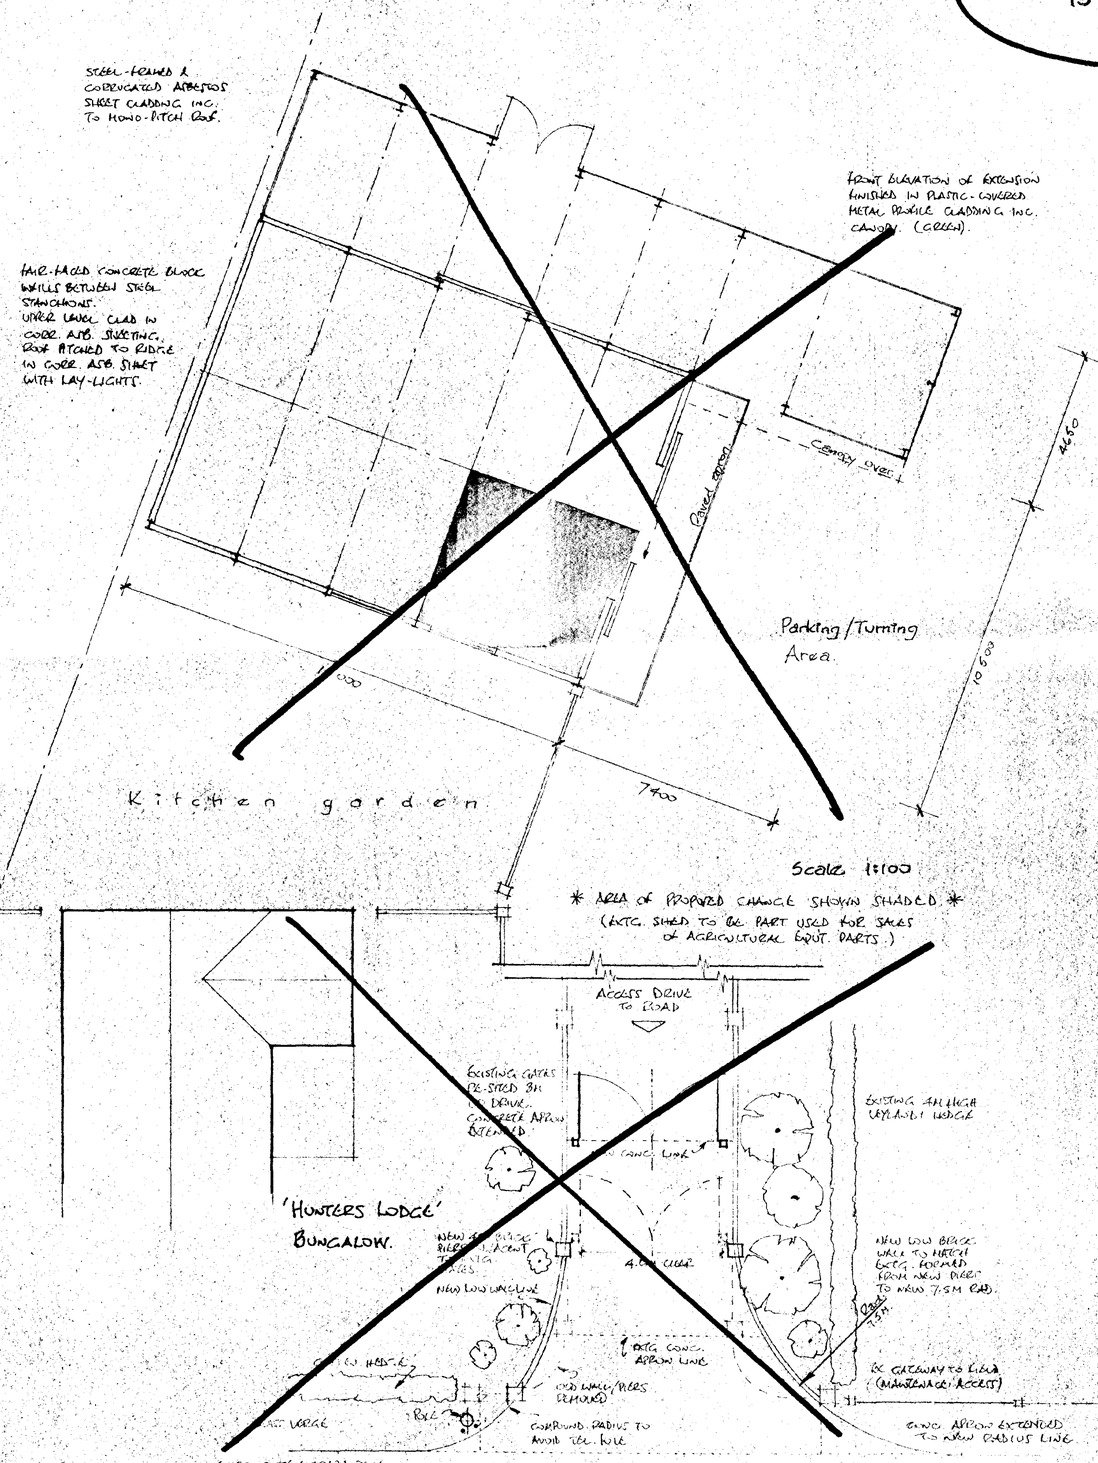

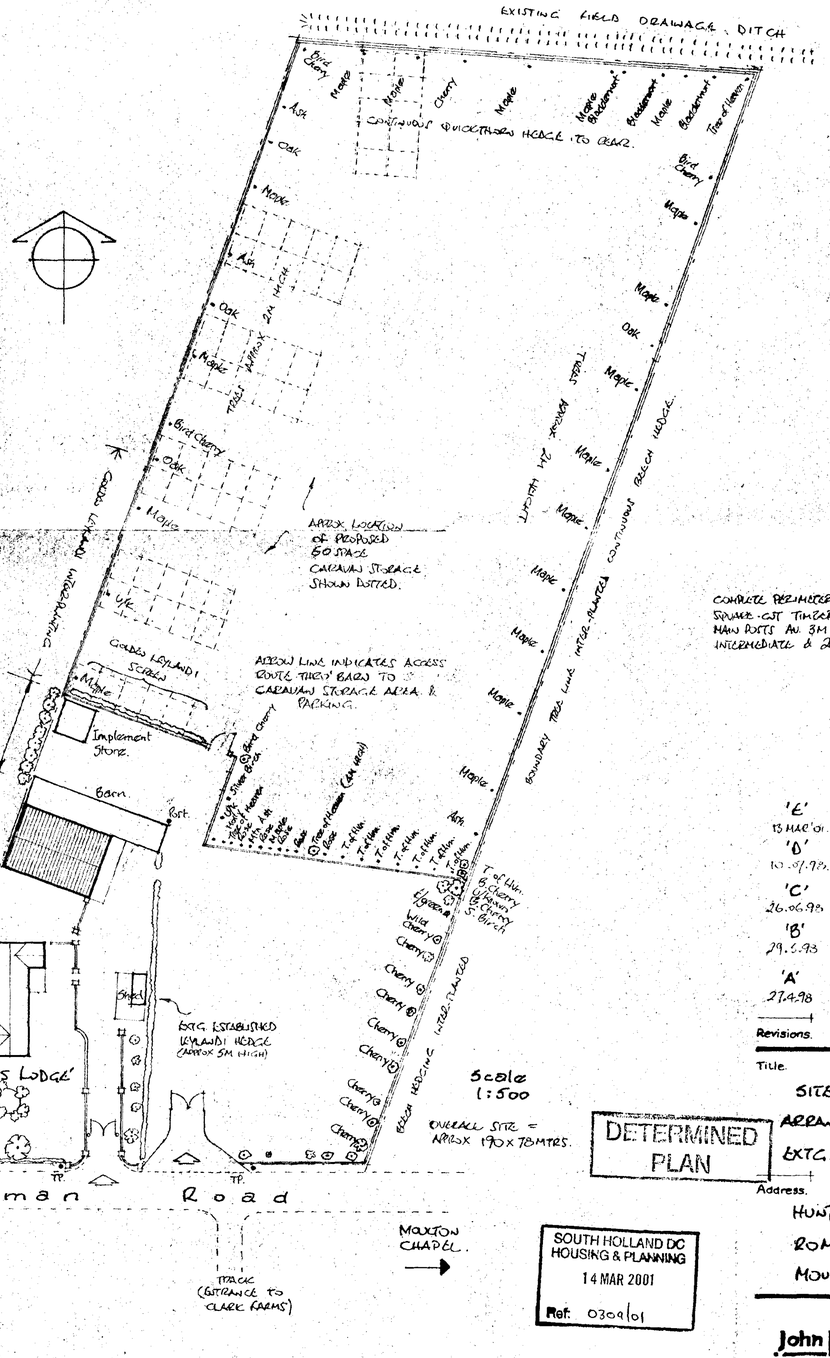

'E' 13 MAR'01: EXTRA CARAVAN SPACES. ACCESS CURVE RAISED

'D' 10.9.99: GATES ACCEPTED.

'C' 26.06.99: EXTN. OF CARAVAN STORAGE ACCESS SHOWN DOTTED.

'B' 29.6.99: HIGH ENTRANCE LAYOUT ALTERED TO SHOW NEW RADIUS.

'A' 27.4.98: ANNOTATIONS TO SHOW PLANTED TREES & HEDGING AT REQ'D L.A. REQUIREMENTS.

Revisions.

DETERMINED PLAN

SOUTH HOLLAND DC HOUSING & PLANNING 14 MAR 2001 Ref: 0309/01

Title. SITE LAYOUT & ARRANGEMENT OF EXTG. AGRI. SHED.

Address. HUNTERS LODGE ROMAN ROAD MOULTON CHAPEL

Project Design

Drwn. J.P.C

Scale. 1:500 & 1:100

Date

John R Clayton Associates