



PROPOSED GROUND FLOOR LAYOUT 1:50

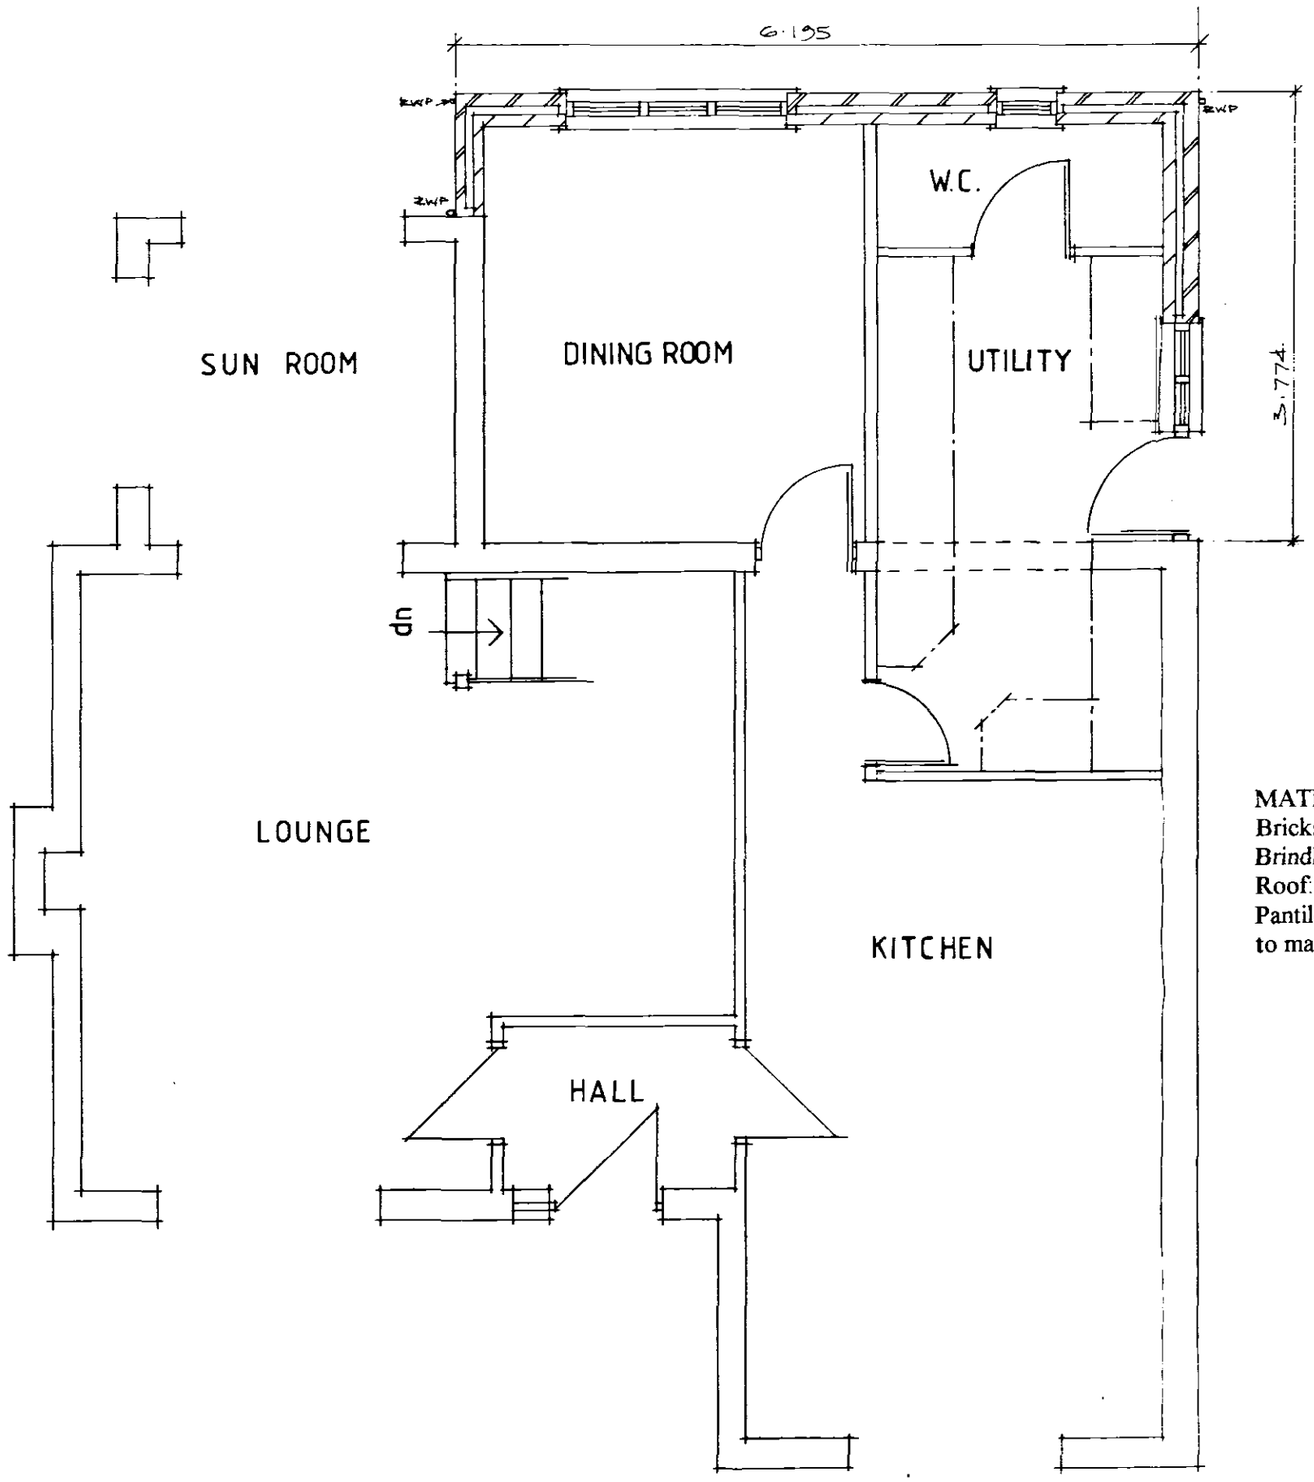

PROPOSED REAR ELEVATION 1:100

DETERMINED PLAN

MATERIALS:
Bricks,Butterley Old English
Brindle Red.
Roof: Sandoft Double Conc.
Pantiles,Grey.
to match existing.

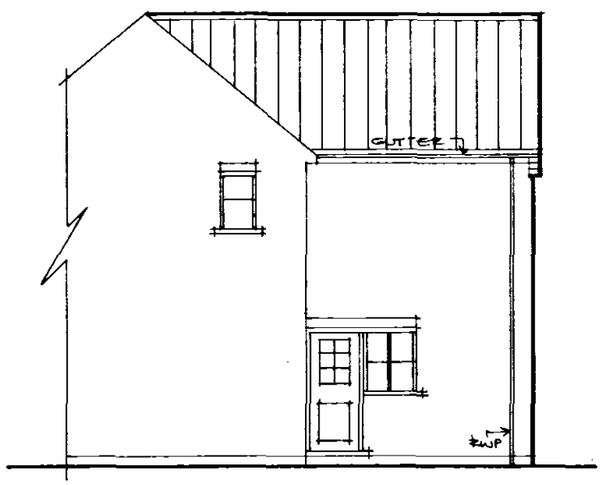

PROPOSED SIDE ELEVATION 1:100

Subject to Planning Permission
&
Building Control Approval

Proposed Games Room over
Existing Garage & Two Storey
Rear Extension to Dwelling at
Cranberry House,
Common Road,
Moulton Seas End.
for Mr D.Drew.

DD/M/MA/003