
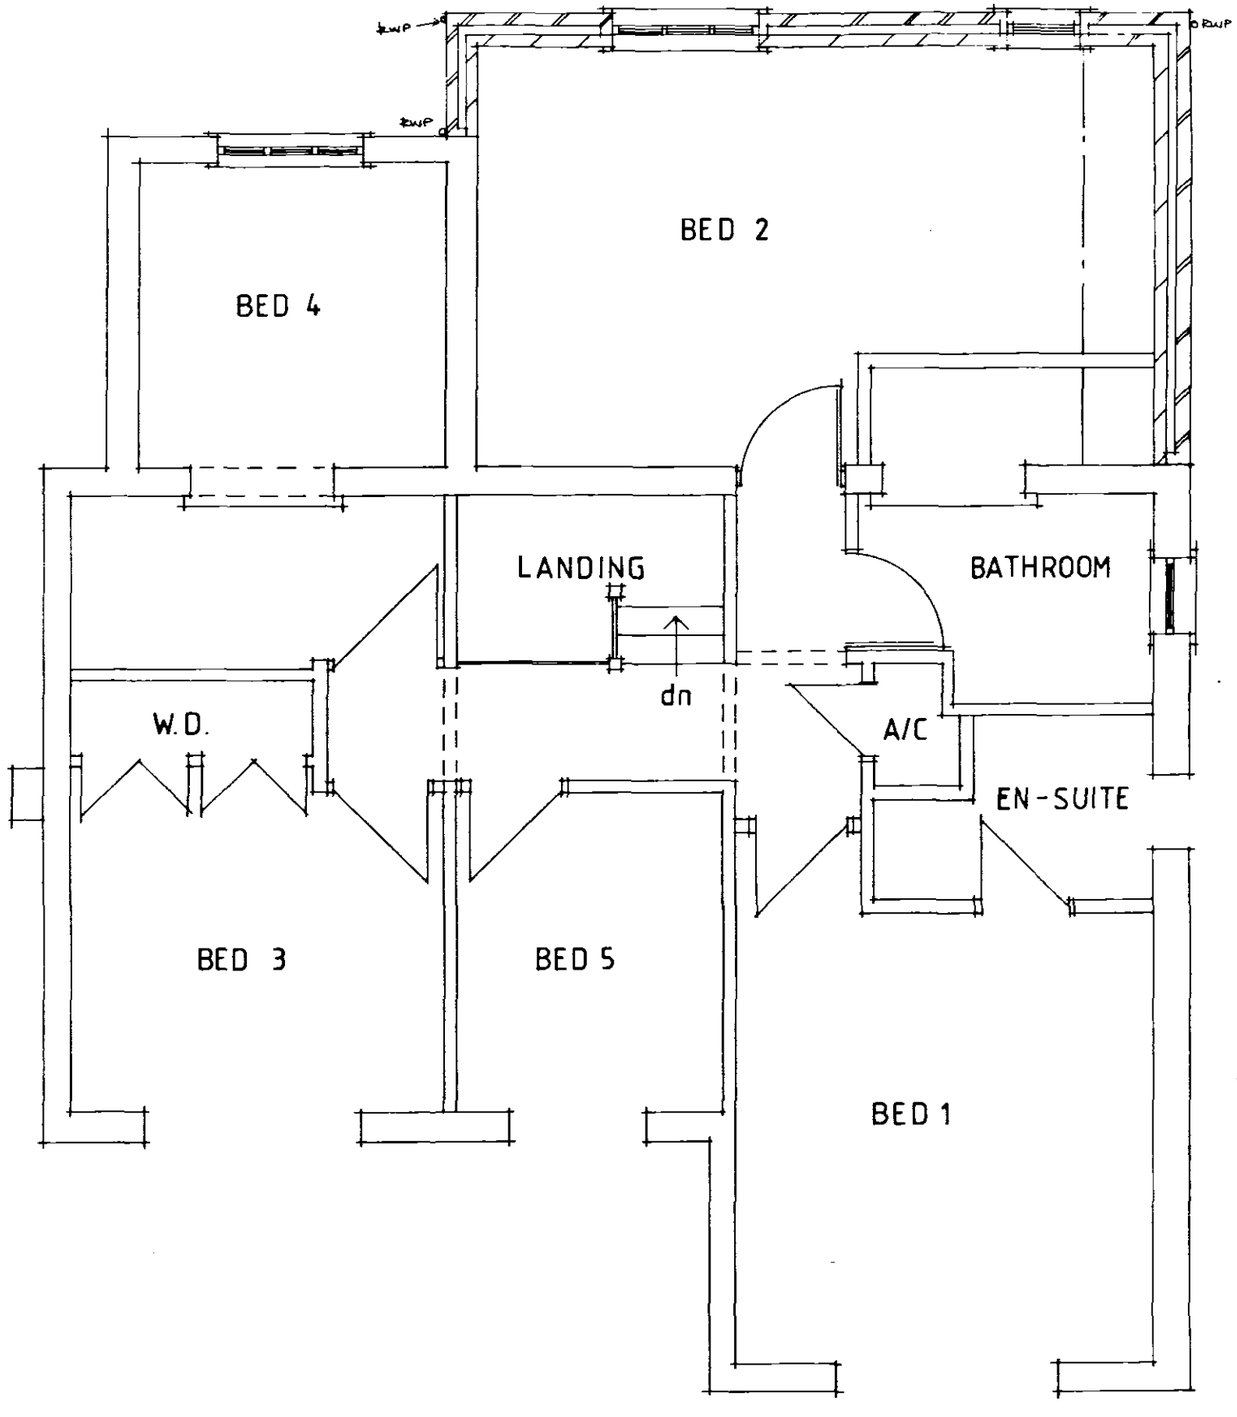


PROPOSED FIRST FLOOR LAYOUT 1:50

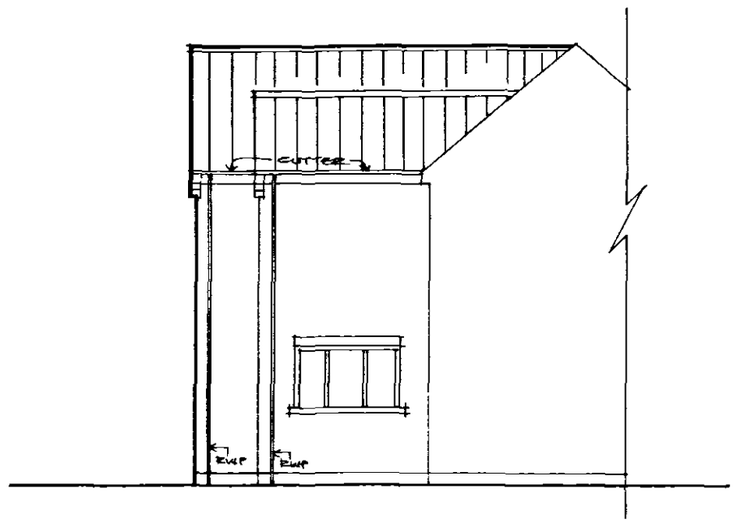

PROPOSED SIDE ELEVATION 1:100

DETERMINED PLAN

Subject to Planning Permission
&
Building Control Approval

Proposed Games Room over
Existing Garage & Two Storey
Rear Extension to Dwelling at
Cranberry House,
Common Road,
Moulton Seas End.
for Mr D.Drew,

DD / M / MA / 004