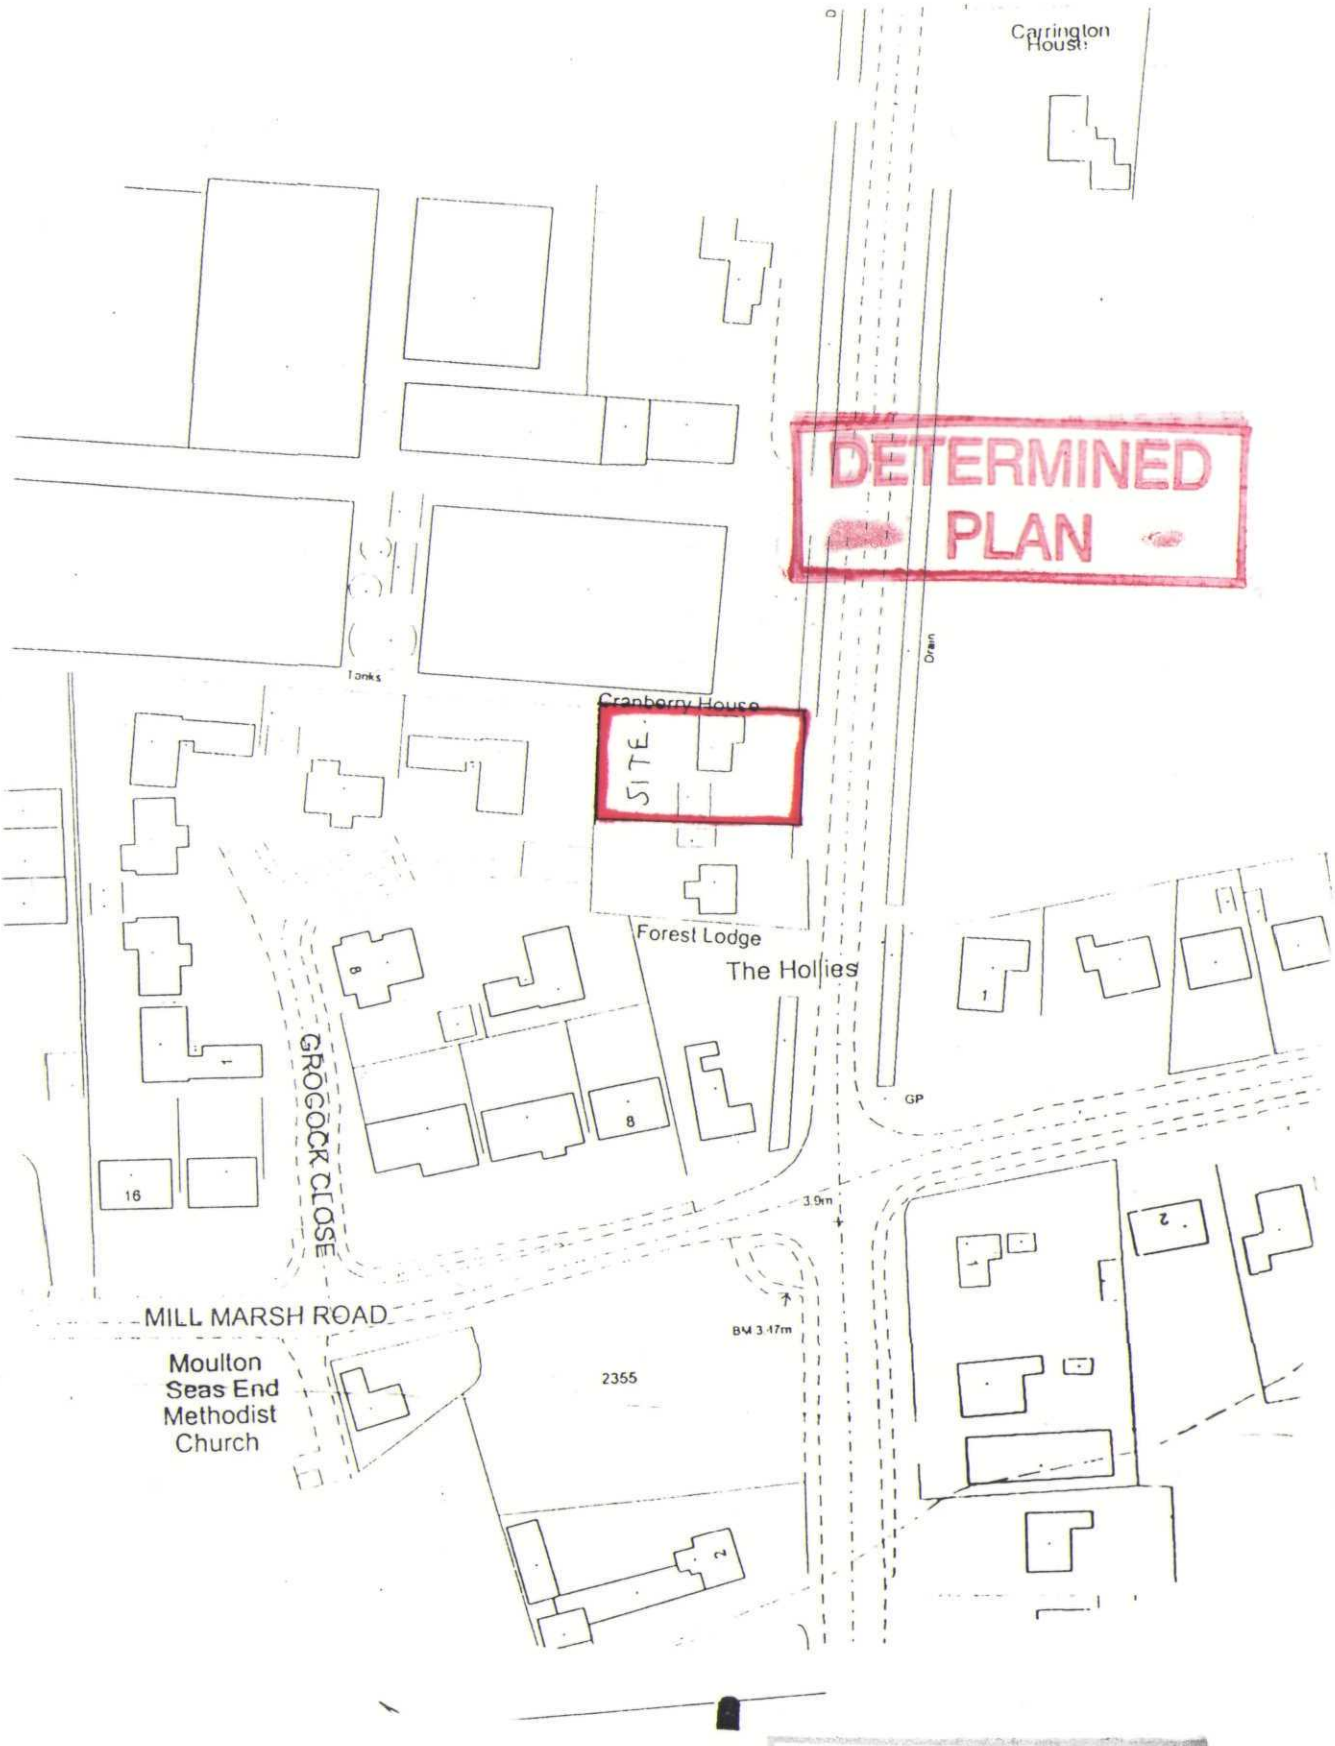


SHDC
Planning & Development
- 9 MAR 2004
Ref 0310/04