



PROPOSED GROUND FLOOR LAYOUT 1:50

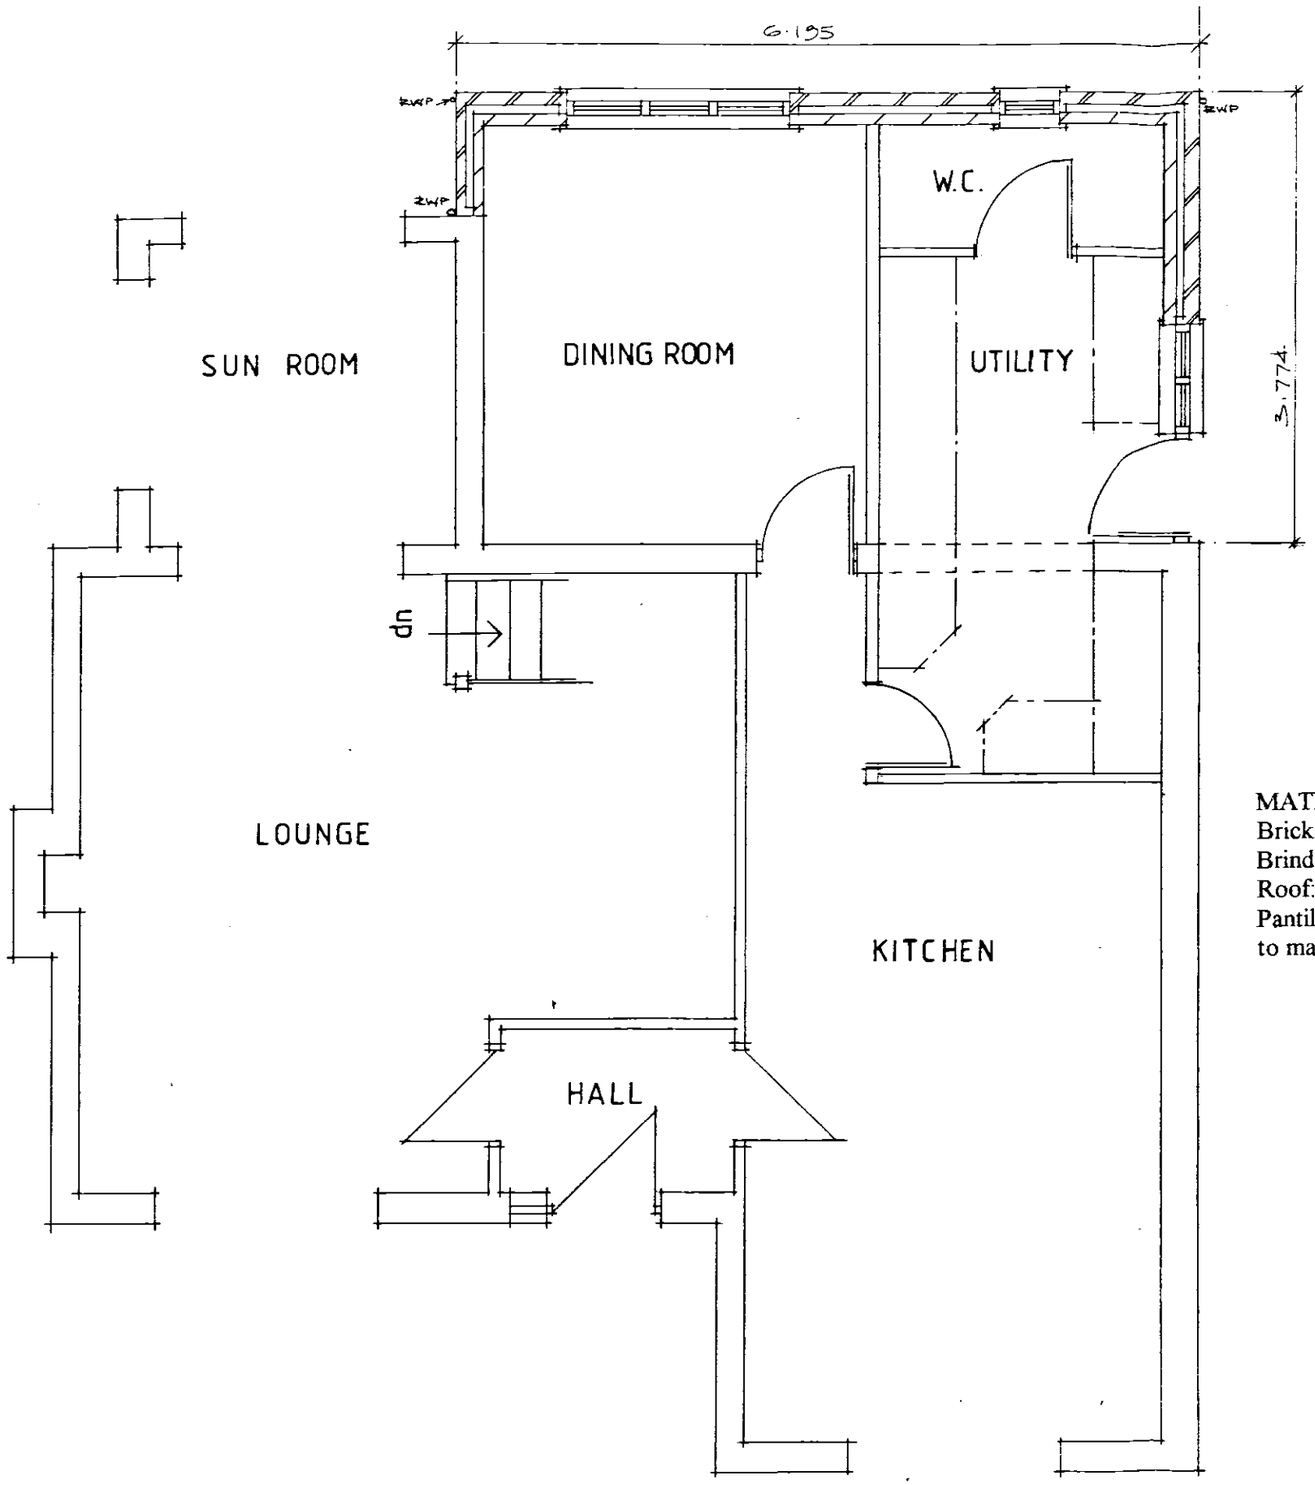

PROPOSED REAR ELEVATION 1:100

DETERMINED PLAN

MATERIALS:
Bricks, Butterley Old English Brindle Red.
Roof: Sandoft Double Conc. Pantiles, Grey.
to match existing.

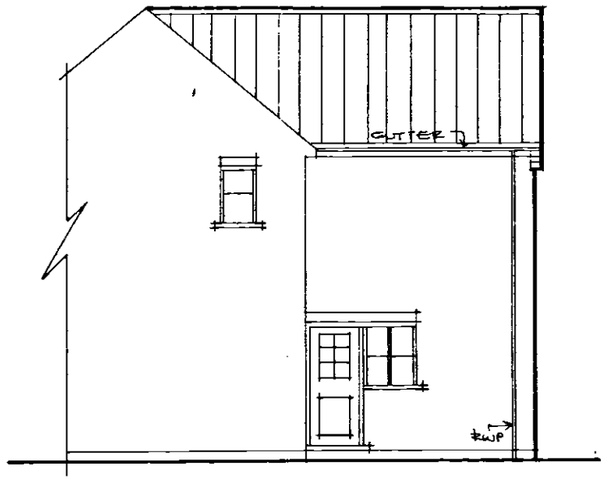

PROPOSED SIDE ELEVATION 1:100

Subject to Planning Permission
&
Building Control Approval

Proposed Games Room over Existing Garage & Two Storey Rear Extension to Dwelling at Cranberry House, Common Road, Moulton Seas End. for Mr D.Drew.

DD/M/MA/003