



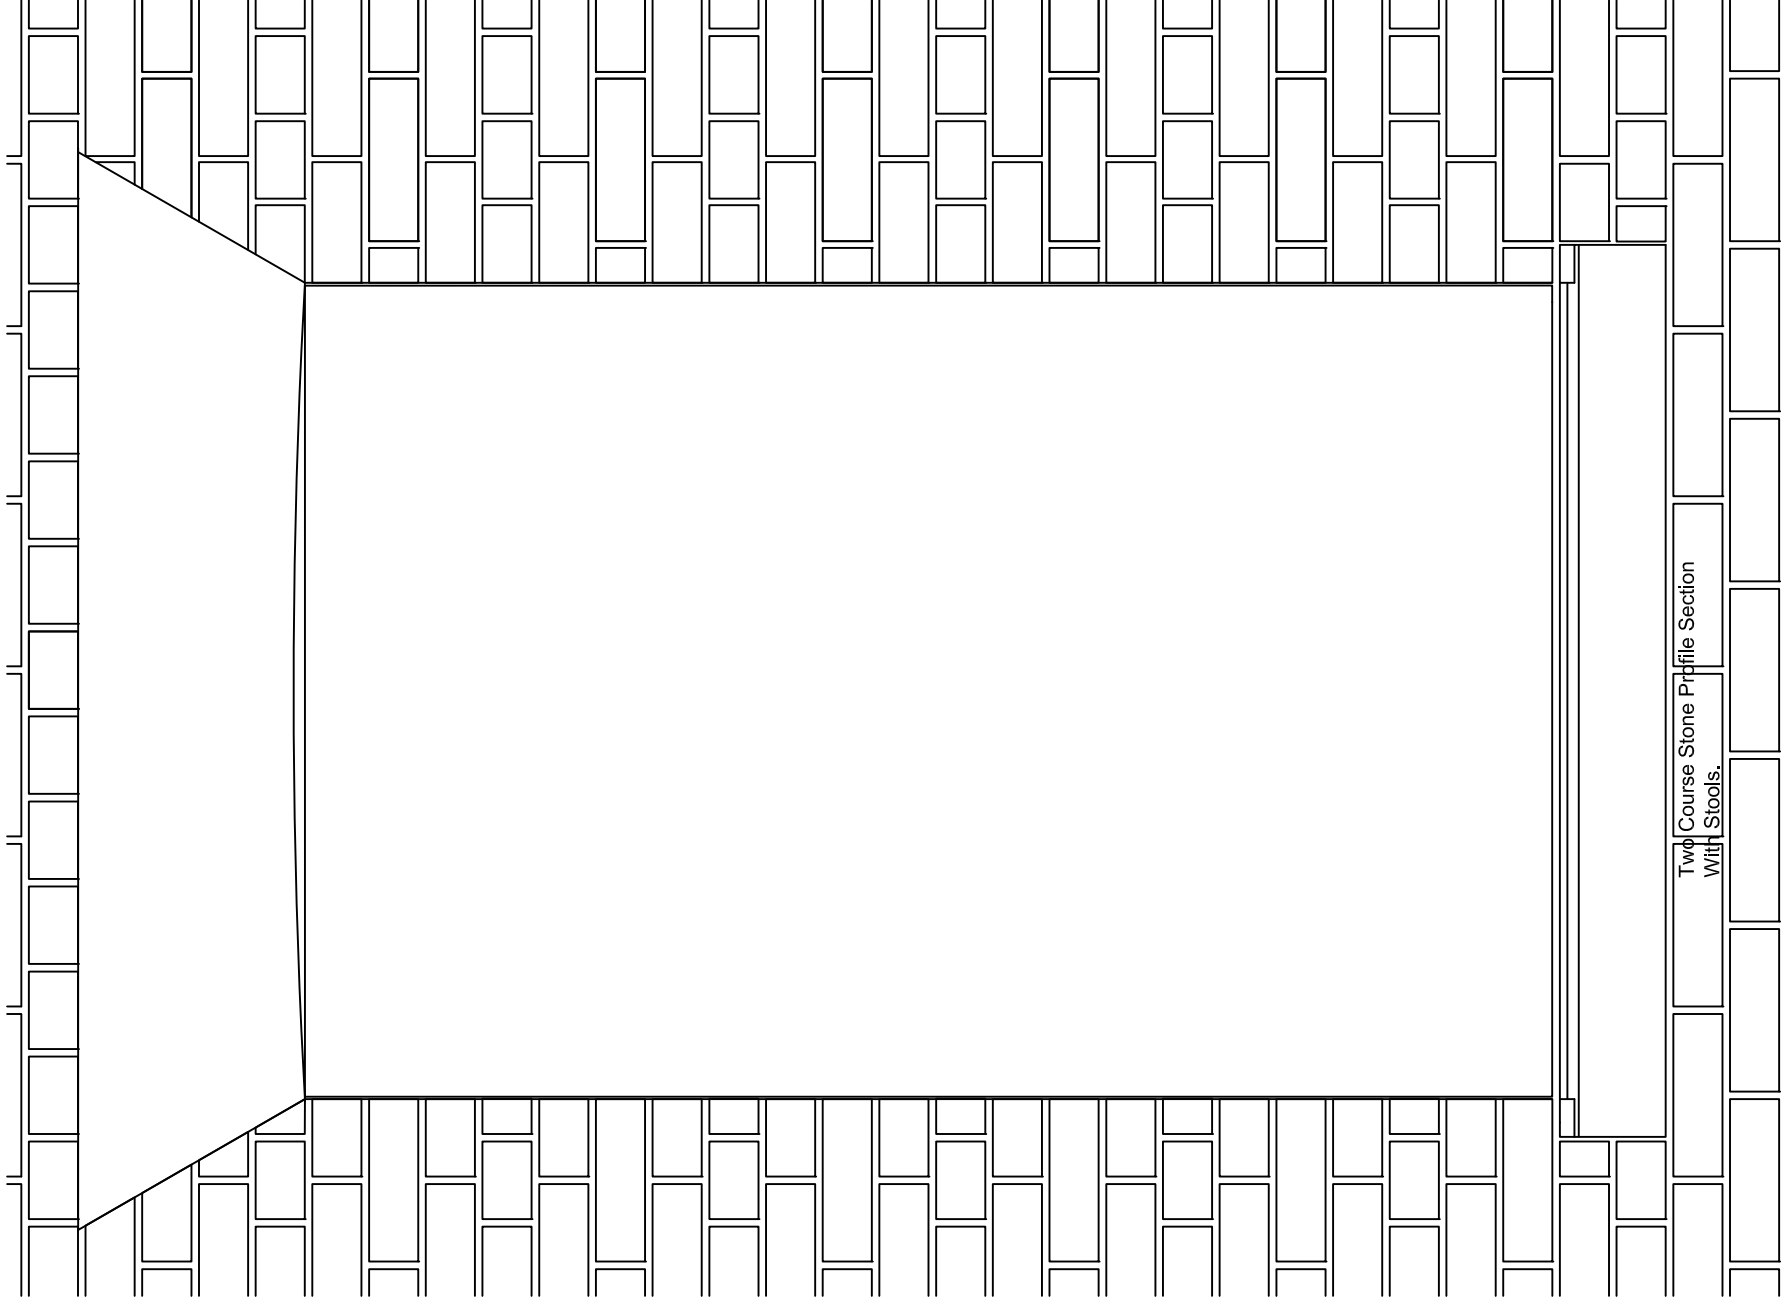

Two Course Stone Profile Section
With Stools.

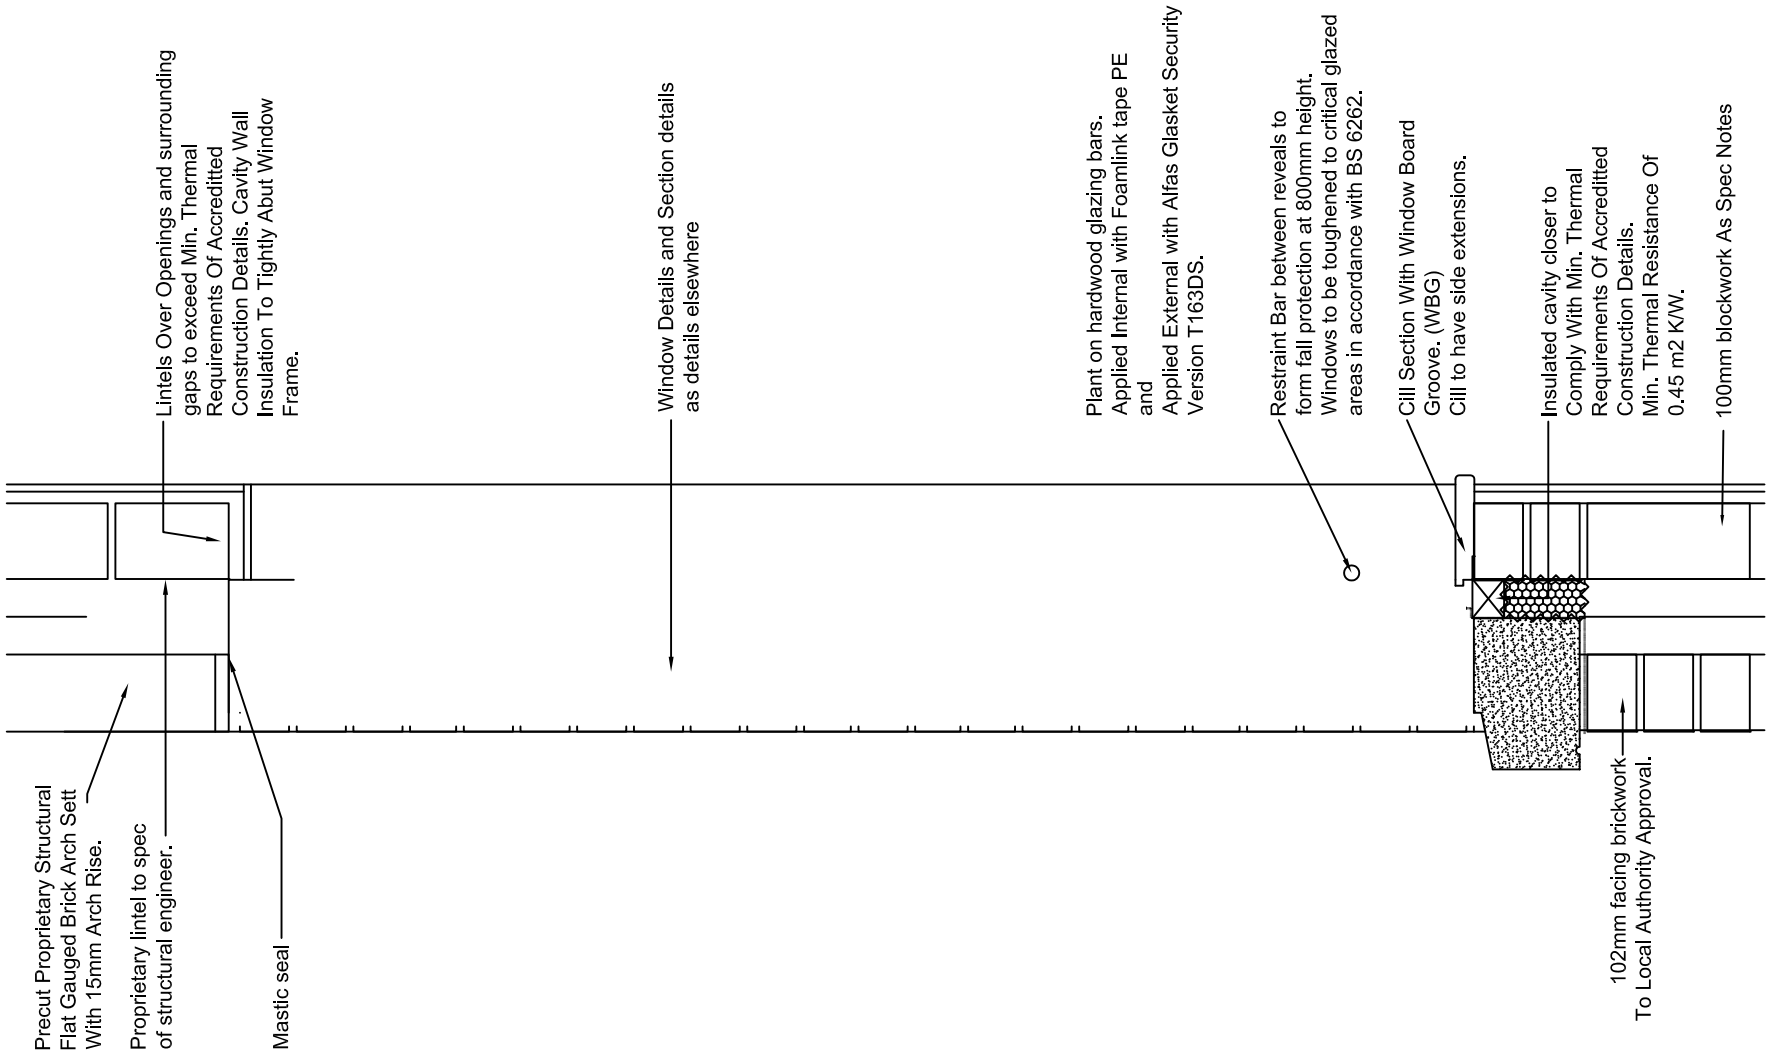

Precut Proprietary Structural
Flat Gauged Brick Arch Sett
With 15mm Arch Rise.

Proprietary lintel to spec
of structural engineer.

Mastic seal

Lintels Over Openings and surrounding
gaps to exceed Min. Thermal
Requirements Of Accredited
Construction Details. Cavity Wall
Insulation To Tightly Abut Window
Frame.

Window Details and Section details
as details elsewhere

Plant on hardwood glazing bars.
Applied Internal with Foamlink tape PE
and
Applied External with Alfas Glasket Security
Version T163DS.

Restraint Bar between reveals to
form fall protection at 800mm height.
Windows to be toughened to critical glazed
areas in accordance with BS 6262.

Cill Section With Window Board
Groove. (WBG)
Cill to have side extensions.

Insulated cavity closer to
Comply With Min. Thermal
Requirements Of Accredited
Construction Details.
Min. Thermal Resistance Of
0.45 m2 KW.

102mm facing brickwork
To Local Authority Approval.

100mm blockwork As Spec Notes