



Plan C

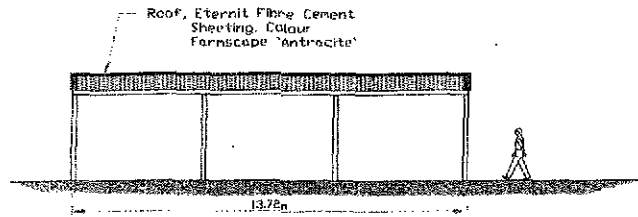


SOUTH FACING ELEVATION




NORTH FACING ELEVATION

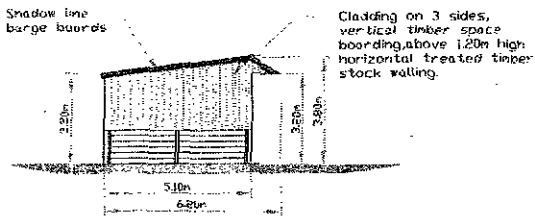

WEST FACING ELEVATION

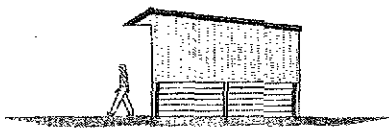

EAST FACING ELEVATION

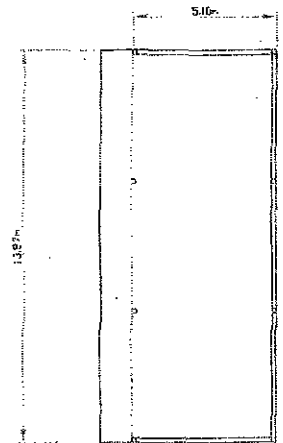

FLOOR LAYOUT

Plans Prepared For:
Mr. Carson
40 Station Road
Moulton
Spalding
Lincs.
PE12 6QE

Site Address
The Covert
Rear Of East
Hogs Gate
Moulton
Spalding
Lincs.
PE12 6QH

LONGRIDGE (

TITLE Proposed timber framed open
storage building .

DRG. No Mr. Carson SCALE: 1:100 DATE.