


Plan A

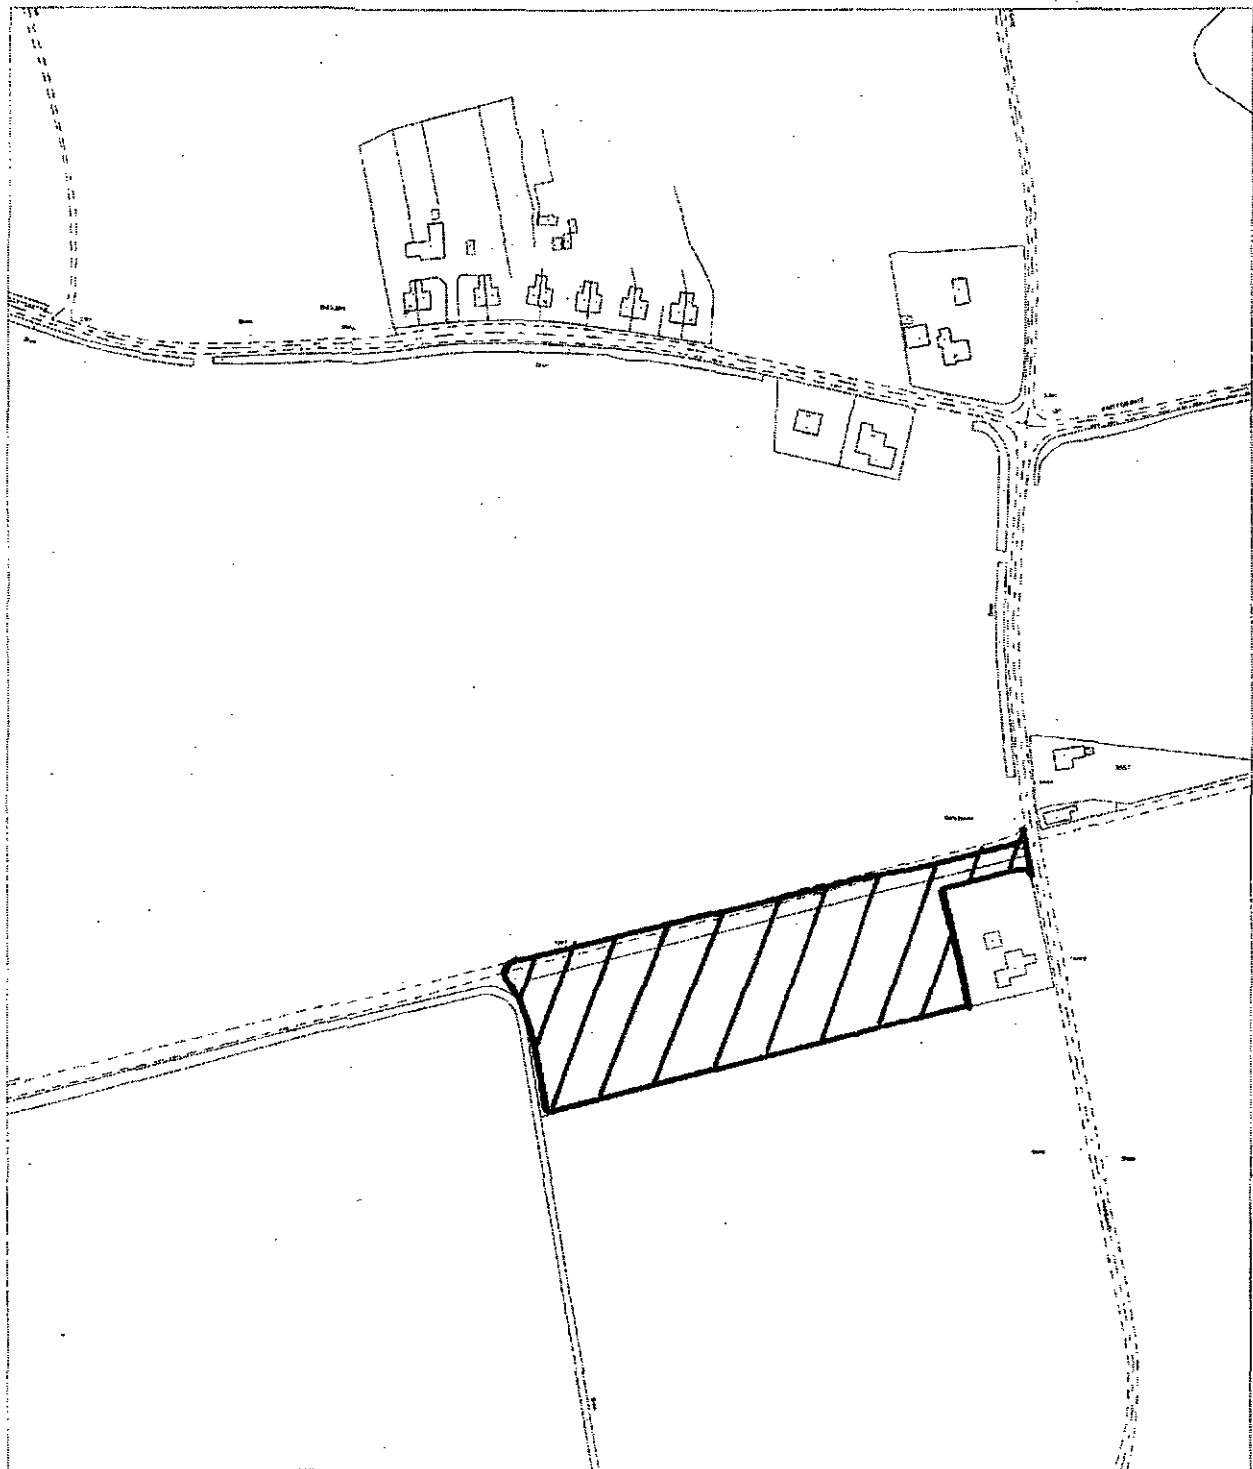

S O U T H

H13/0326/09

Scale: 1:2500



Planning and Development

Council Offices, Priory Road, Spalding, Lincolnshire

PE11 2XE

This map is reproduced from Ordnance Survey material with permission of Ordnance Survey on behalf of Her Majesty's Stationary Office (c) Crown copyright. Unauthorised reproduction infringes Crown copyright and may lead to prosecution or civil proceedings. South Holland District Council 100018215 2009

July 2009

