



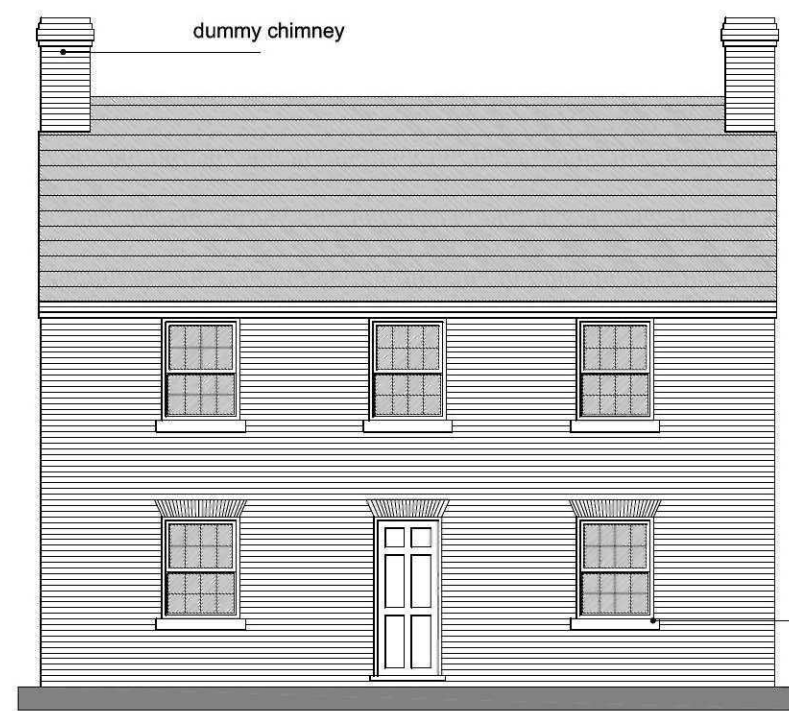


PROPOSED FRONT ELEVATION (east)




PROPOSED REAR ELEVATION (west)

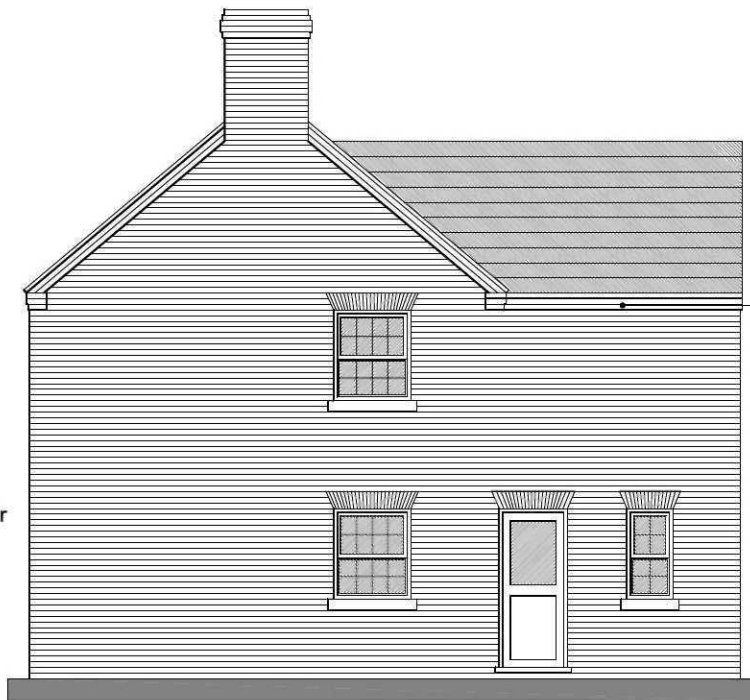


PROPOSED SIDE ELEVATION (north)

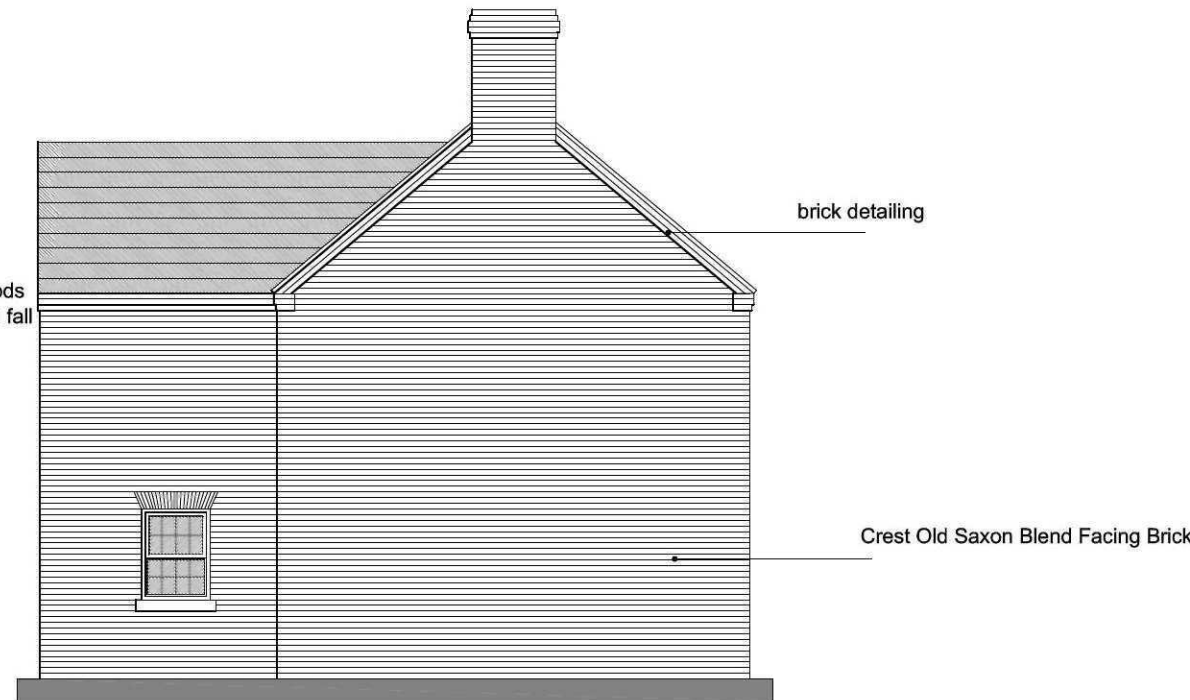


PROPOSED SIDE ELEVATION (south)

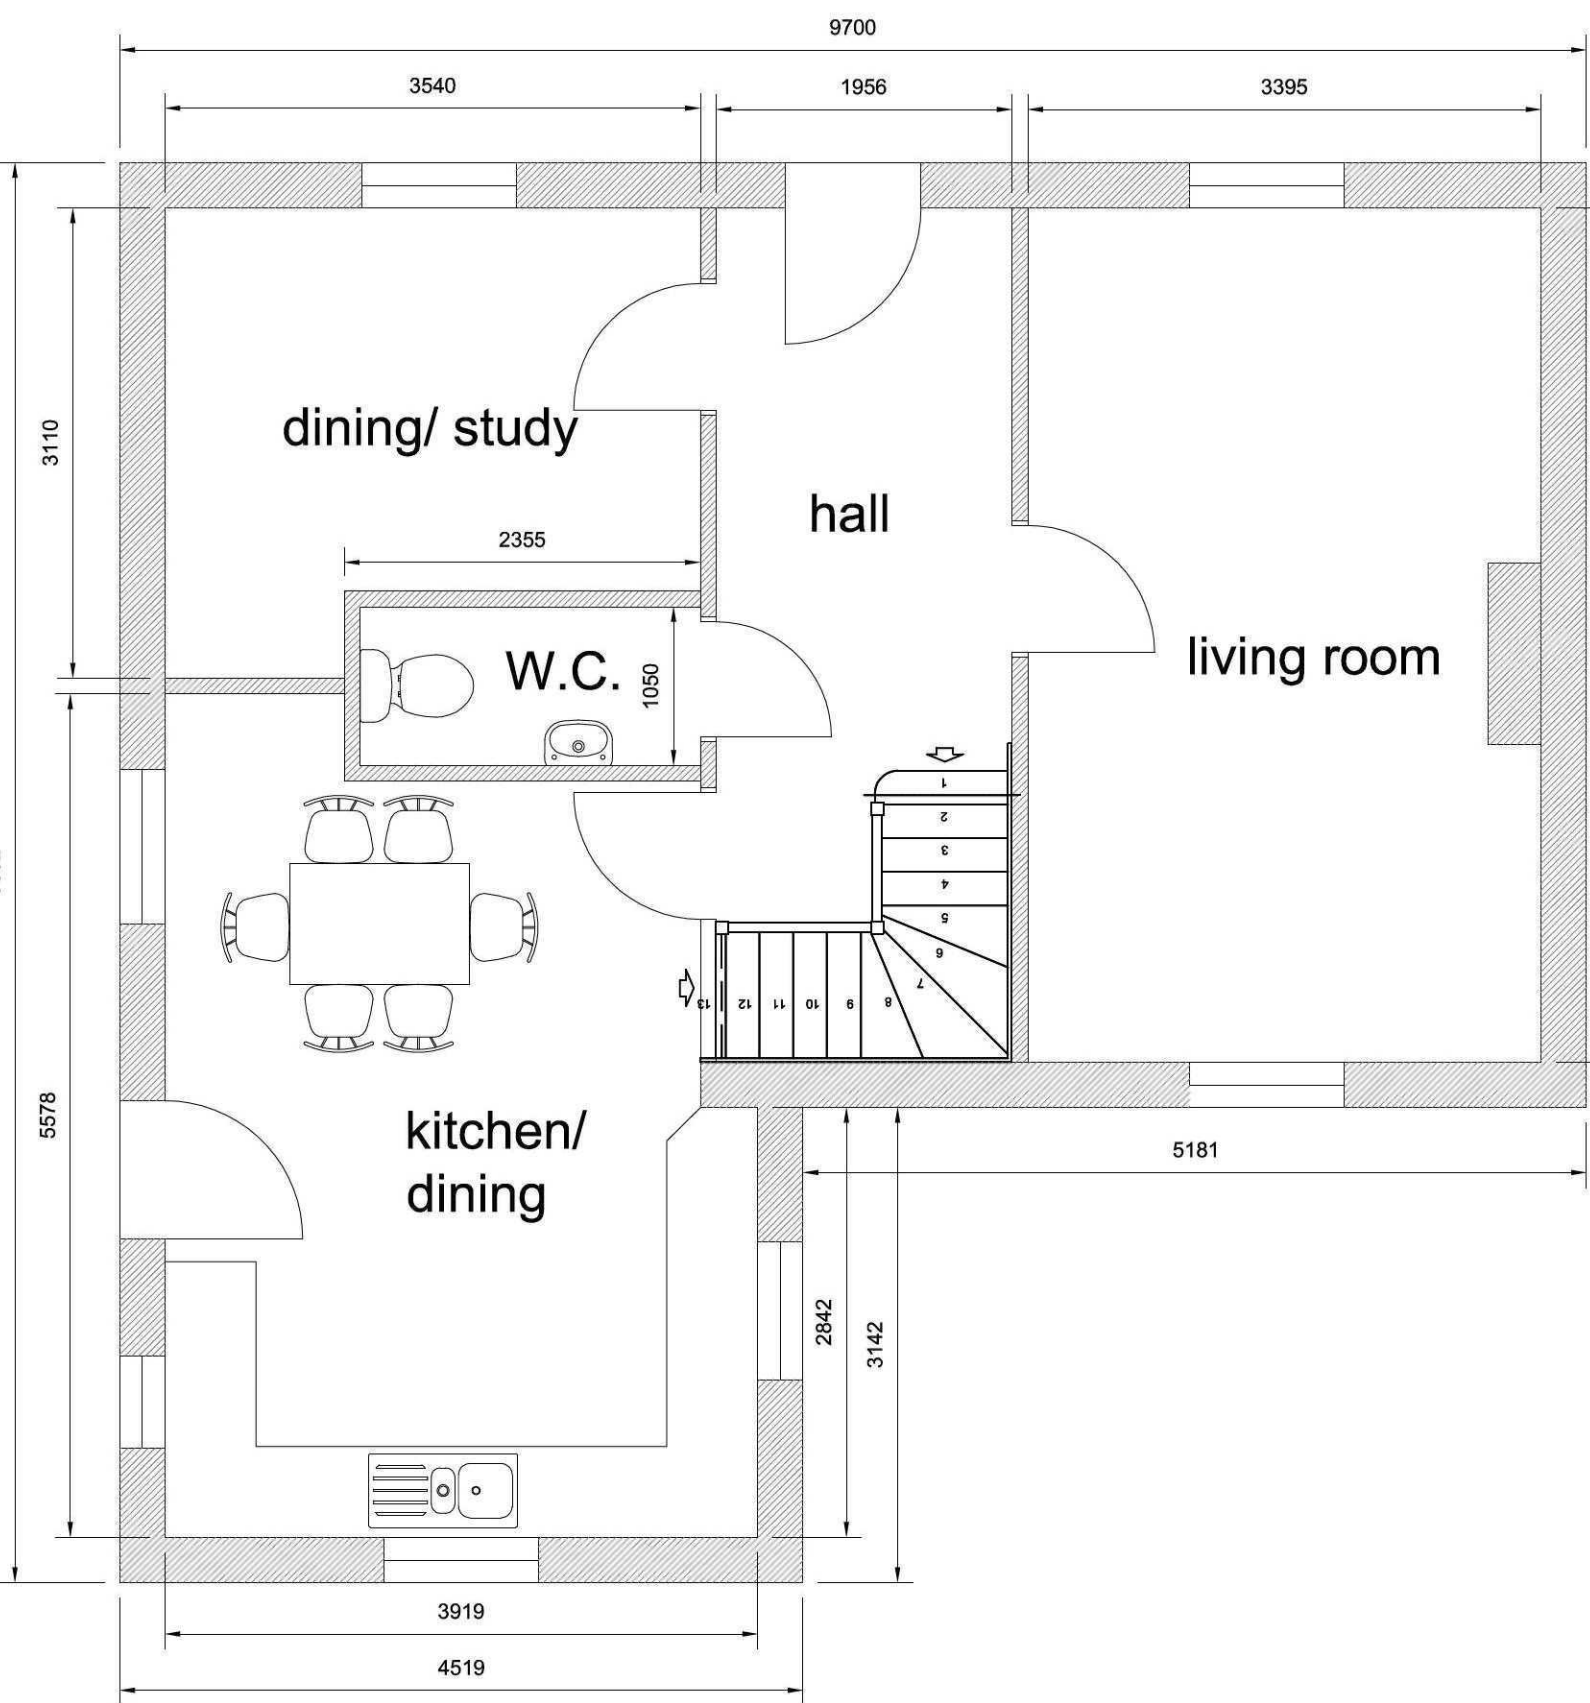


PROPOSED GROUND FLOOR PLAN

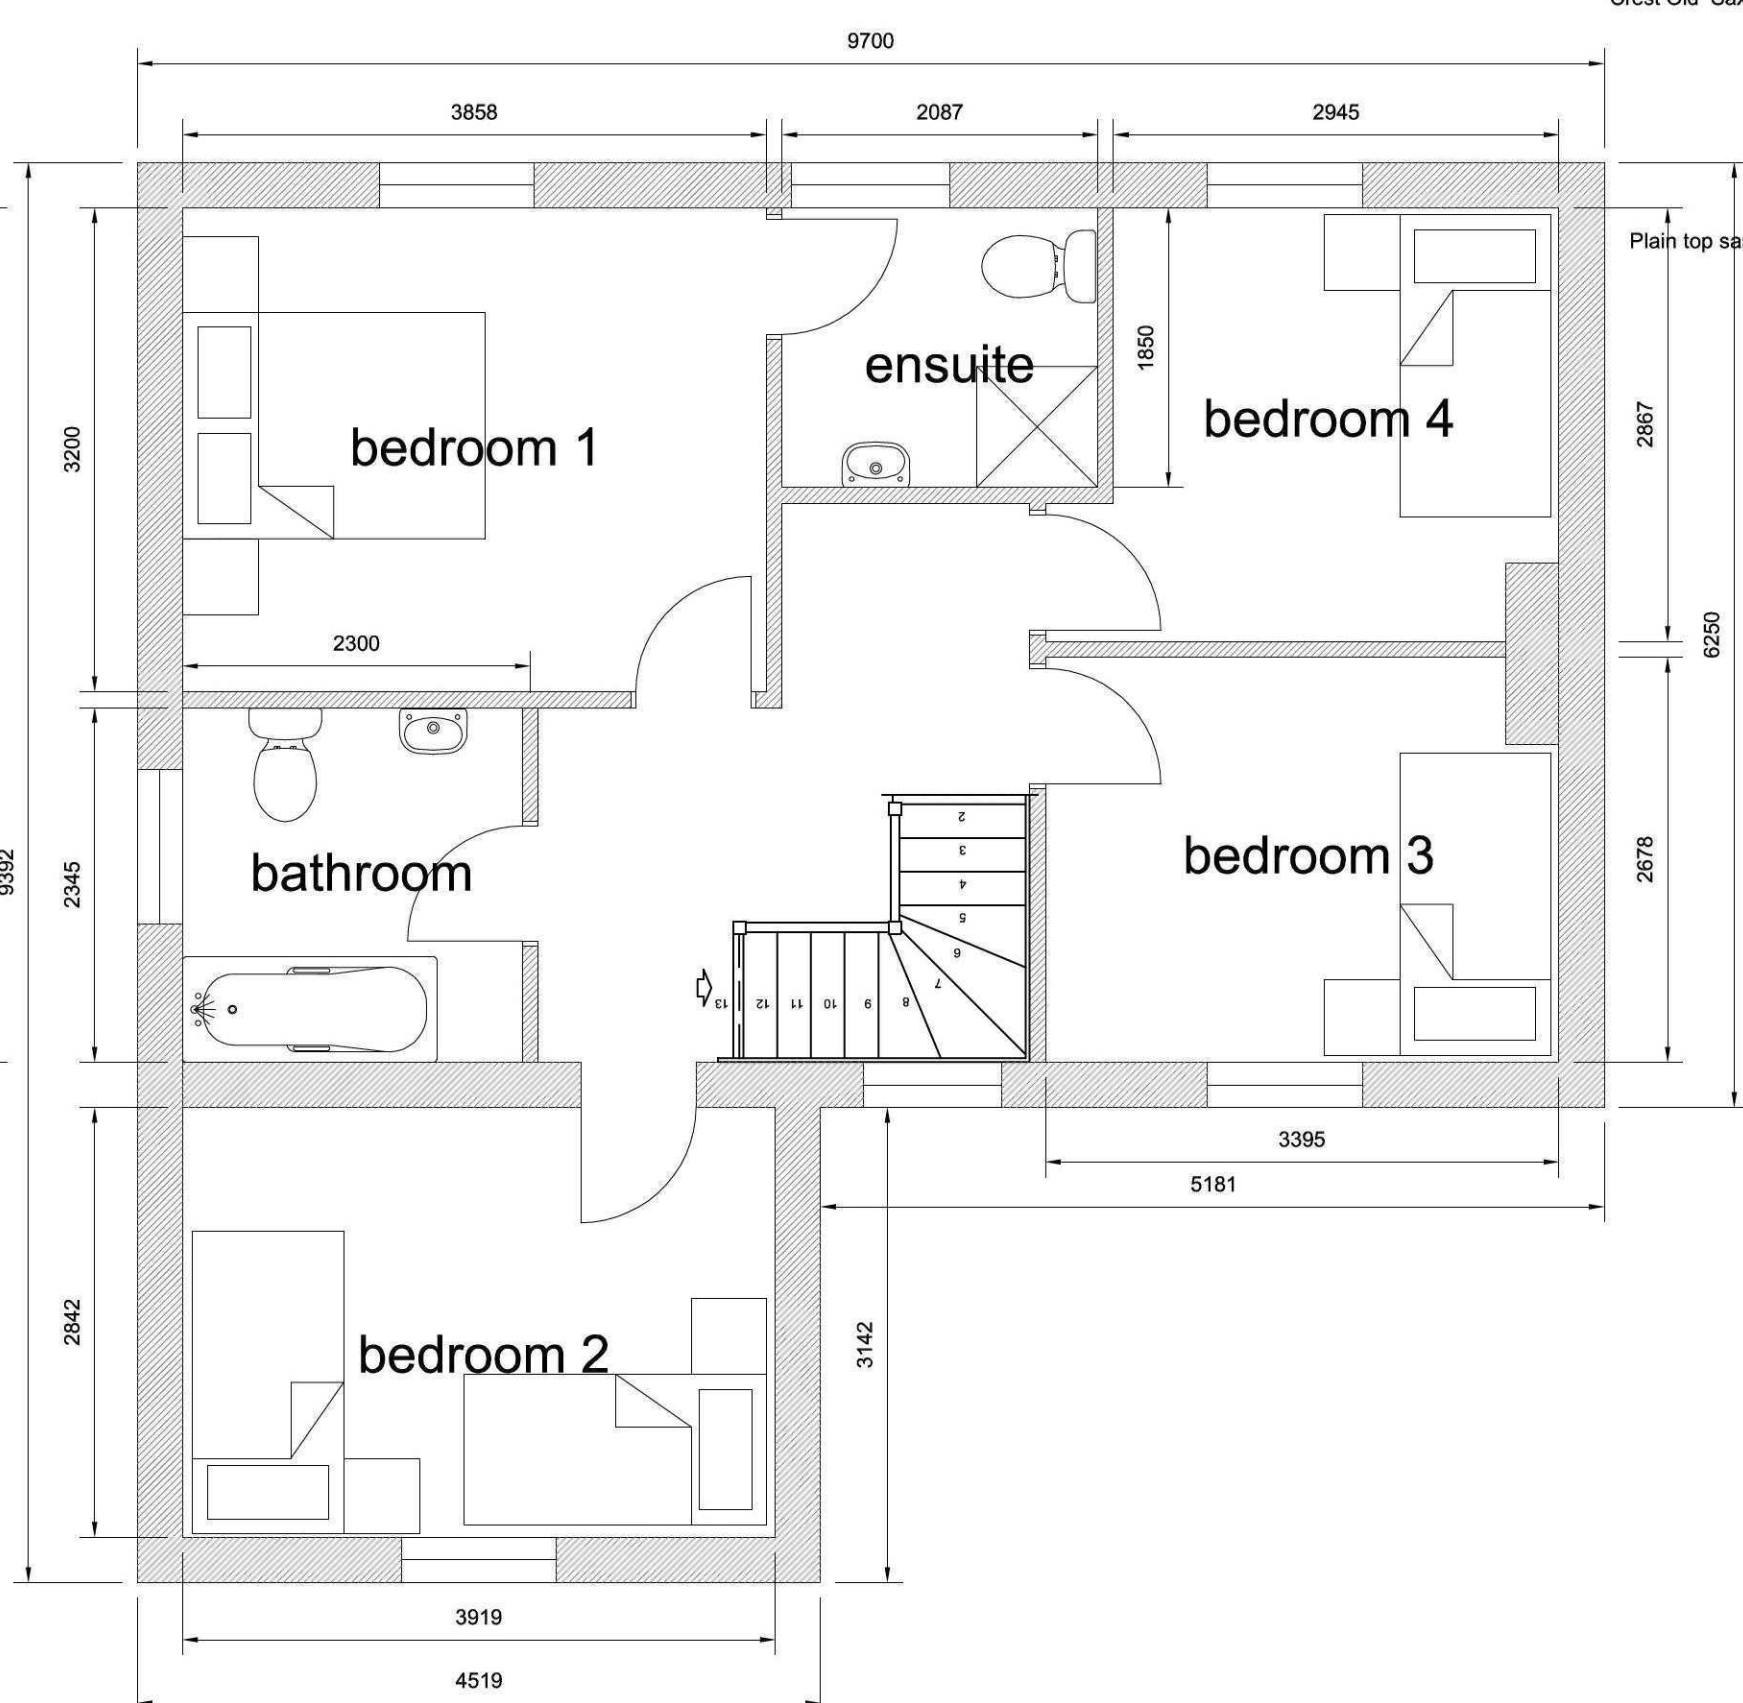


PROPOSED FIRST FLOOR PLAN

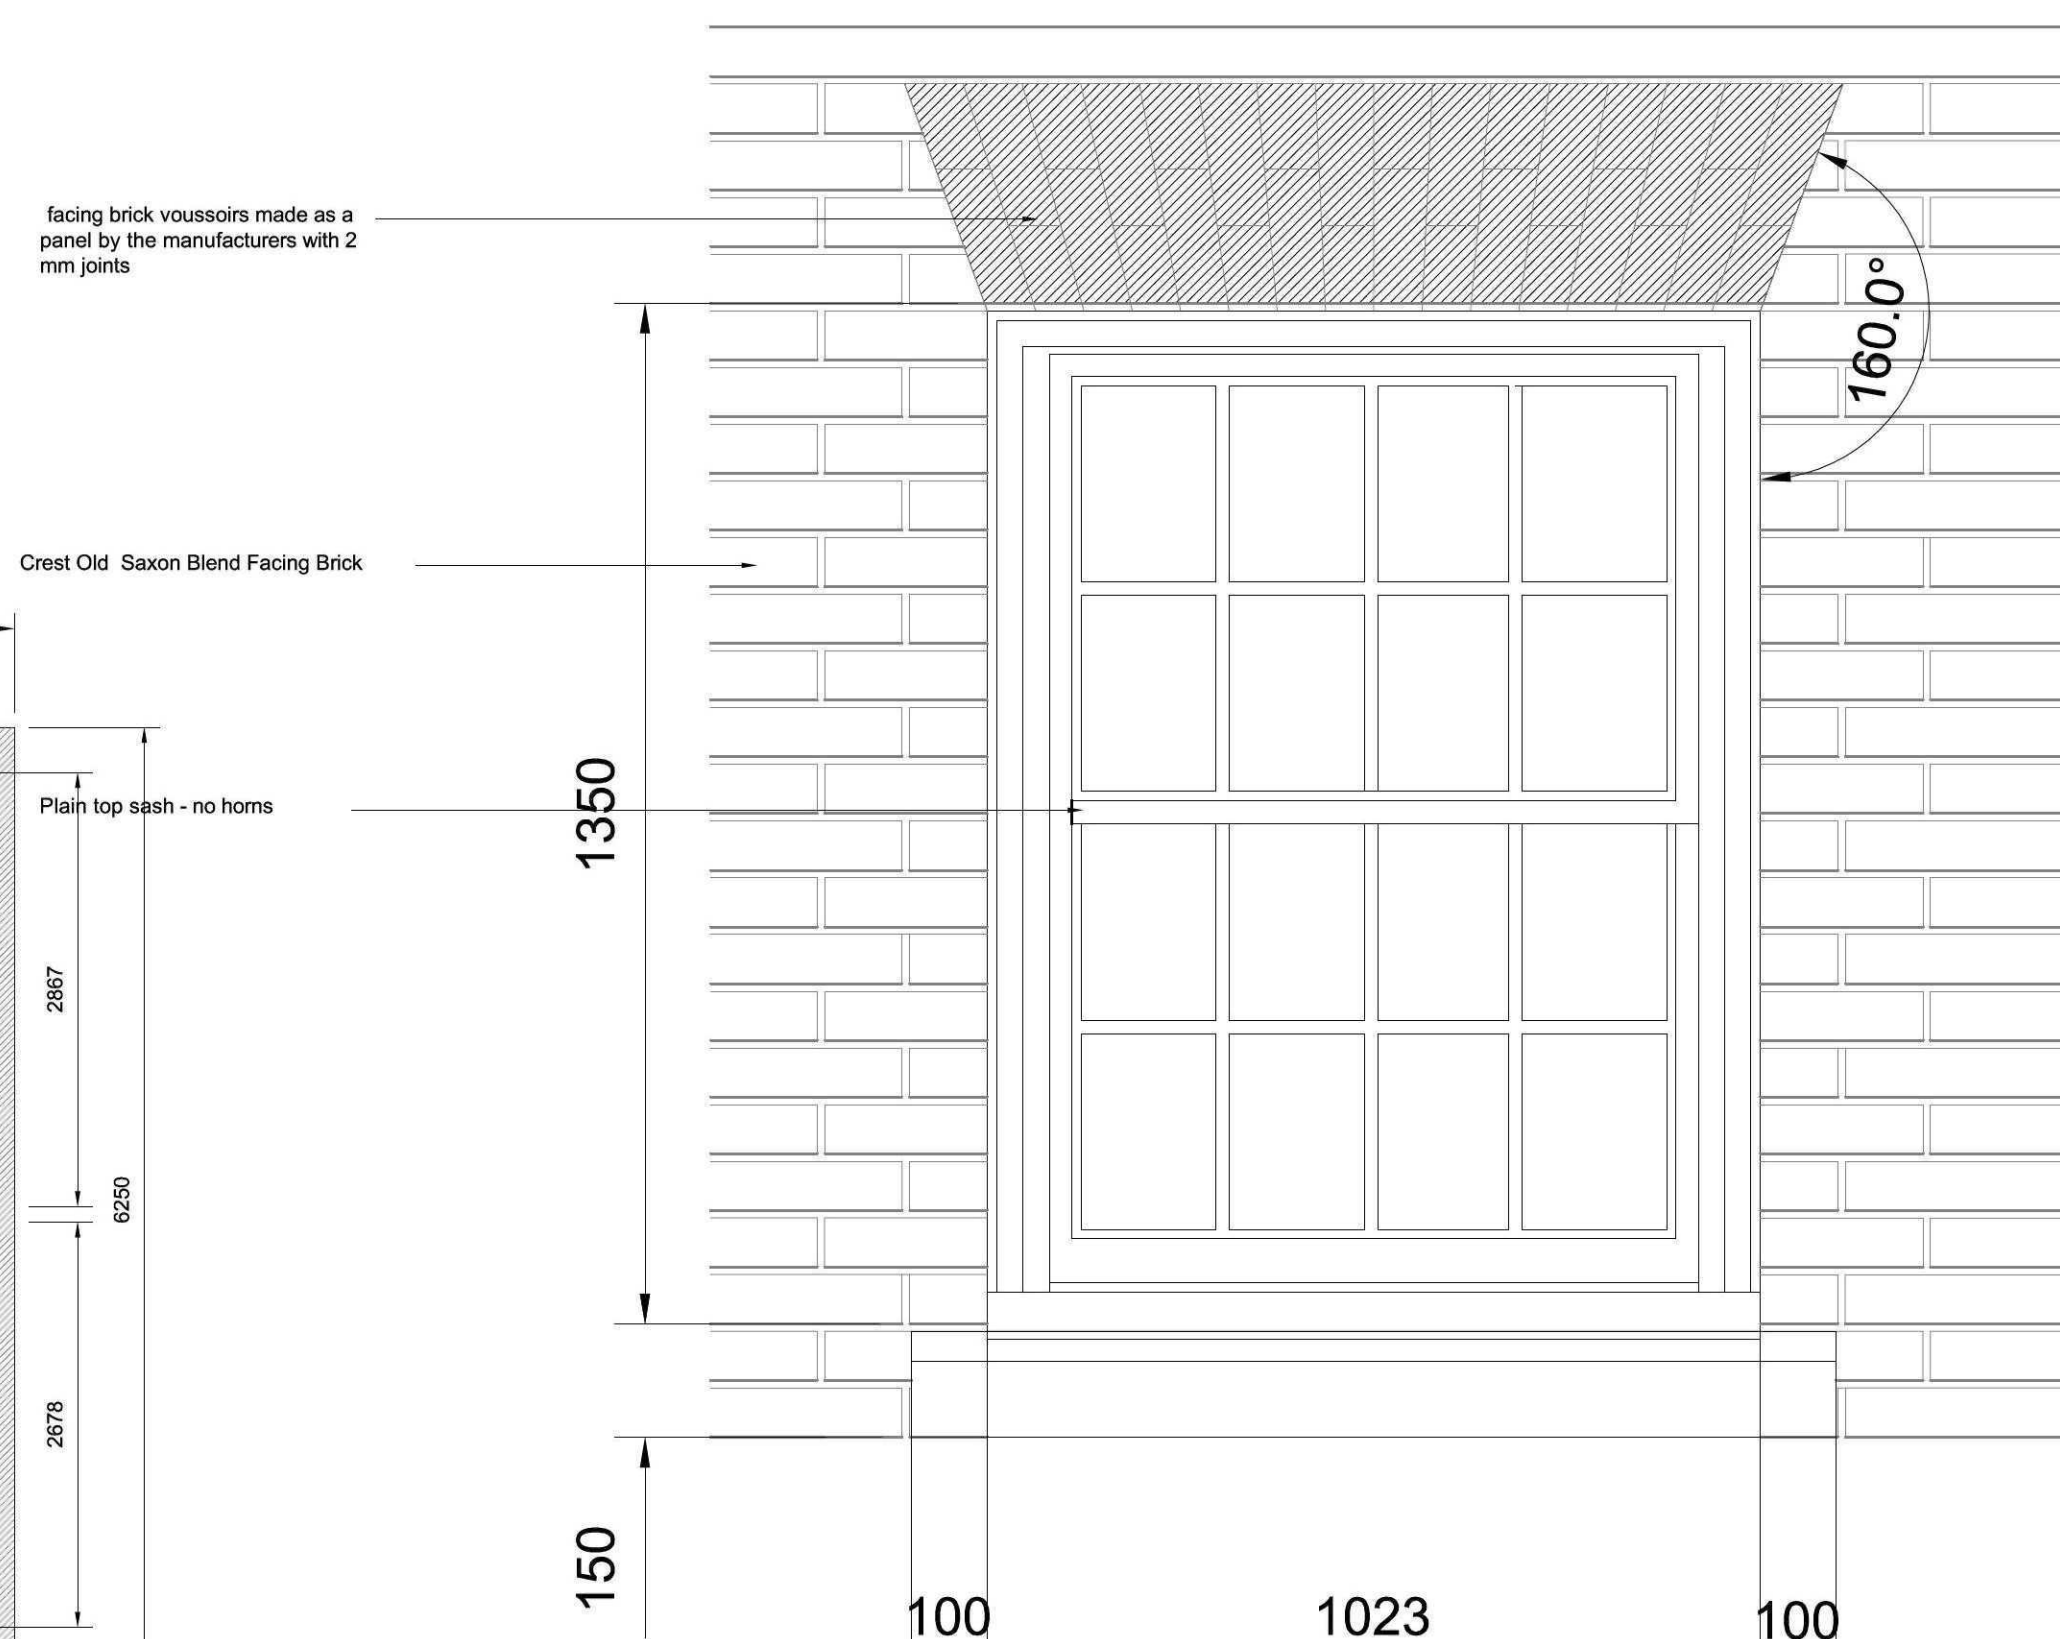

ELEVATION OF TYPICAL SASH WINDOW

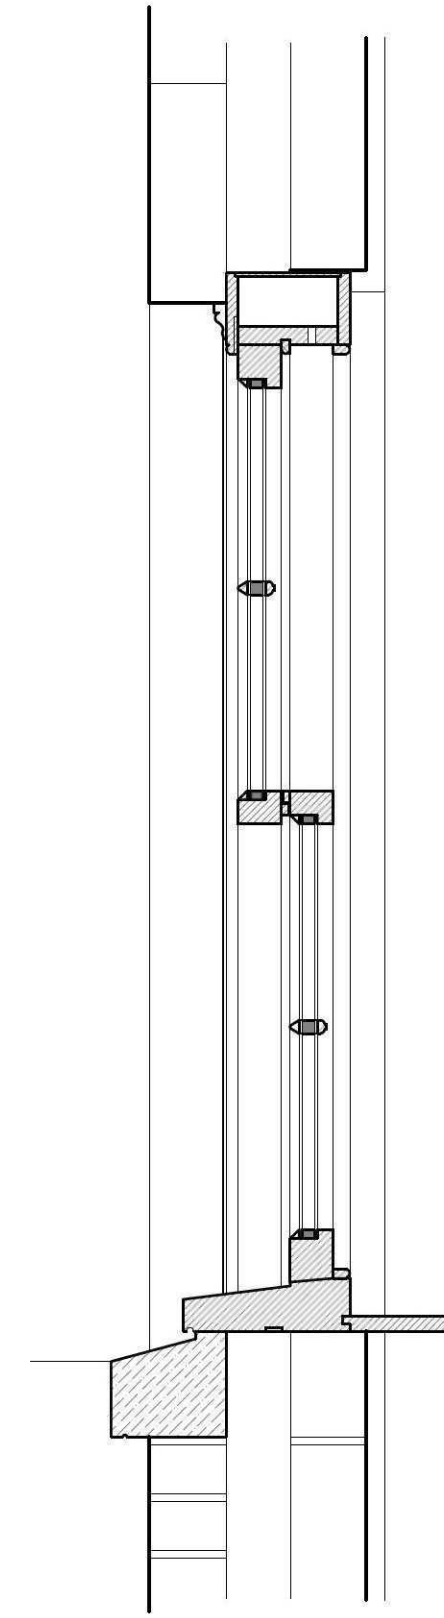

VERTICAL SECTION THROUGH TYPICAL SASH WINDOW

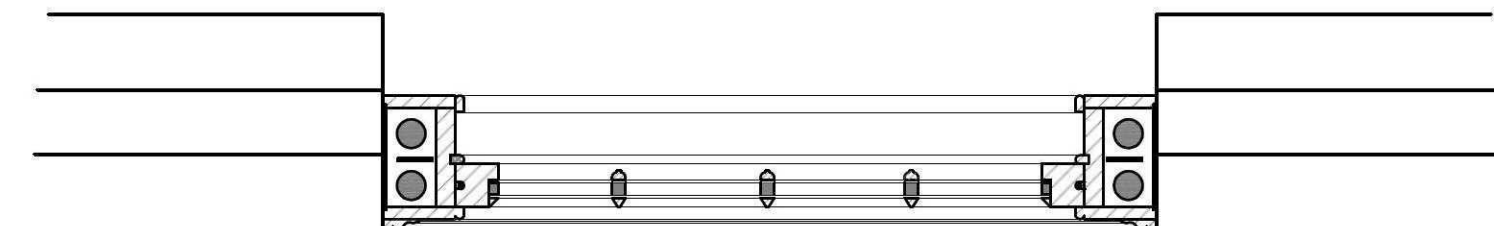

HORIZONTAL SECTION OF TYPICAL SASH WINDOW

Porter, Karen

From: Alasdair McFarlane <alasdair@tacarchitects.co.uk>
Sent: 05 June 2015 15:45
To: _planningadvice
Subject: H13-0329-15
Attachments: 150605 PLANNING AMENDMENT.pdf; PLANNING (Plot2) RevA.pdf

Please find attached a revised drawing for the above site along with the relevant Amendment Form for the above application.

Many thanks,

Alasdair McFarlane



14 Old Fendike Road
Weston Hills
Spalding
Lincs.
PE12 6DD
alasdair@tacarchitects.co.uk
www.tacarchitects.co.uk



alasdair@tac3dstudio.co.uk
www.tac3dstudio.co.uk

