




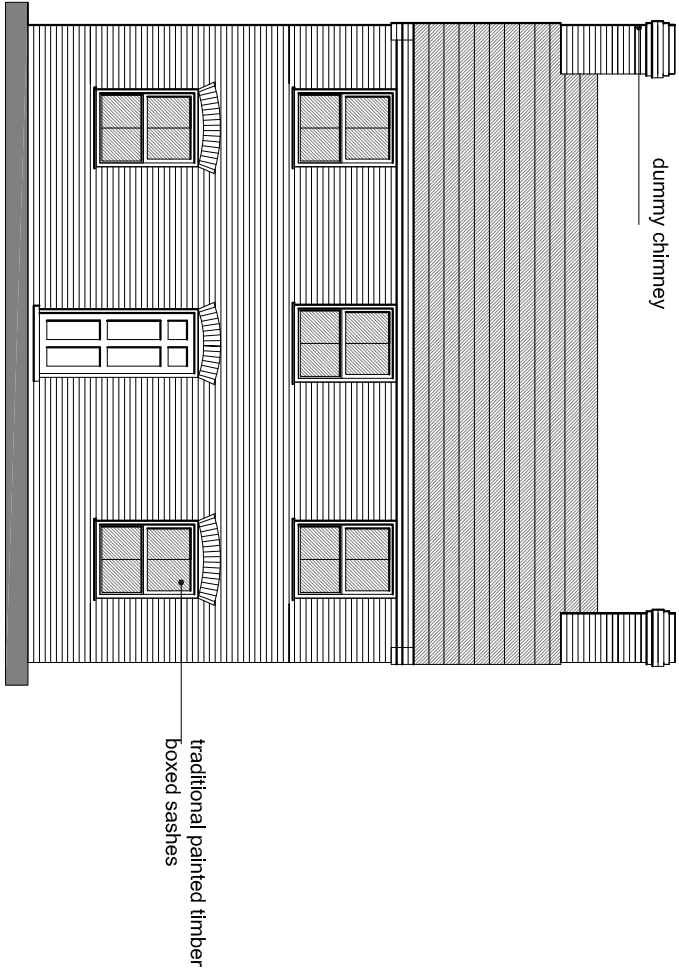


PROPOSED FRONT ELEVATION (east)

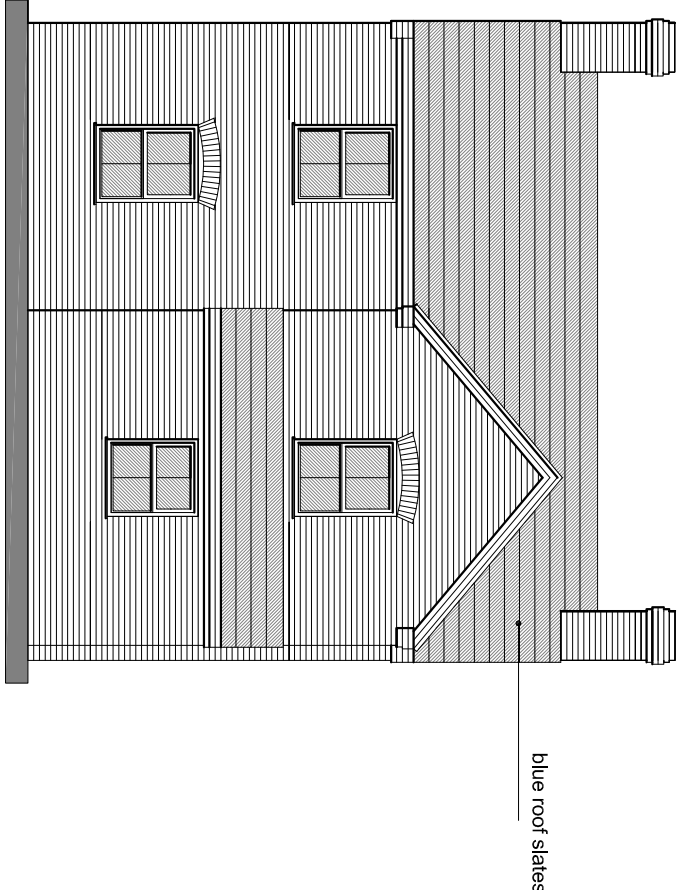


PROPOSED REAR ELEVATION (west)

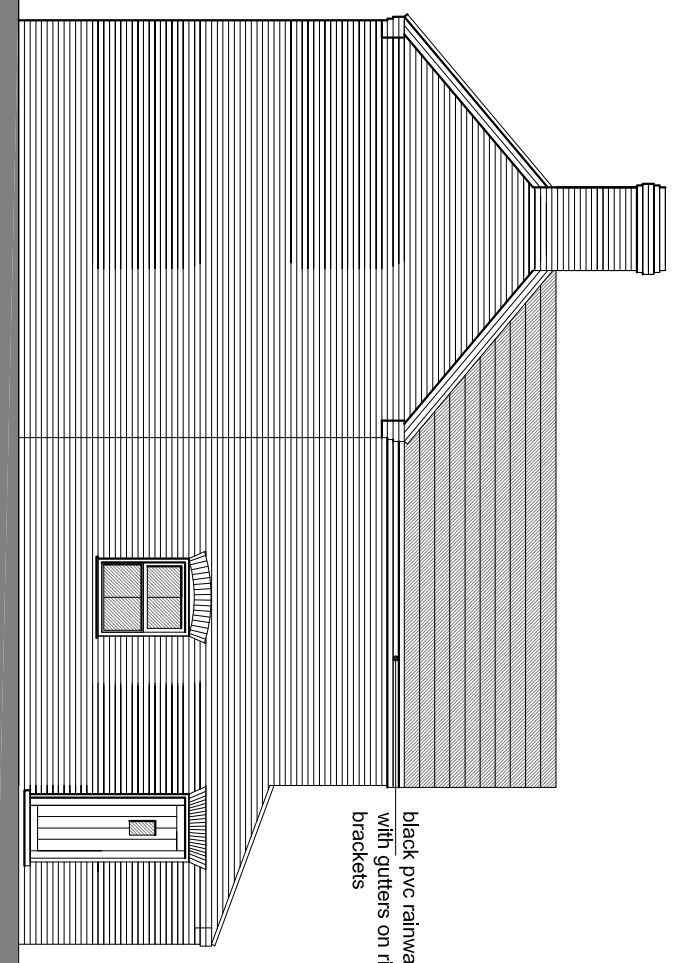


PROPOSED SIDE ELEVATION (north)

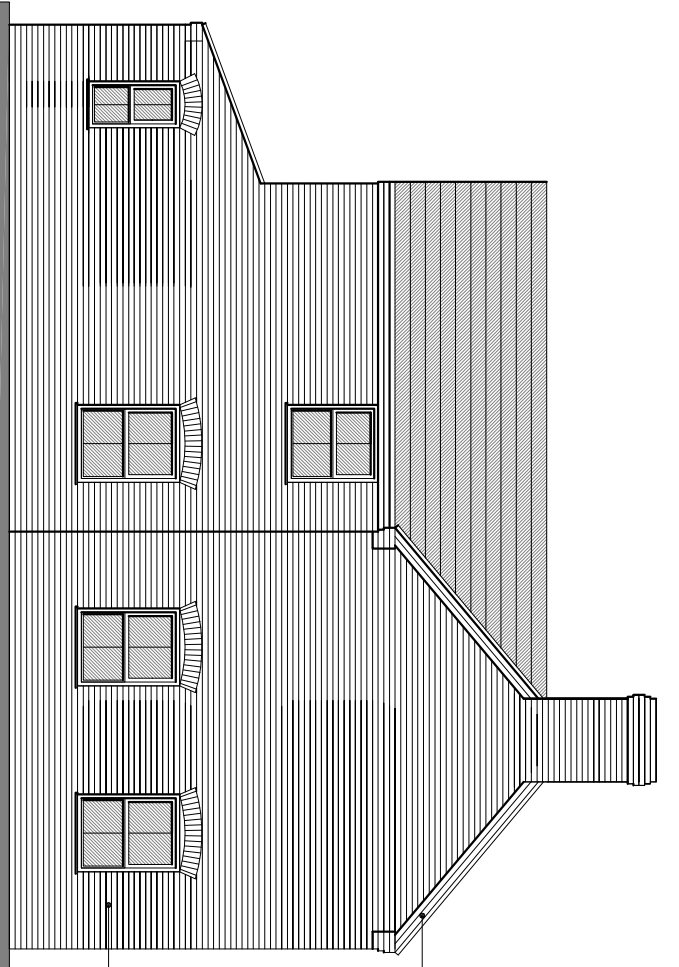


PROPOSED SIDE ELEVATION (south)

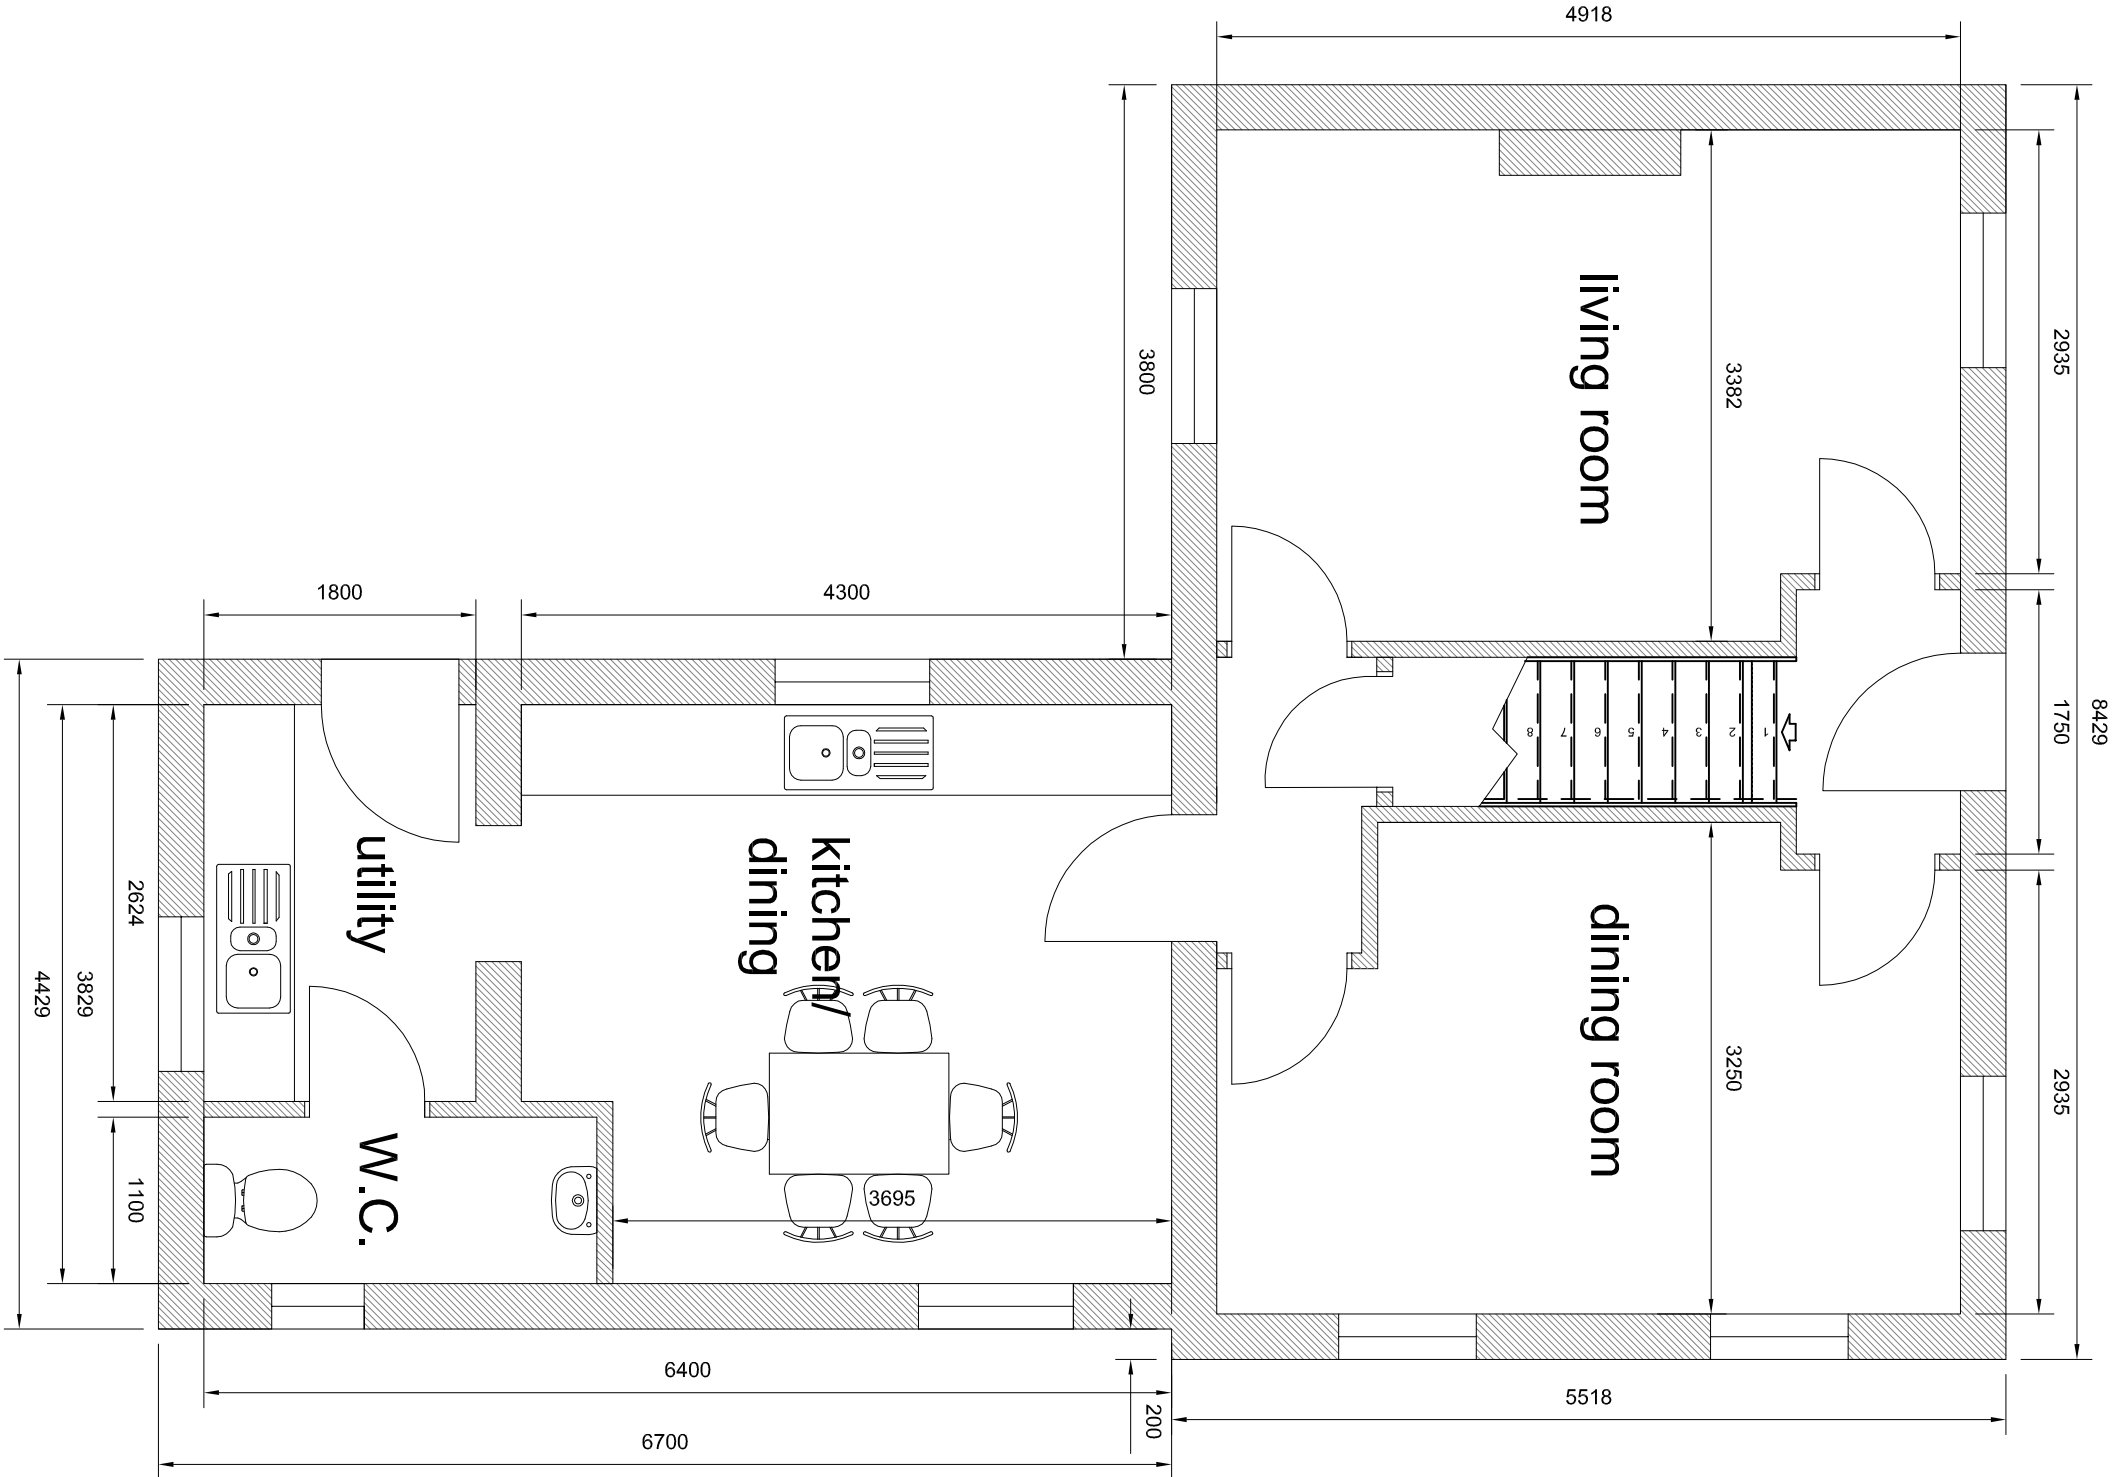


PROPOSED GROUND FLOOR PLAN

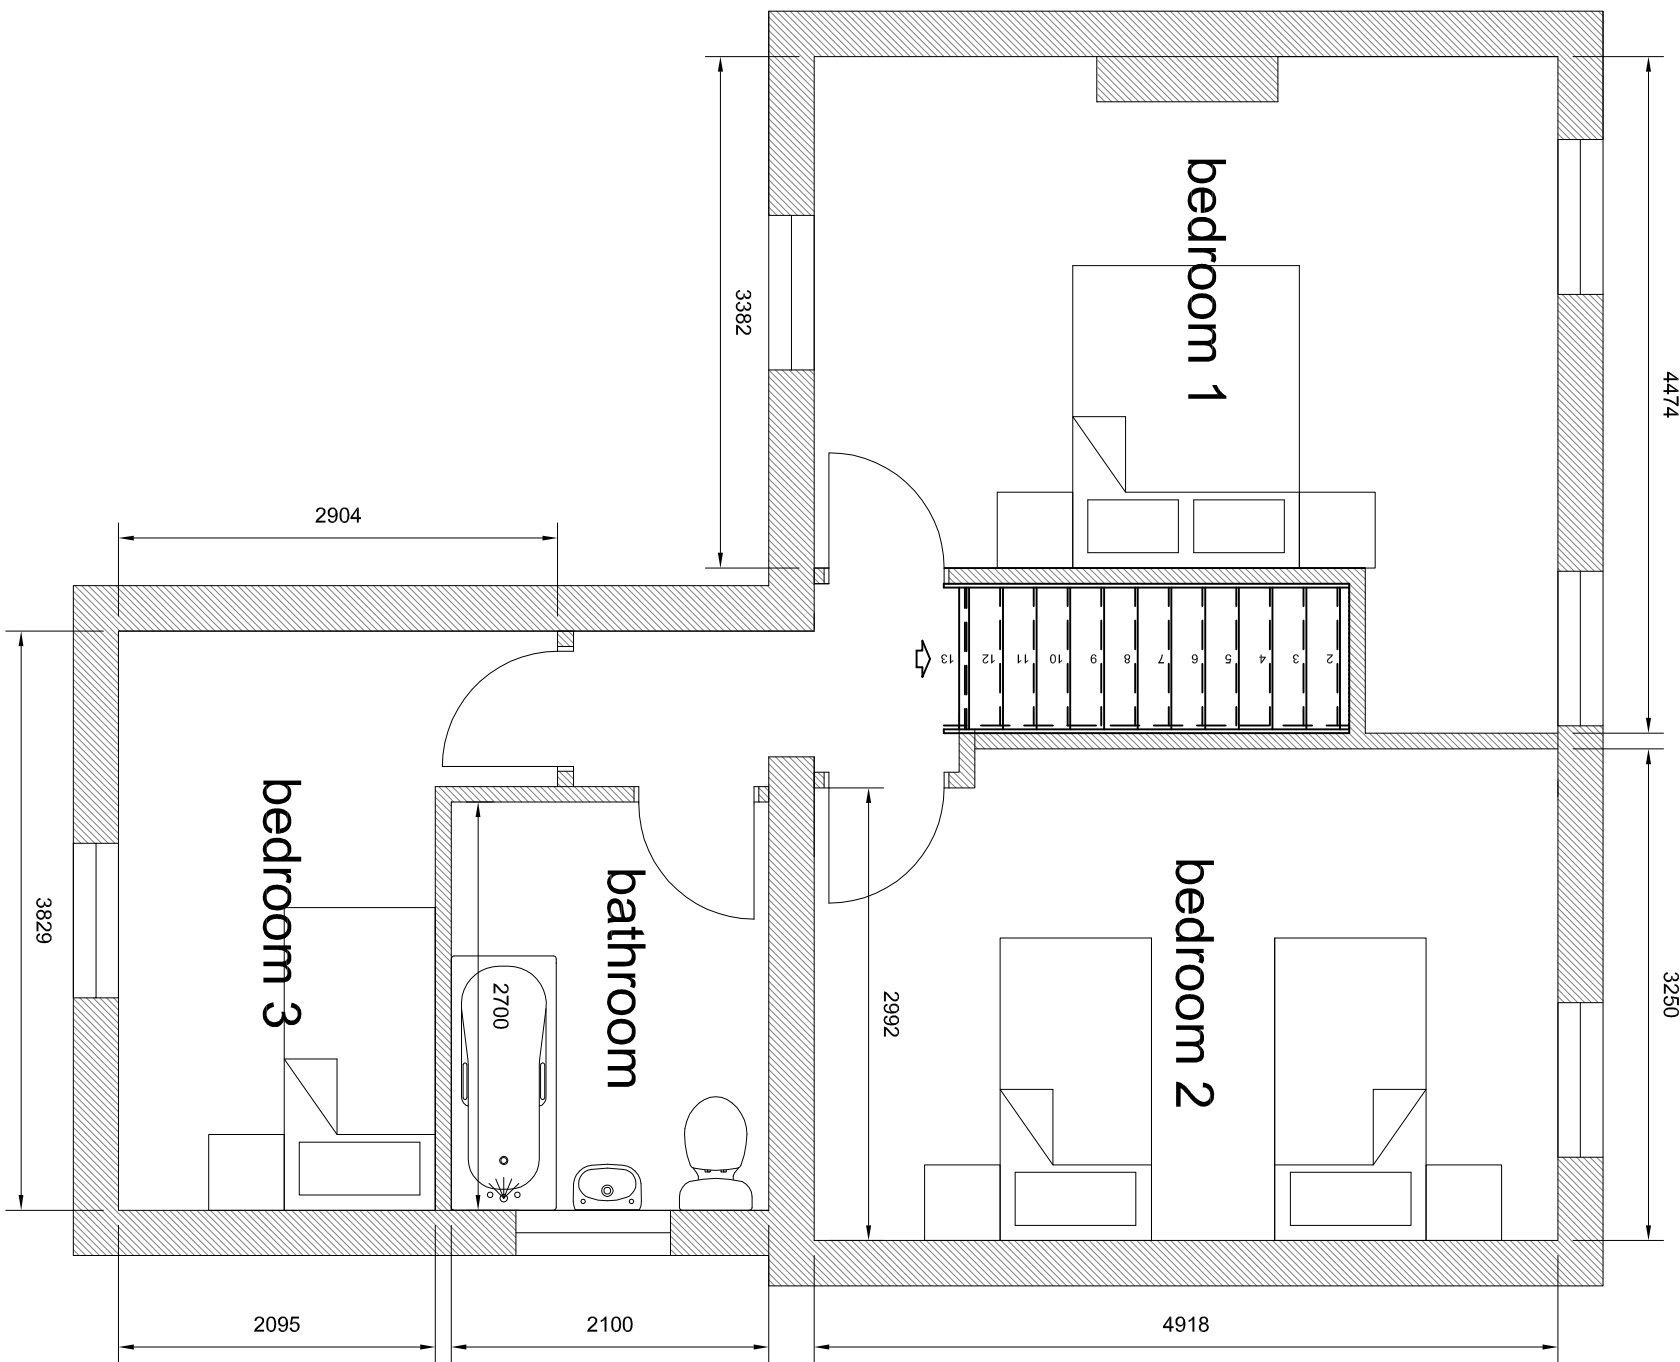


PROPOSED FIRST FLOOR PLAN

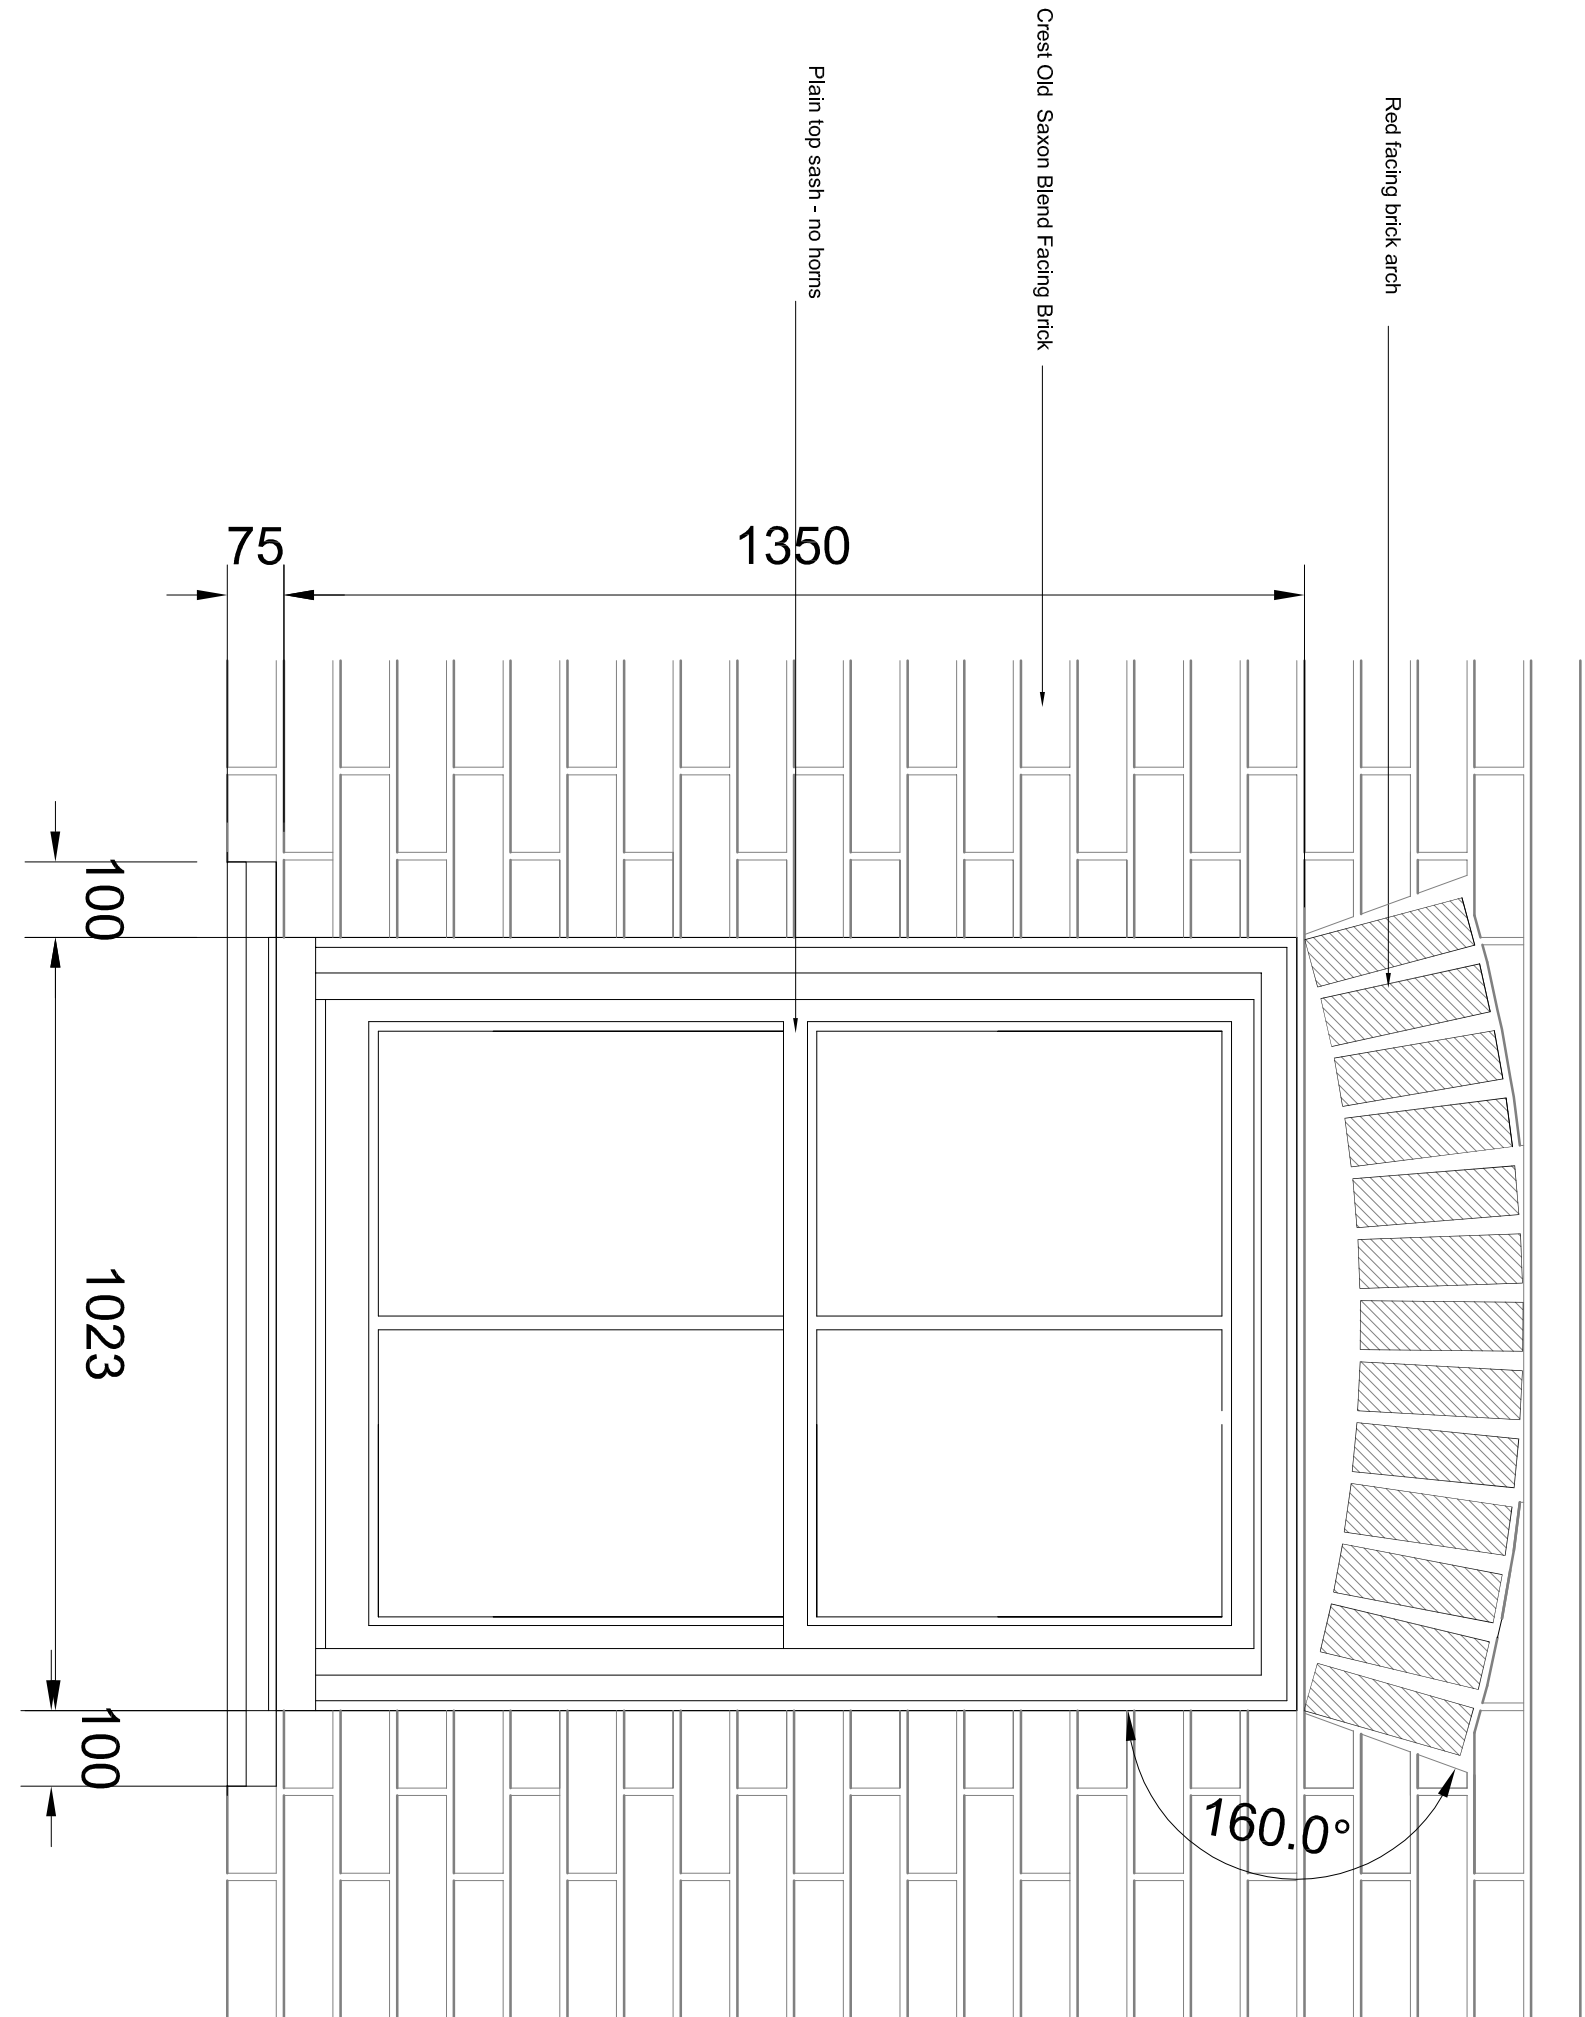

ELEVATION OF TYPICAL SASH WINDOW

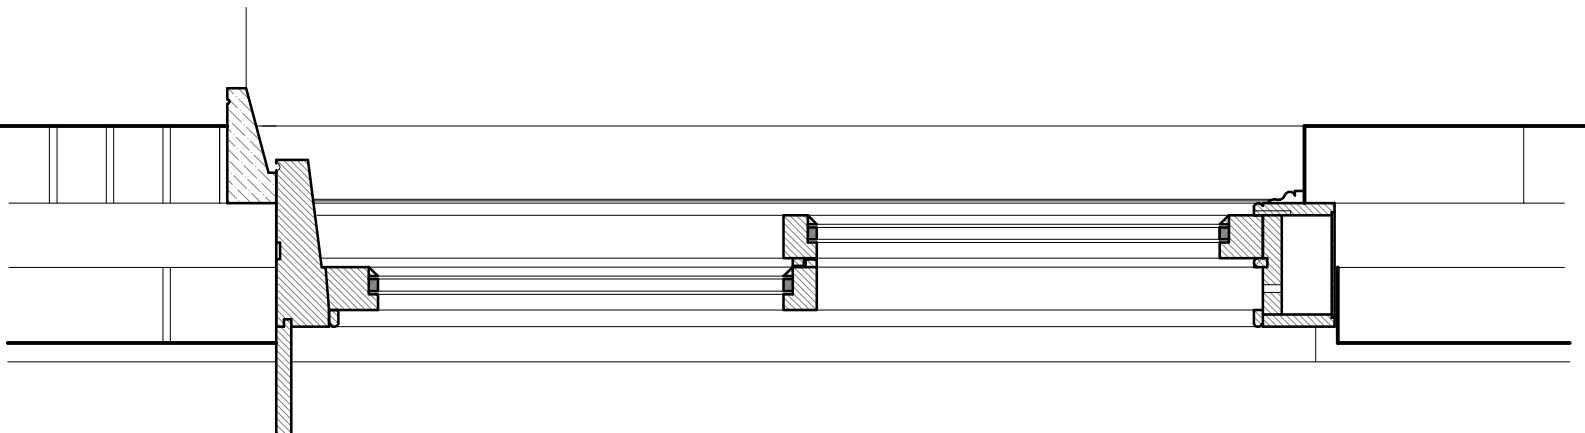

VERTICAL SECTION THROUGH TYPICAL SASH WINDOW

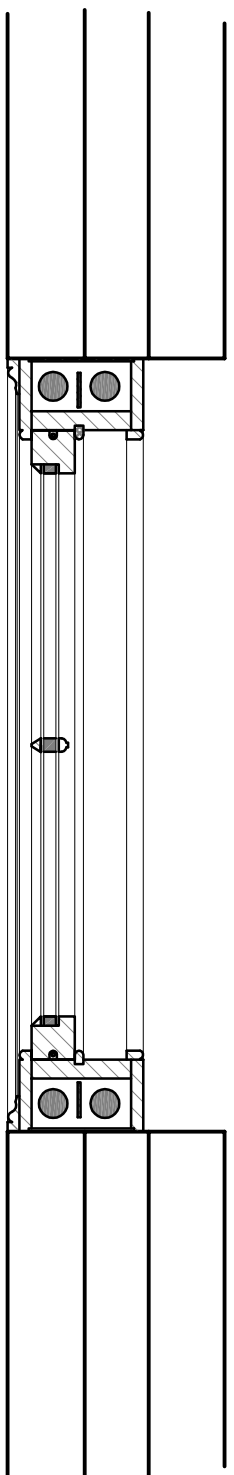

HORIZONTAL SECTION OF TYPICAL SASH WINDOW

Revision Date Drawn Description