
DO NOT SCALE THIS DRAWING. THE CONTRACTOR IS DEEMED TO HAVE CHECKED ALL DIMENSIONS ON SITE AND REPORT ANY DISCREPANCIES TO OGLESBY & LIMB LTD.
THE CONTENTS OF THIS DRAWING ARE COVERED BY COPYRIGHT AND REMAIN THE PROPERTY OF OGLESBY & LIMB LTD. WRITTEN APPROVAL MUST BE OBTAINED FROM OGLESBY & LIMB LTD PRIOR TO DUPLICATION OR REPRODUCTION OF THIS DRAWING OR ITS CONTENTS.
ANY DIMENSIONS NOT SHOWN ARE TO BE CHECKED AND AGREED WITH OGLESBY & LIMB LTD.

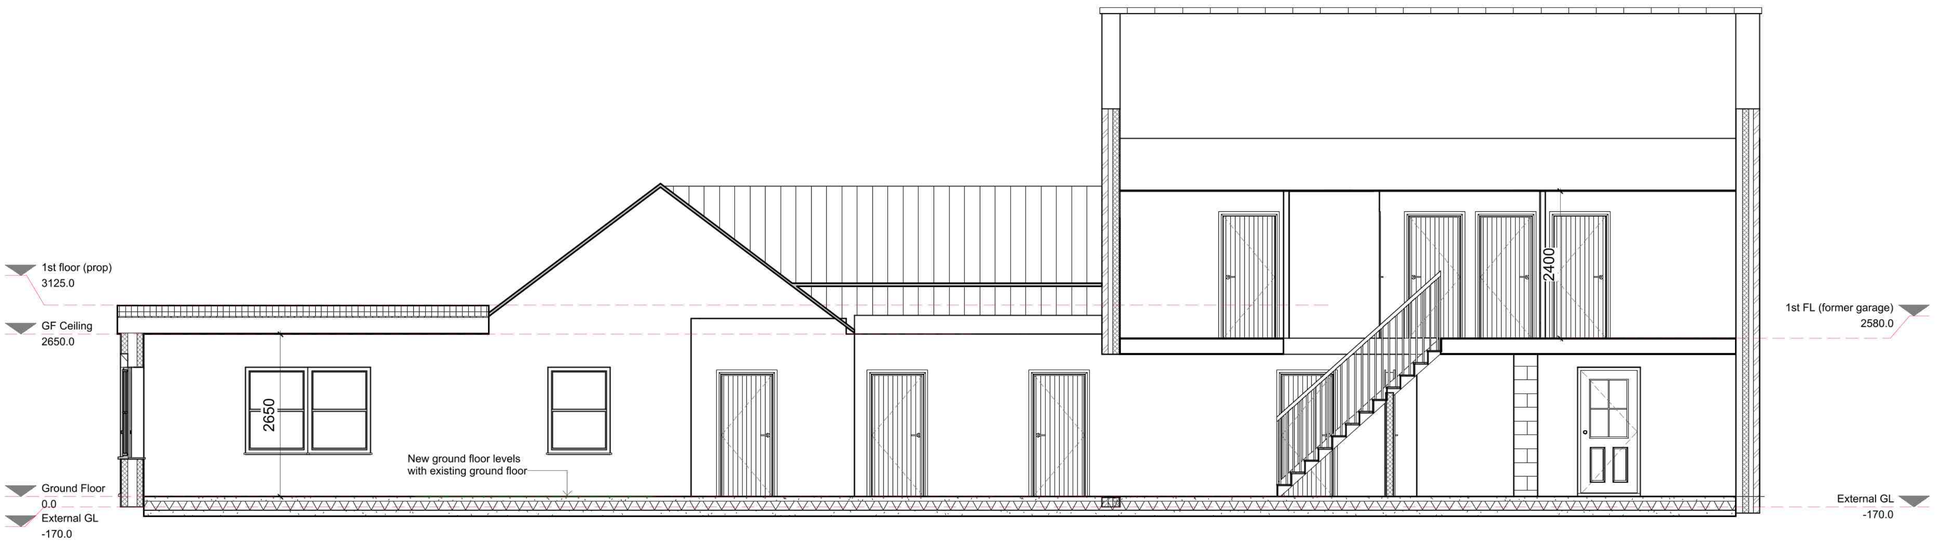

Section A-A
1 : 50



Section B-B
1 : 50

0m 1m 2m 3m 4m 5m

O&L SCALE 1:50 @ A1

Ref.	Date	Description	Initial
P3	09.07.25	Pitched roof added to extension, fenestration revised, internal layouts revised	AP
P2	23.06.25	Link and rear extension reduced to single storey, first floor internal layout revised	AP
P1	31.03.25	Planning application	AP

Oglesby & Limb Ltd
Chartered Architect & Architectural Technologist
Suite 1, Market Chambers
12 Market Place, Spalding, Lincs
PE11 1SL
Tel: 01775 761196
e-mail: design@o-l-ltd.co.uk

Client:
Mr Holt Myers

Project:
Proposed alteration and extension
Glebe House Church Lane
Moulton, Spalding, PE12 6NP

Drawing Title:
Typical sections

PLANNING APPLICATION ISSUE

Date:	Scale:
Feb 2025	as shown @ A1
Drawn by: AP	Checked by: AJO

Drawing Number:	Rev:
A1740 - 16	P3