


N

EXISTING
SITE
PLAN

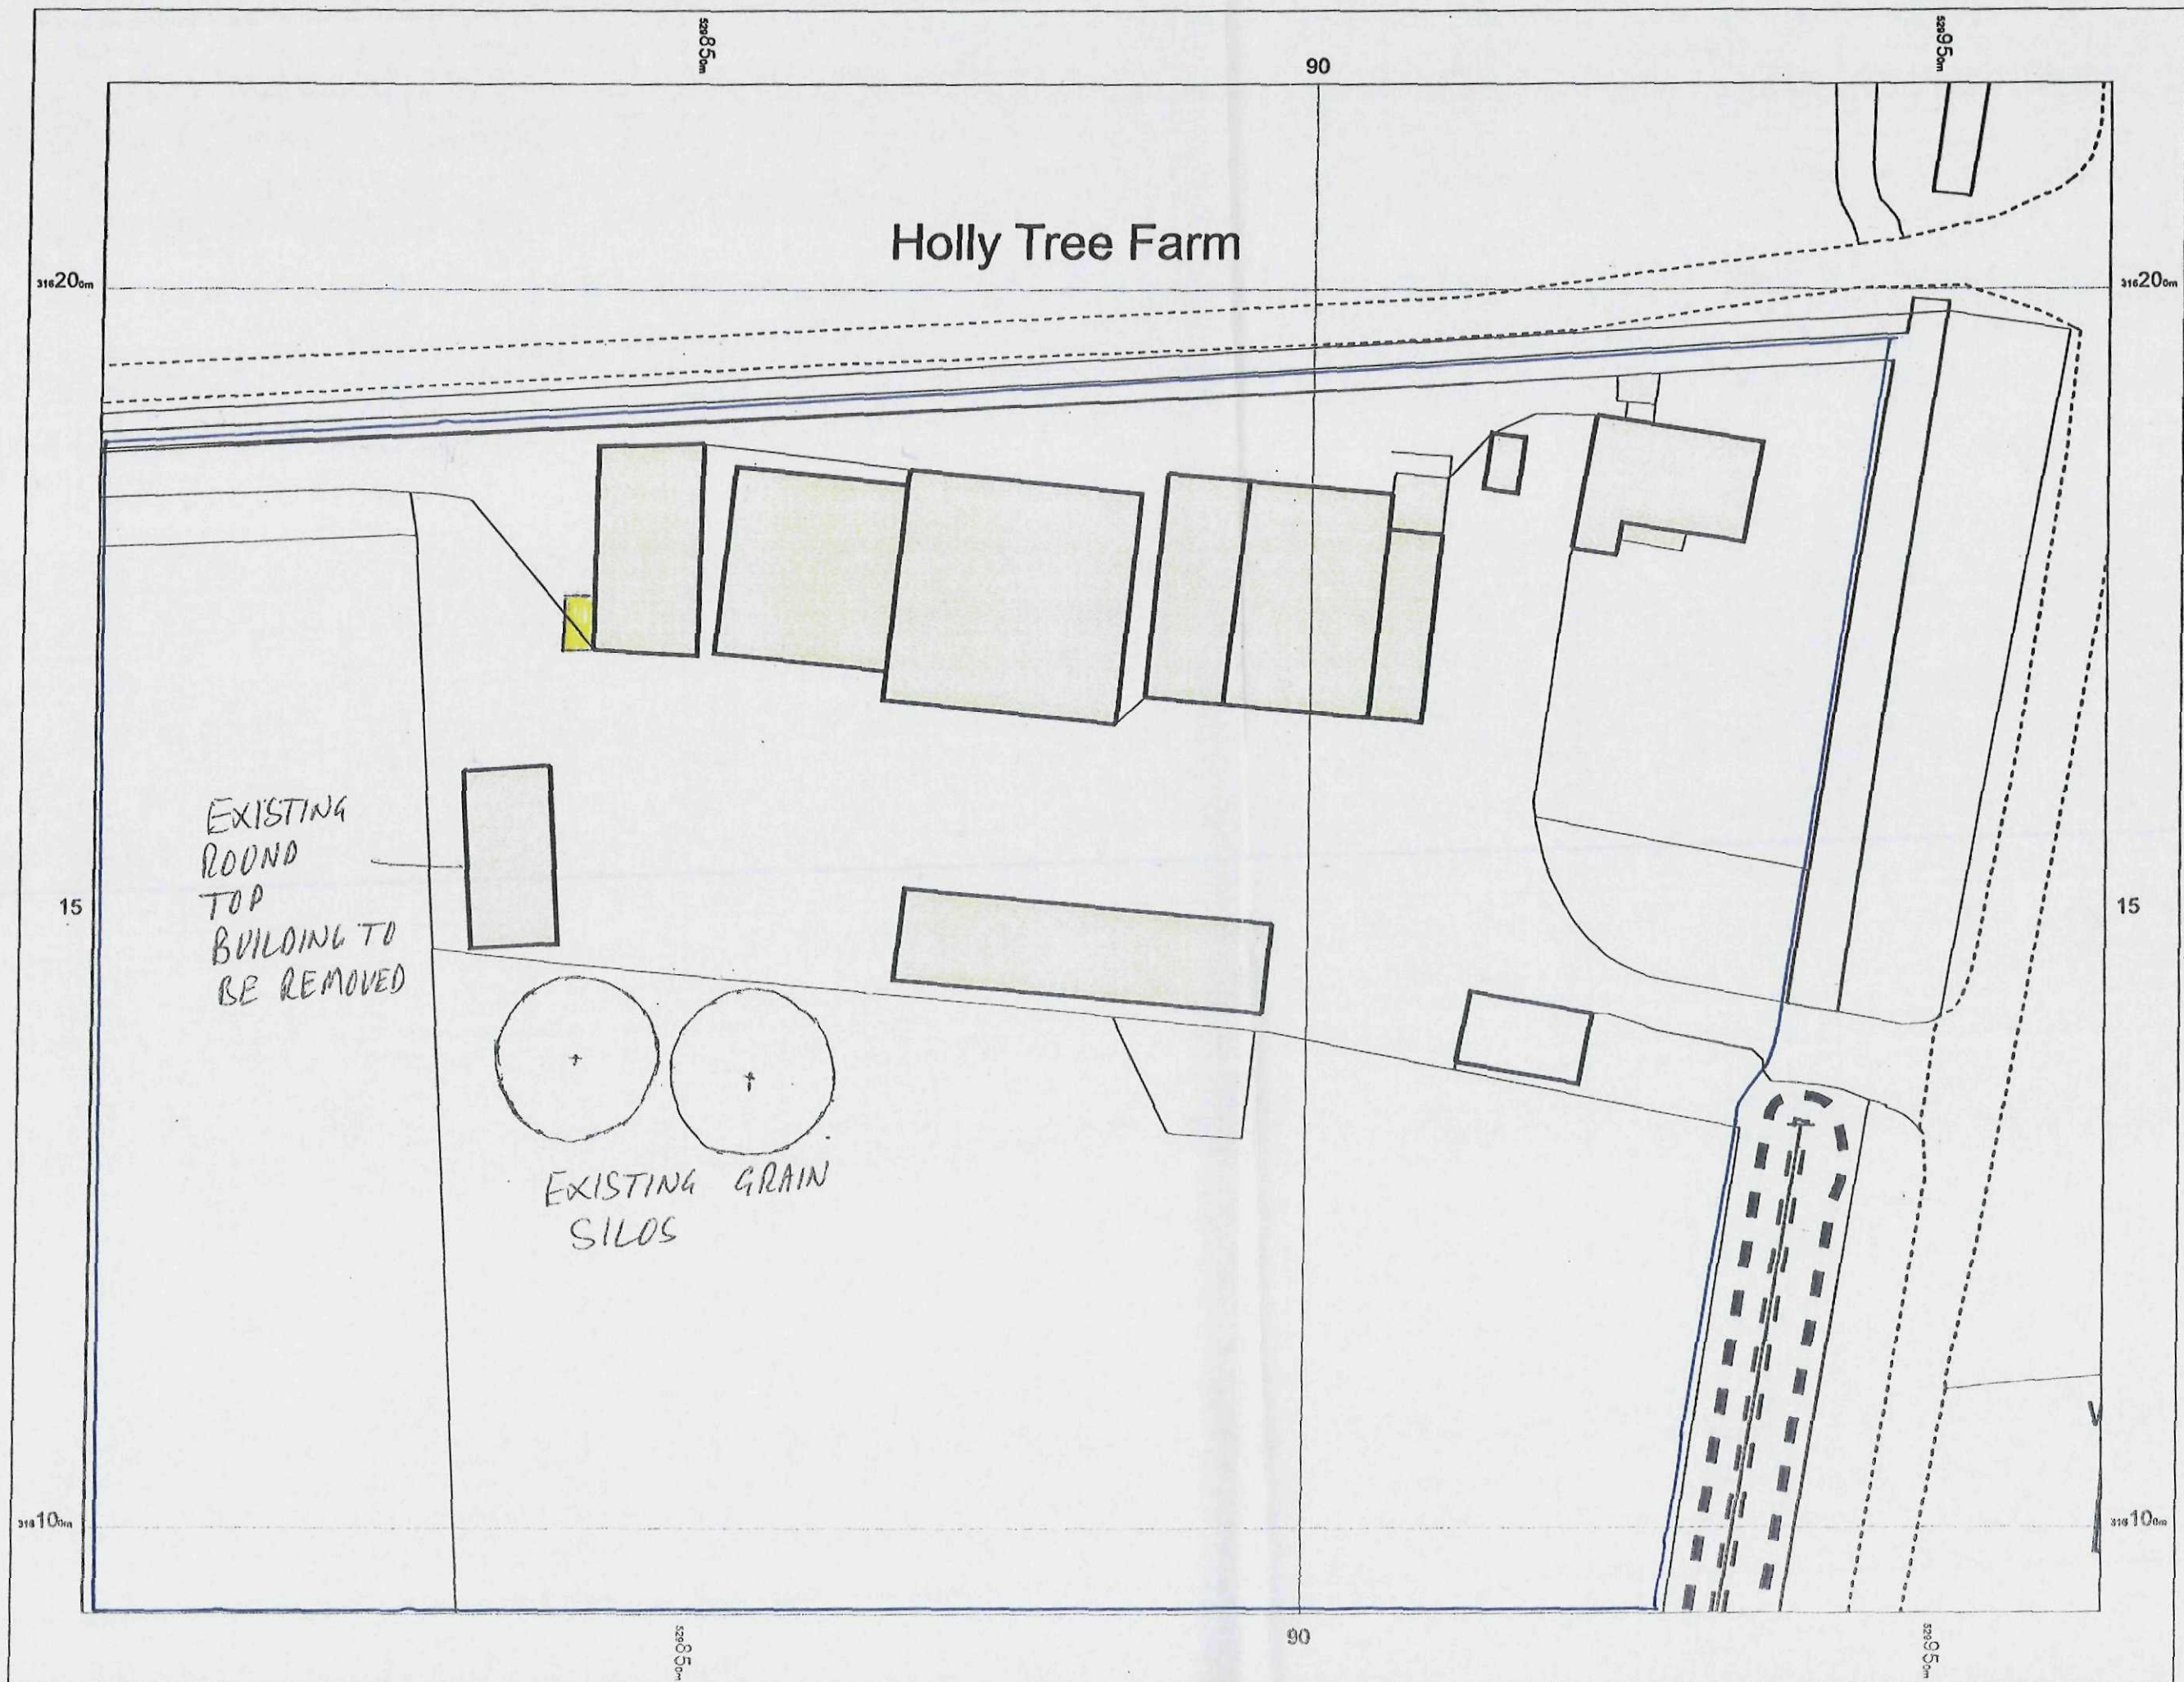

OS MasterMap 1250/2500/10000
scale
09 April 2015, ID: BW1-00417724
www.walters-property.com

1:500 scale print at A3, Centre:
529884 E, 316155 N

©Crown Copyright Ordnance
Survey, Licence no. 100041040



Tel: 01522 696 496
maps@walters-property.com