
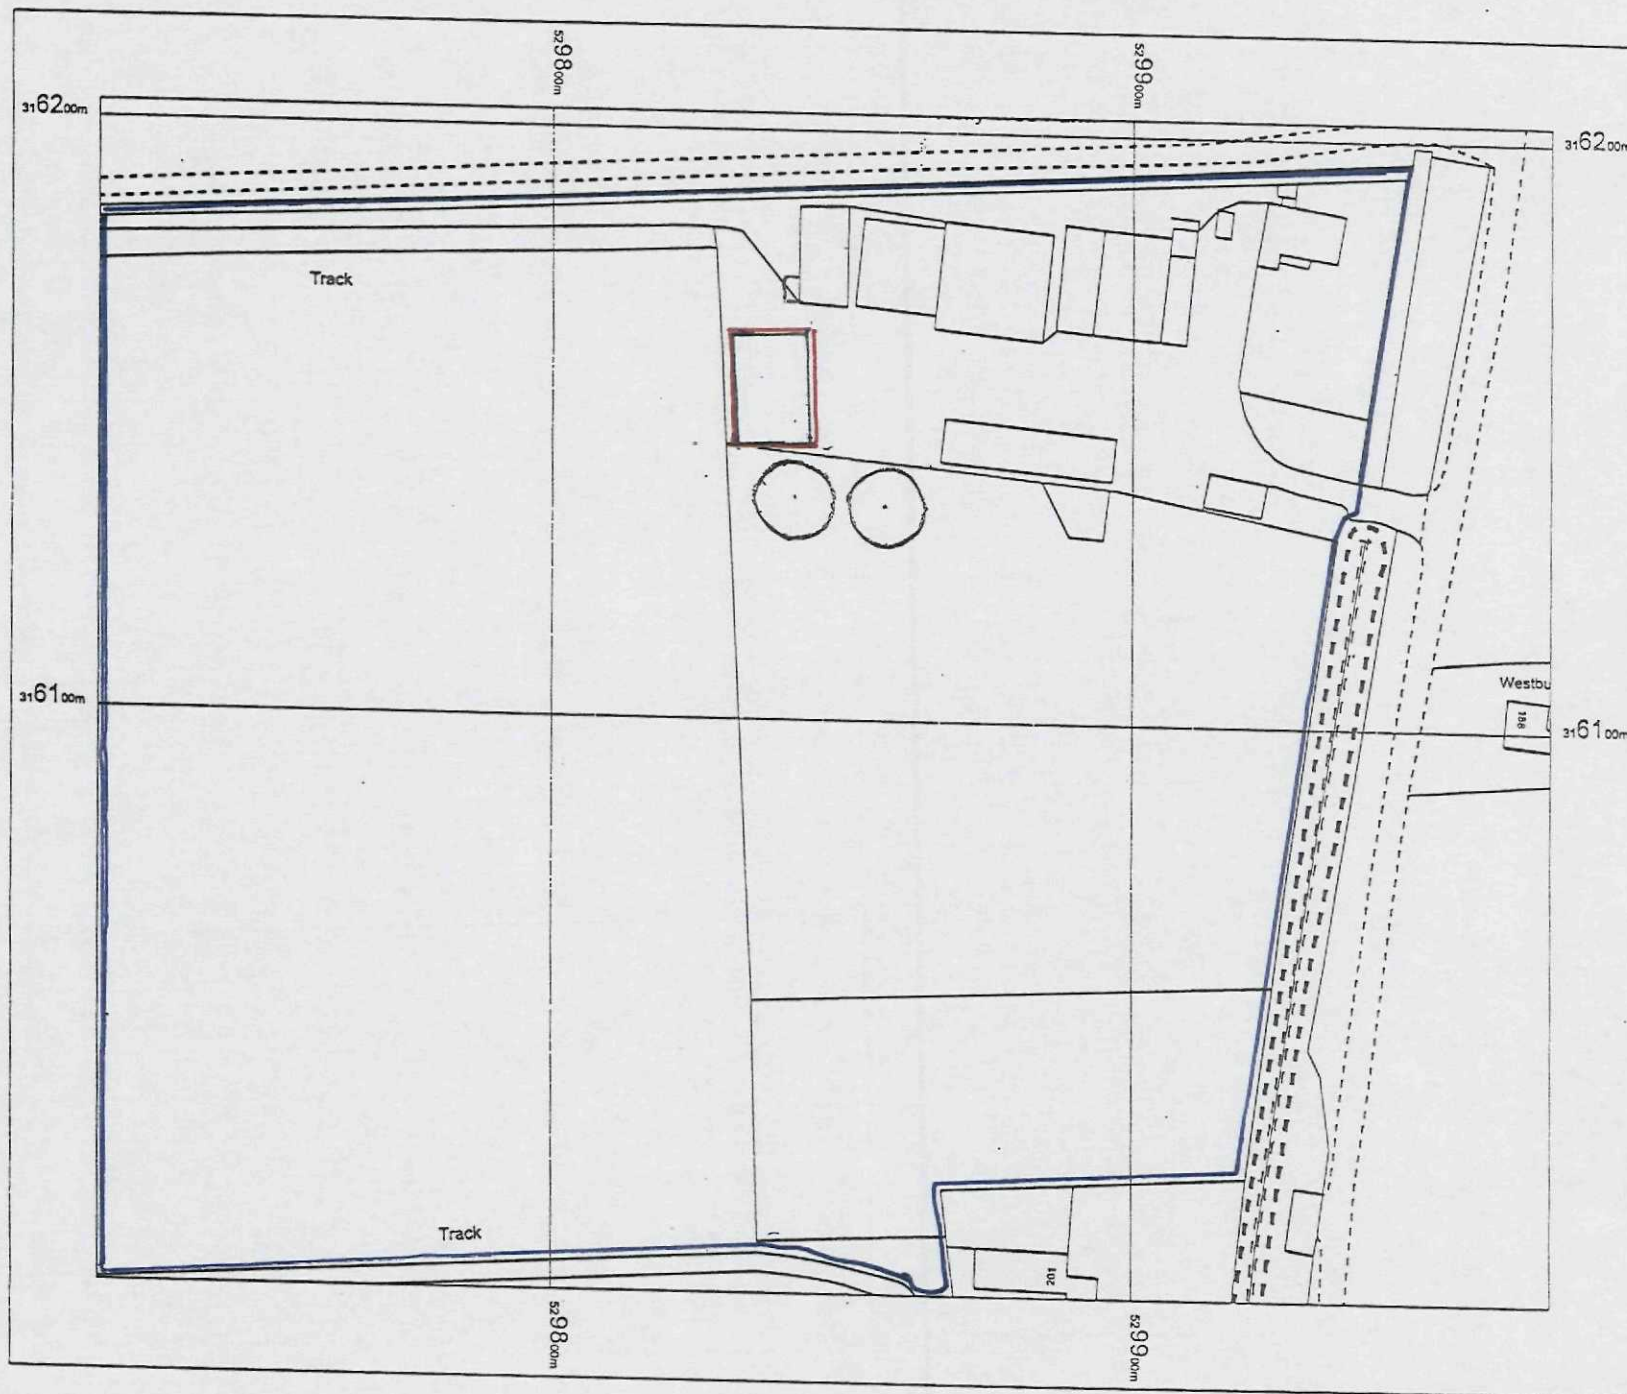


PROPOSED SITE PLAN

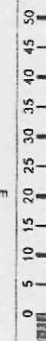

OS MasterMap 1250/2500/10000
scale
12 February 2015, ID:
M4P-00400883
Bookmark, The Crescent,
Spalding

1:1250 scale print at A4, Centre:
529847 E, 316103 N

©Crown Copyright Ordnance
Survey. Licence no. 100025026

