



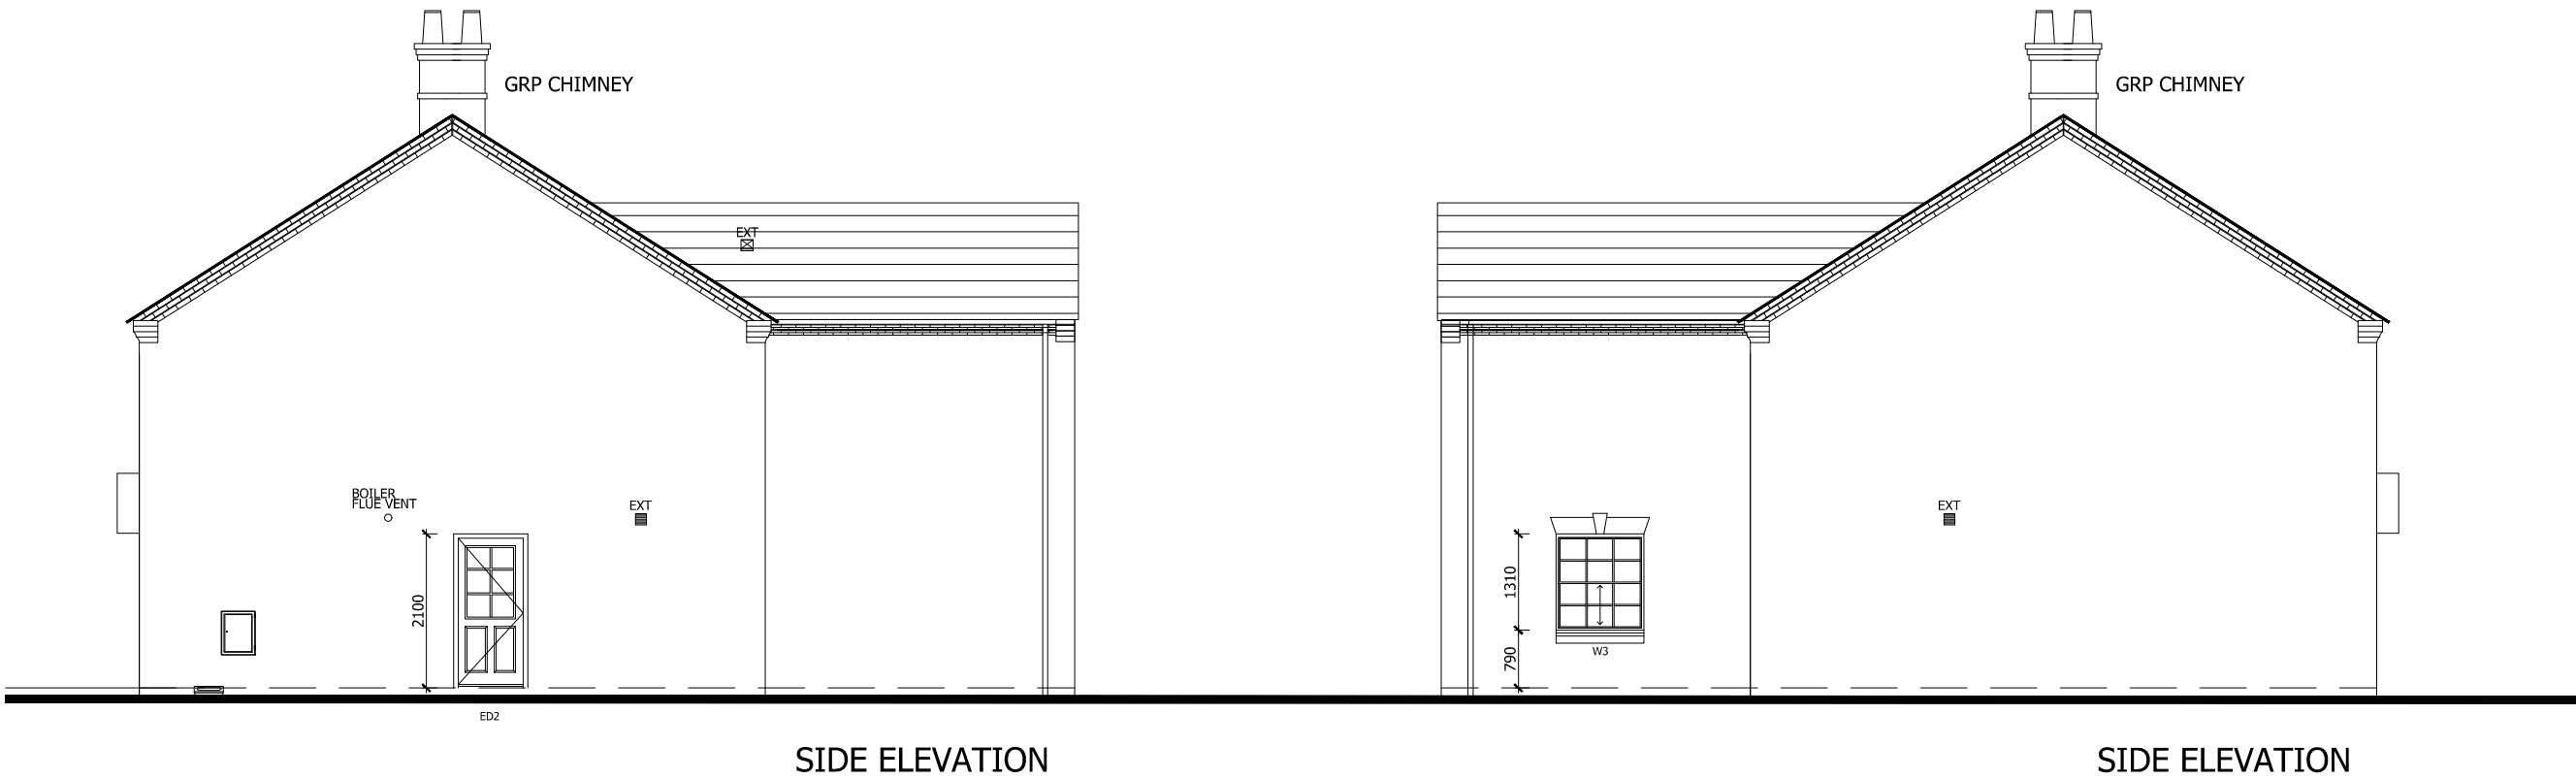

Rev.	Date	Description

ORIGINAL SIZE 100mm - THIS PRINT MAY BE REDUCED

NOTE: ALL DIMENSIONS, MATERIALS AND WORKMANSHIP IN ACCORDANCE WITH NIRC STANDARDS AND BUILDING REGULATIONS.
DO NOT SCALE FROM THIS DRAWING. ALL DIMENSIONS TO BE VERIFIED WITH THE TECHNICAL OFFICE.

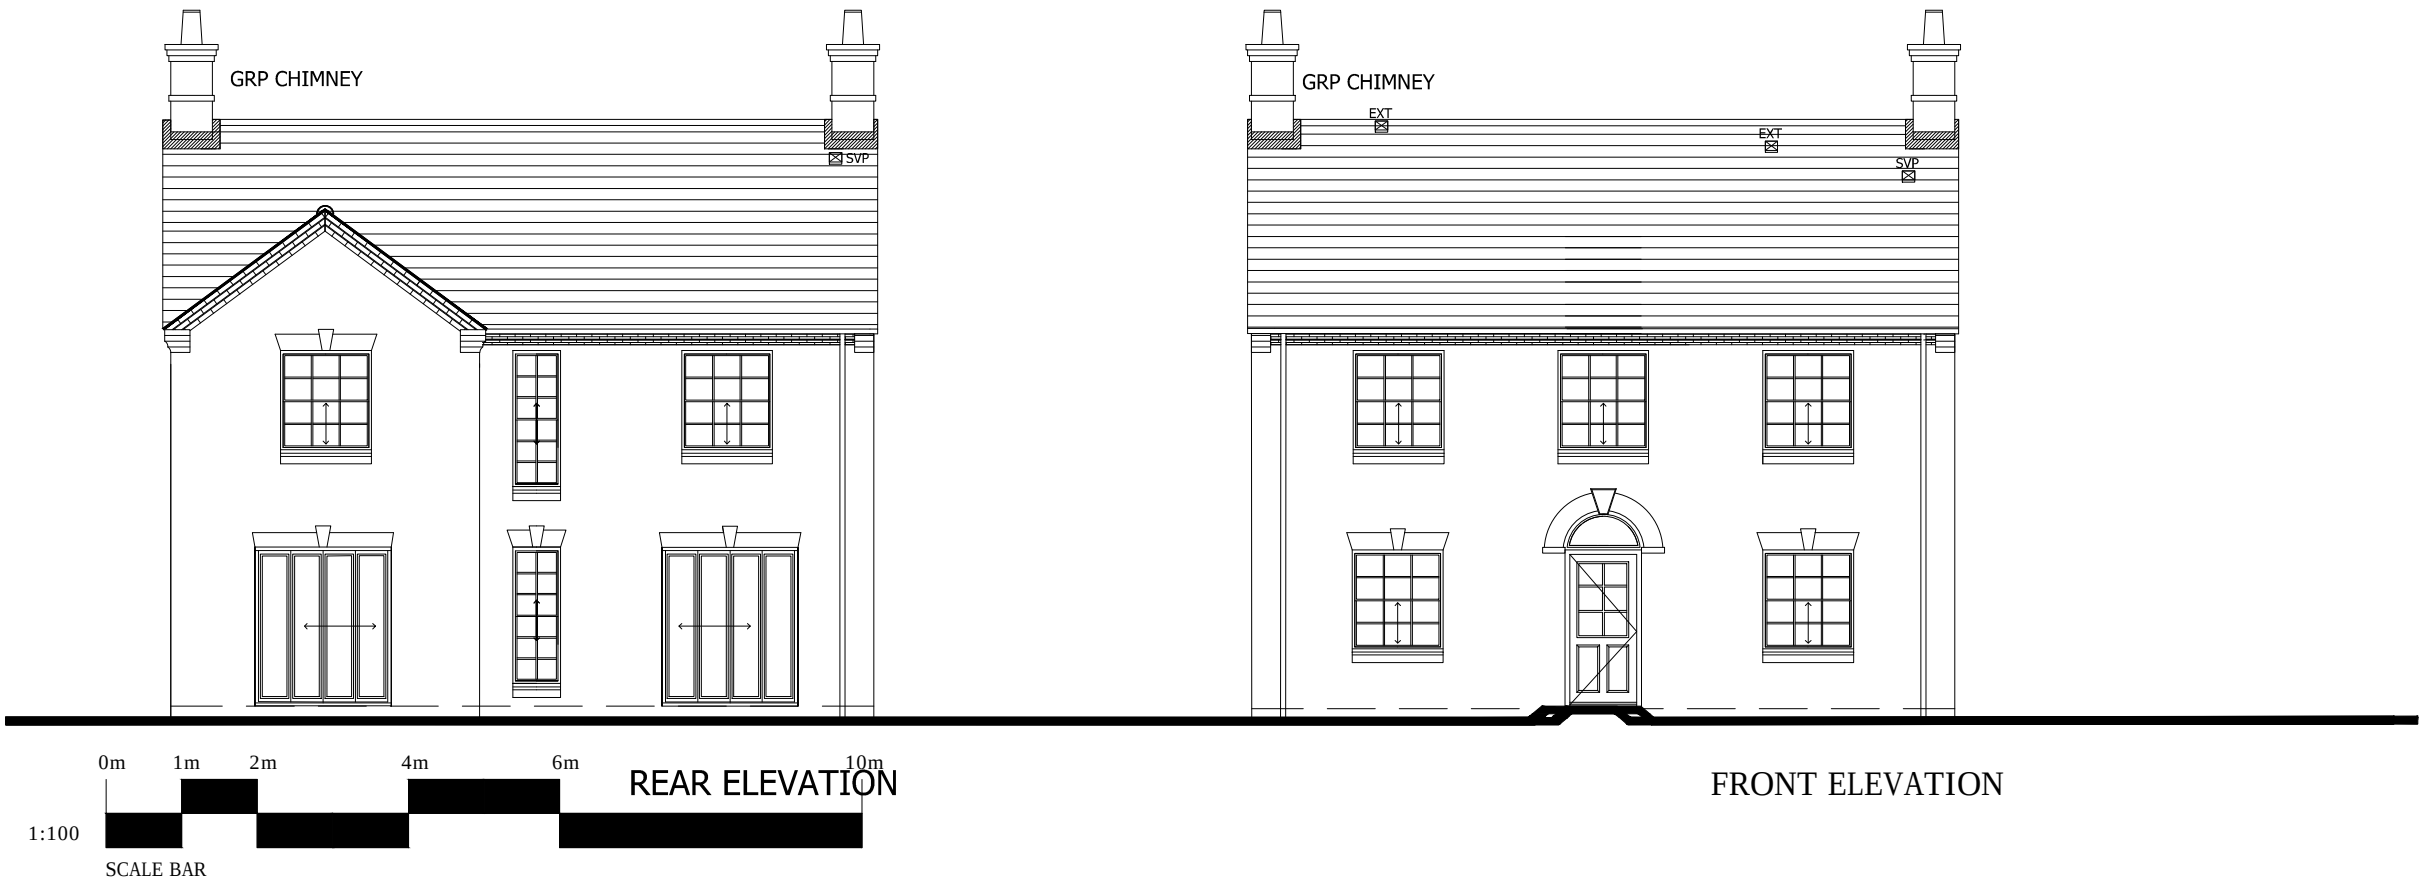

Project
MOULTON - SHIVEAN GATE

Drawing Title
PLOT 2 DESIGN SHEET
ELEVATIONS

Scale 1:100 @ A3	Date 14.07.16	Drawn DL	Approved
---------------------	------------------	-------------	----------

Drawing No L158/PLOT 2/06	Rev.
------------------------------	------