


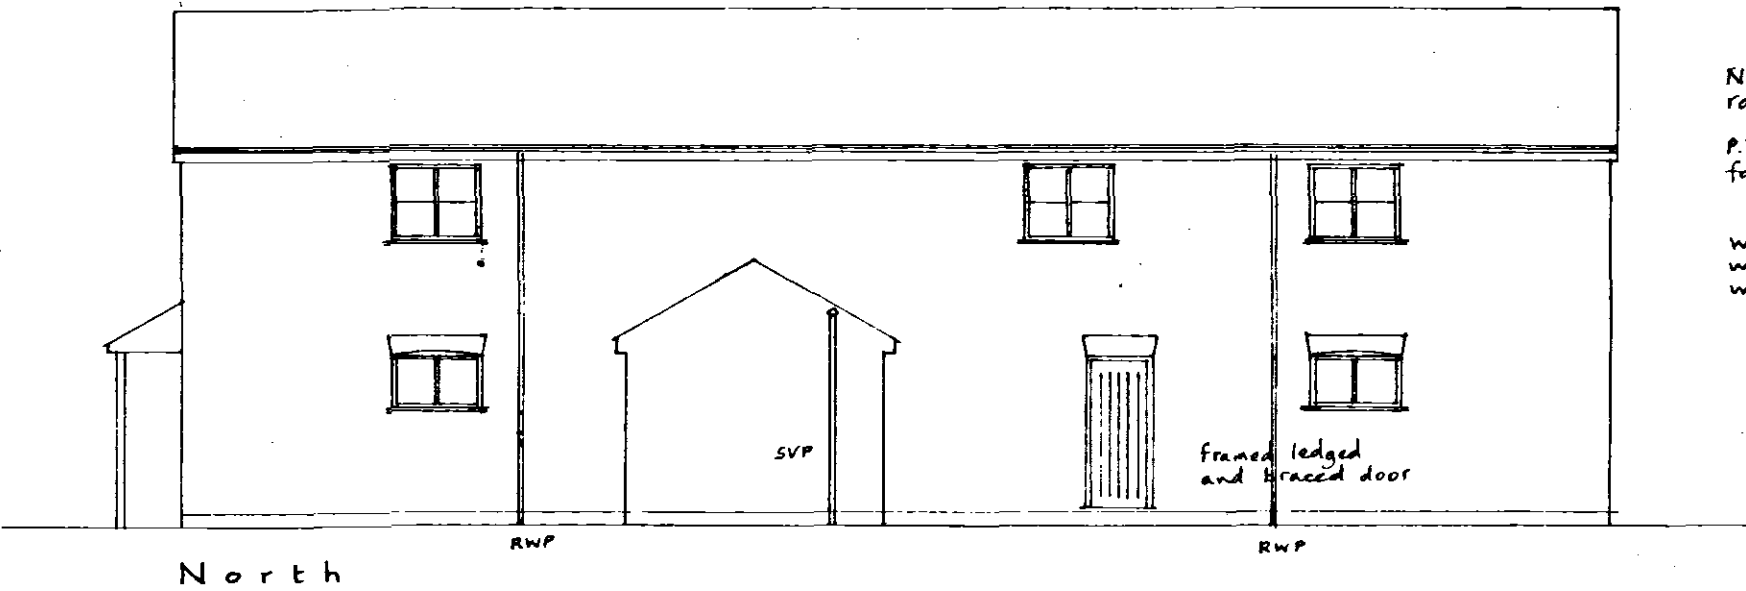


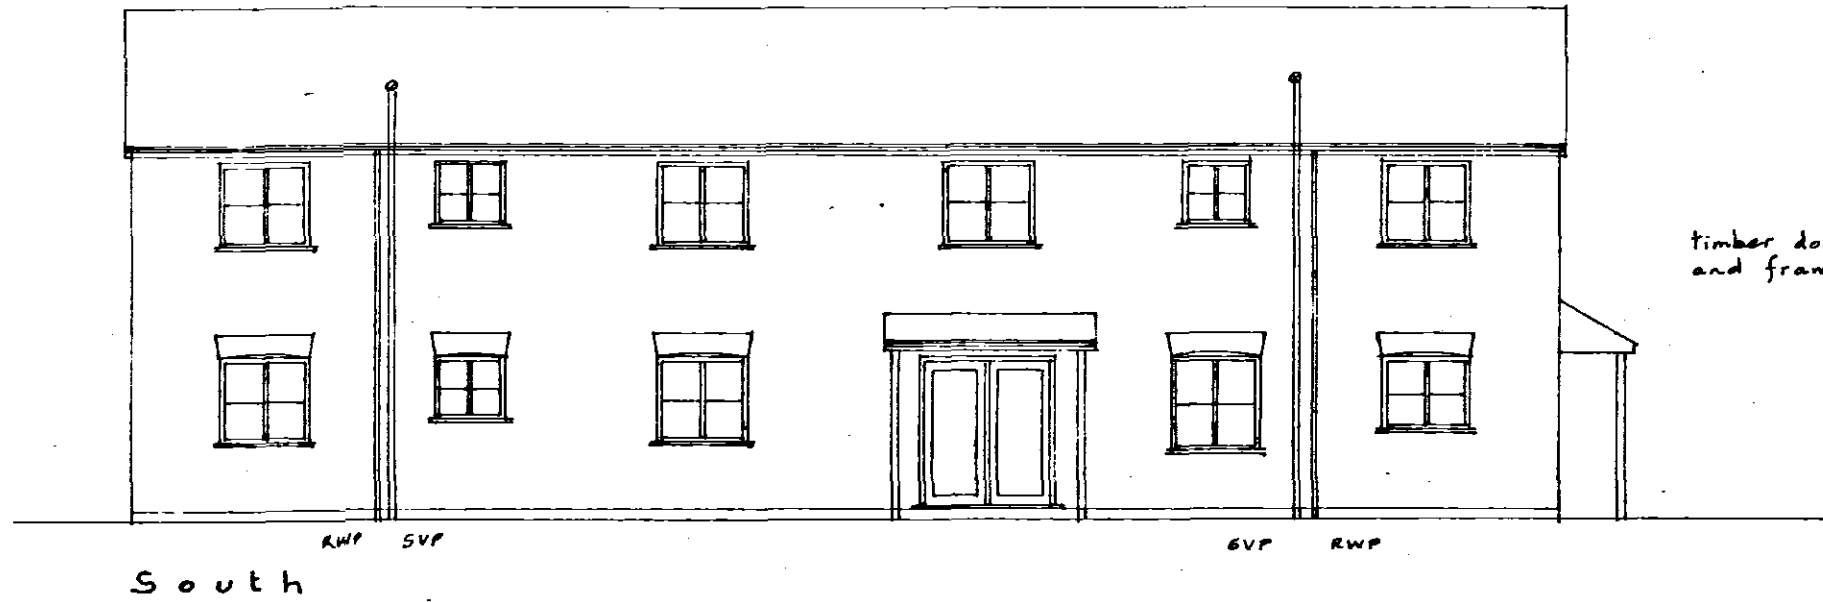

Natural slate roofing
P.V.C. gutter and fascia - white
wood double glazed windows painted white

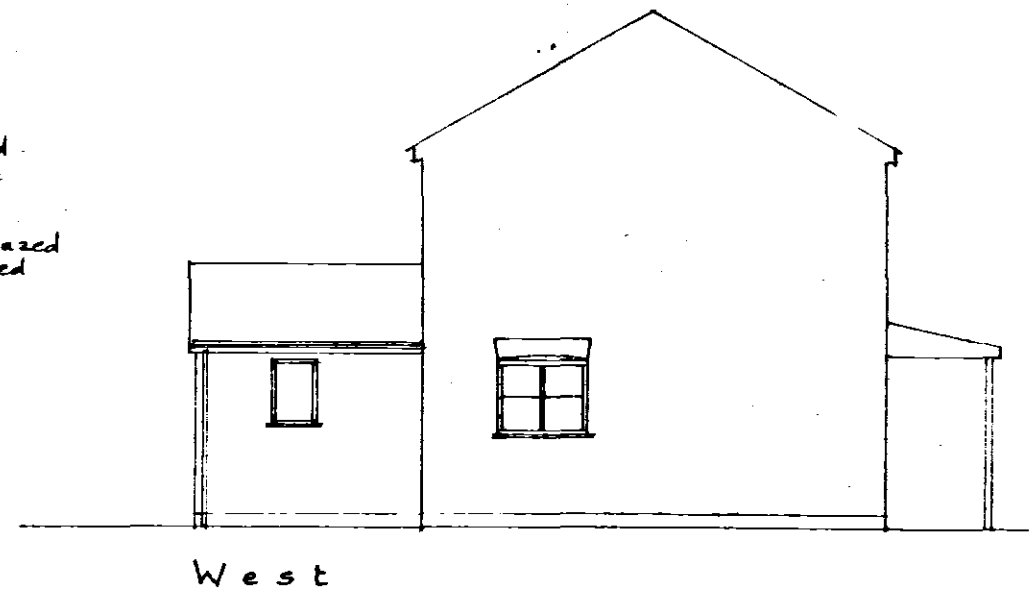


timber doors and frames.

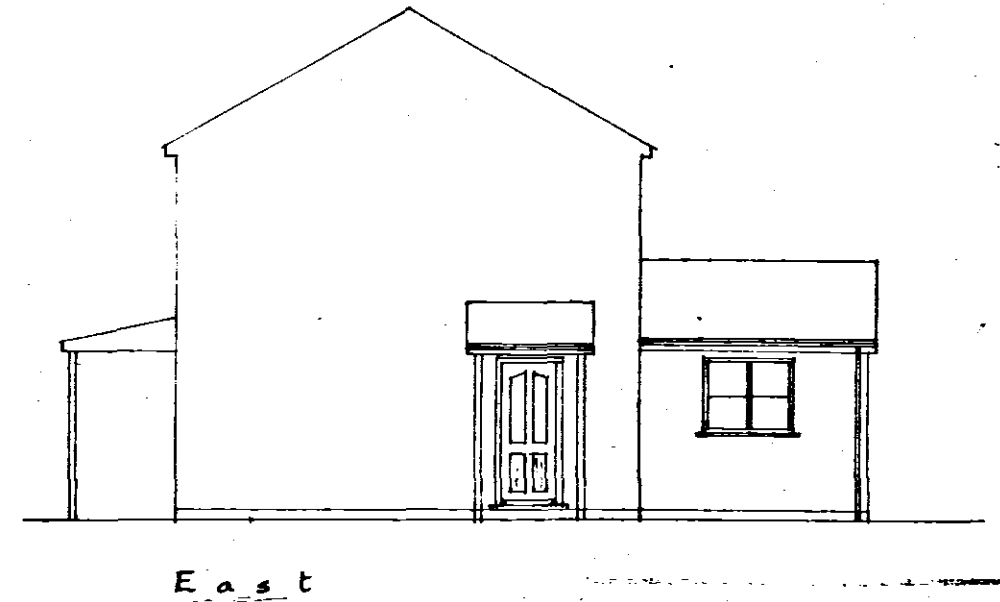

DETERMINED PLAN

0337/04

Mr. and Mrs. C. R. Rawlings
"The Beeches" Austendyke Road,
WESTON HILLS, Spalding.
Proposed Accommodation.

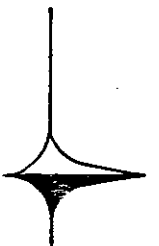Local Authority Ref. Planning H13/1266/03 Building Regulations	Scale 1:100	 A. ROFFE BUILDING DESIGN & PLANS 1, Green Lane, SPALDING, Lincs. PE11 2YB Tel: 01775-723 680 ©
	Drawing No. 230827 A (i)	
	Date August 2003	