
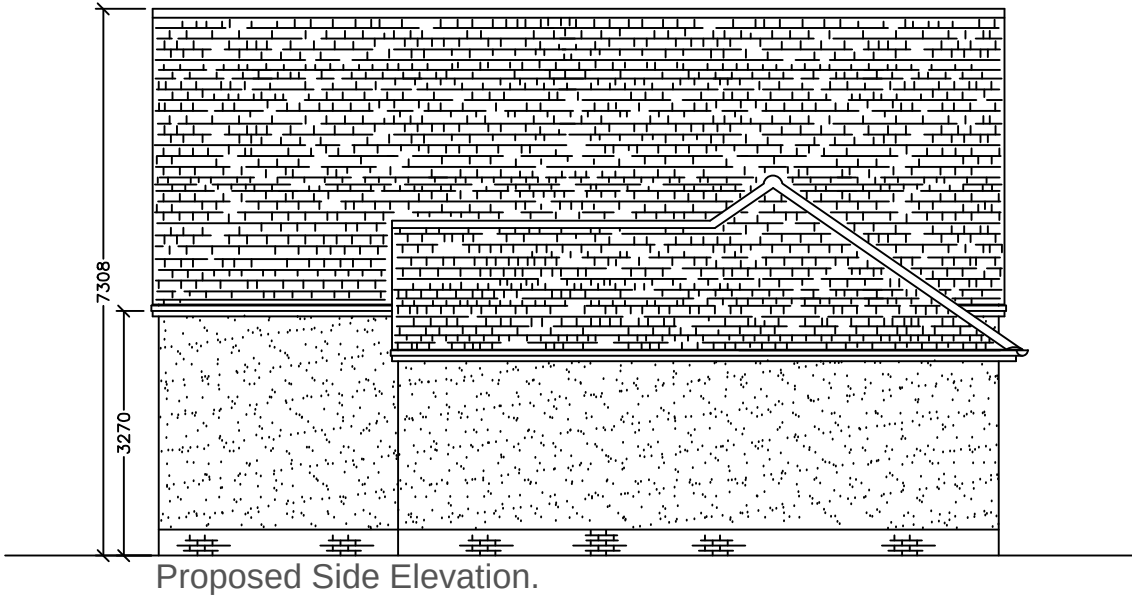



Quinn Western
premium graphite
concrete plain tile.

Off white render.

Anthracite windows &
doors.

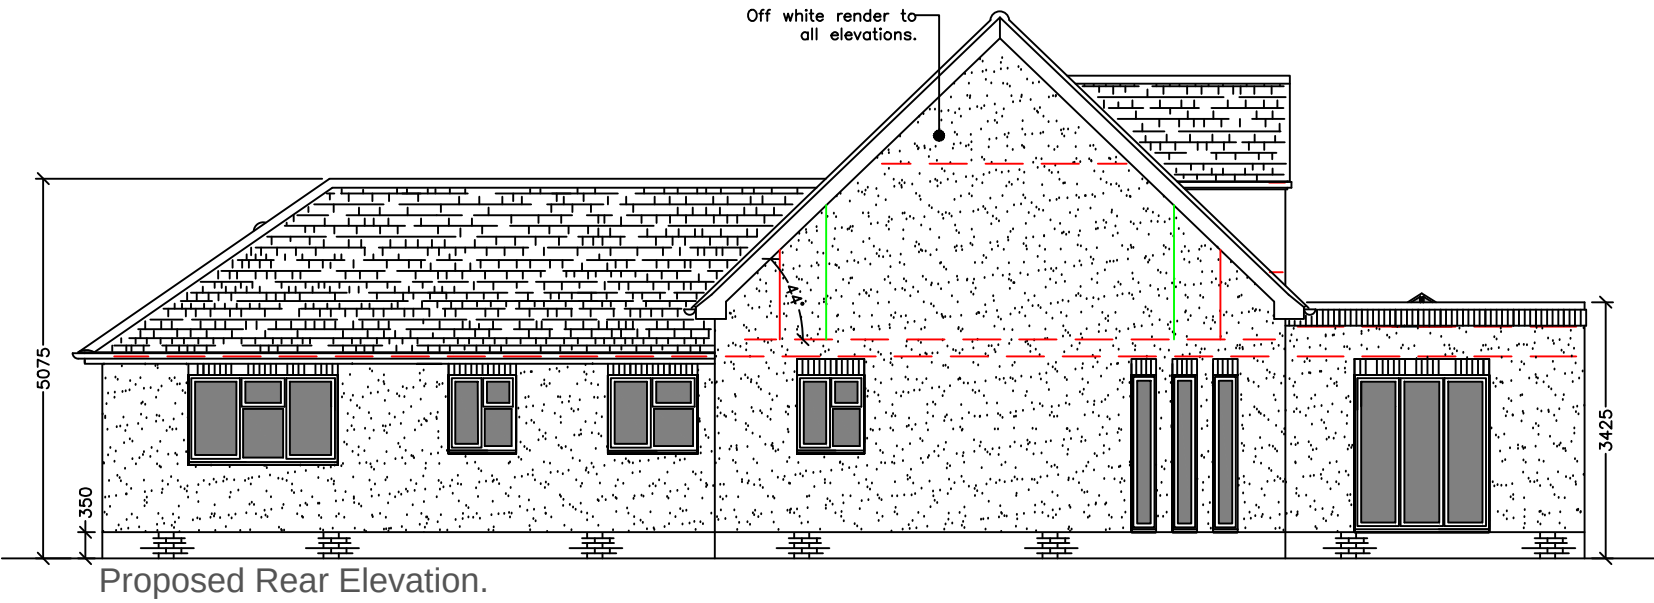

Flood Risk: Measures IAW Flood risk report submitted with outline planning application H13-0401-20.
FFL's +350mm above GL's.
Flood resilient construction to be incorporated up to 300mm above FFL's.

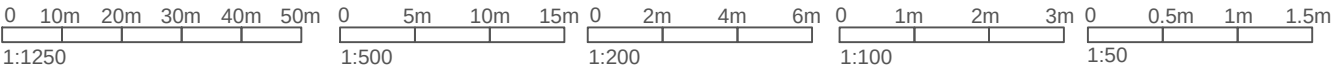

<div>Client</div> DMT Developements.				<div>Project</div> Developement @ 58 Seas End Road, Moulton Seas End, Spalding. PE12 6LD. (Planning Approval H13-0189-21).				<div>Drawing Title</div> Dwelling Type 2. Proposed Elevations. Plot 3.												
-	-	-	-	<div>Drawn</div> JPT		<div>Date</div> 15-03-22		<div> Follow us on Facebook @ Architectural Design Services-Jason Thomas</div>		<div>ADS Reference No.</div> 2021-06		<div>Dwg No.</div> BR5a		<div>Revision</div> -						
				<div>Scale</div> 1/100		<div>Paper Size</div> A3		<div>No part of this drawing may be copied in any way whatsoever without the prior written permission of ADServices. © Copyright 2022</div>												
										<div>Architectural Design Services</div> <div>Glington, Peterborough.</div> <div>JASON THOMAS</div> <div>JasonADSservices@yahoo.co.uk</div> <div>01733 252850 & 07841 521271</div> <div></div>										
Rev.	Date	Amendment		Initial	Preliminary		For Info		For Comment		Planning		Building Regs		Construction		As built		LBC	
					☐		☐		☐		☐		☒		☐		☐		☐	