
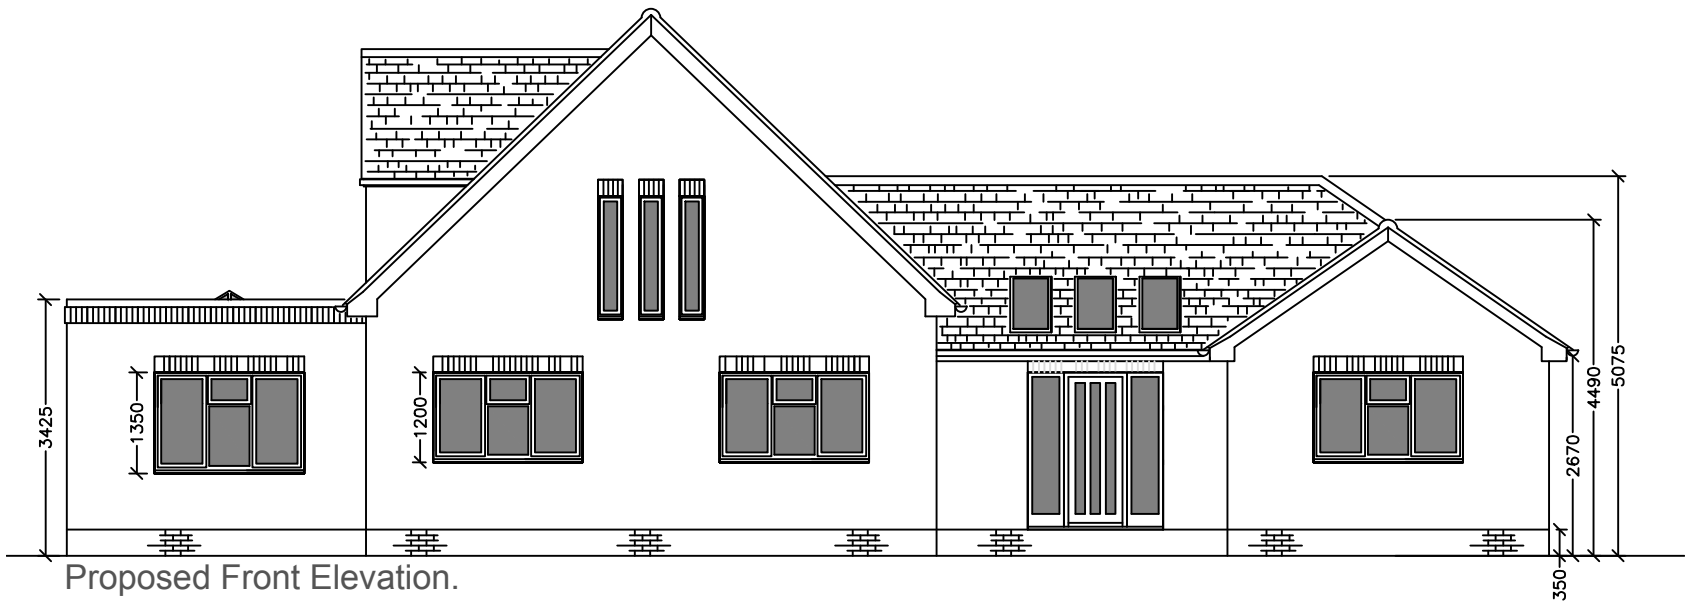
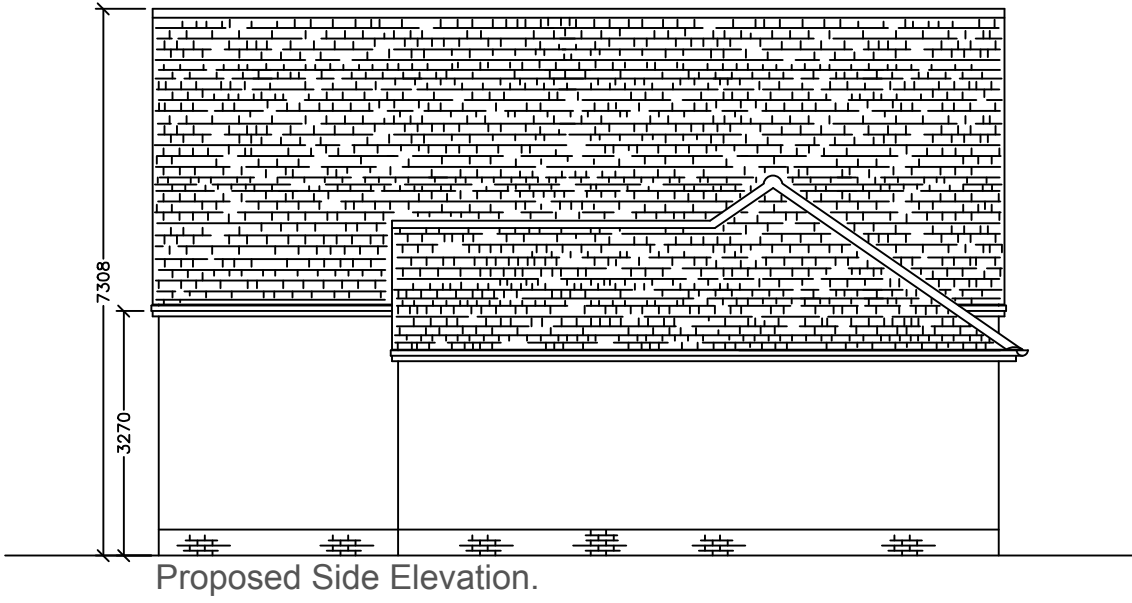
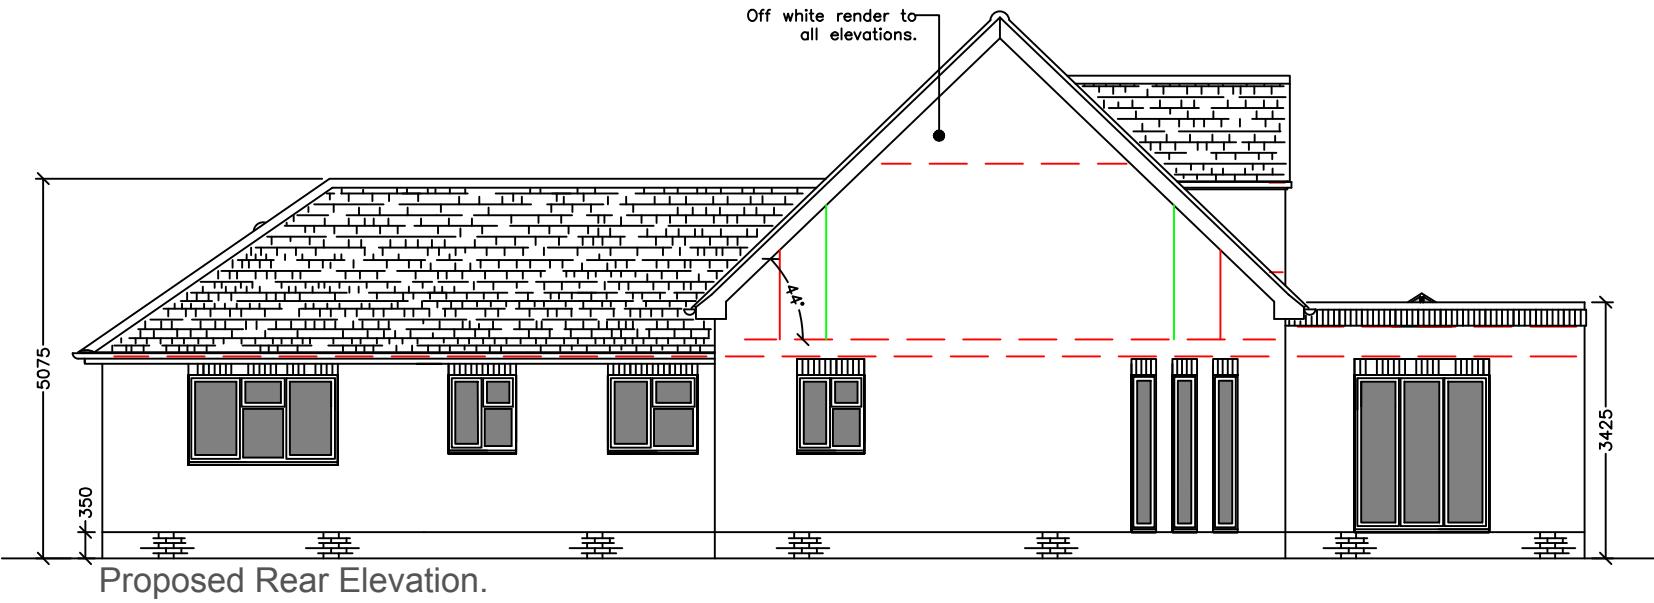



Quinn Western
premium graphite
concrete plain tile.

Off white render.

Anthracite windows &
doors.

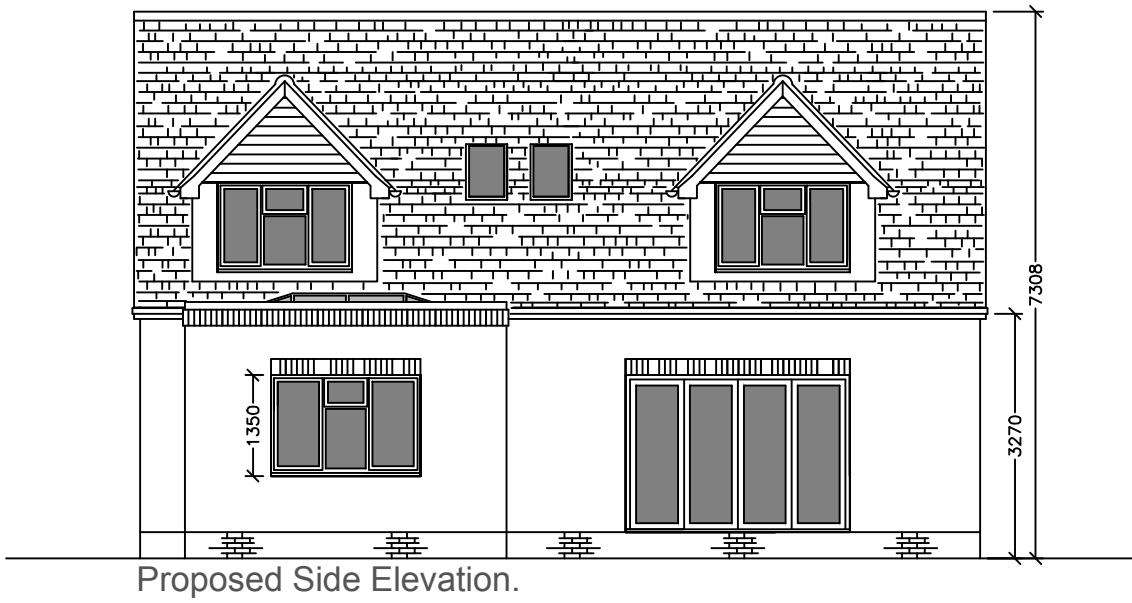

Flood Risk: Measures IAW Flood risk report submitted with outline planning application H13-0401-20.
FFL's +350mm above GL's.
Flood resilient construction to be incorporated up to 300mm above FFL's.

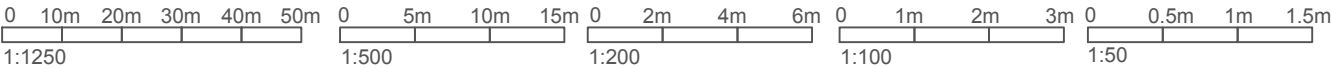

<div>Client</div> <div>DMT Developements.</div>				<div>Project</div> <div>Developement @ 58 Seas End Road, Moulton Seas End, Spalding. PE12 6LD. (Planning Approval H13-0189-21).</div>				<div>Drawing Title</div> <div>Dwelling Type 2. Proposed Elevations. Plot 3.</div>						
<div>-</div>	<div>-</div>	<div>-</div>	<div>-</div>	<div>Drawn</div> <div>JPT</div>		<div>Date</div> <div>15-03-22</div>		<div> Follow us on Facebook @ Architectural Design Services-Jason Thomas</div>		<div>ADS Reference No.</div> <div>2021-06</div>	<div>Dwg No.</div> <div>BR5a</div>	<div>Revision</div> <div>-</div>		
				<div>Scale</div> <div>1/100</div>		<div>Paper Size</div> <div>A3</div>		<div>No part of this drawing may be copied in any way whatsoever without the prior written permission of ADServices. </div>						
<div>Rev.</div>	<div>Date</div>	<div>Amendment</div>		<div>Initial</div>	<div>Building Regs</div> <div>☒</div>	<div>Construction</div> <div>☐</div>	<div>As built</div> <div>☐</div>	<div>LBC</div> <div>☐</div>						
<div>Preliminary</div> <div>☐</div>		<div>For Info</div> <div>☐</div>		<div>For Comment</div> <div>☐</div>	<div>Planning</div> <div>☐</div>									
<div>Architectural Design Services</div> <div>Glinton, Peterborough.</div> <div>JASON THOMAS</div> <div>JasonADSservices@yahoo.co.uk</div> <div>01733 252850 & 07841 521271</div>													<div></div>	