
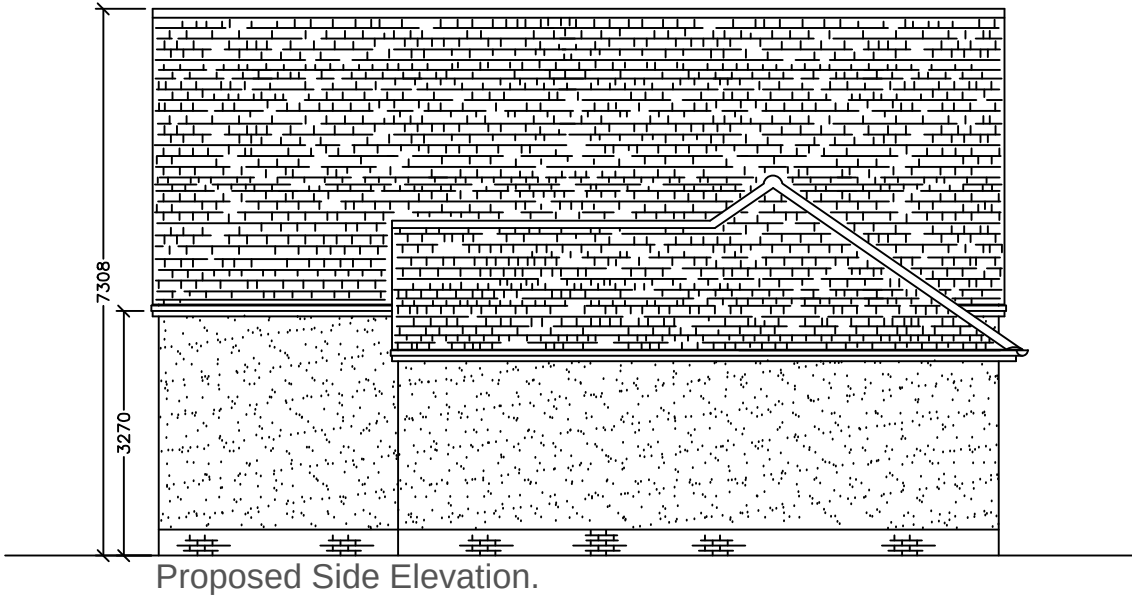



Quinn Western
premium graphite
concrete plain tile.

Off white render.

Anthracite windows &
doors.

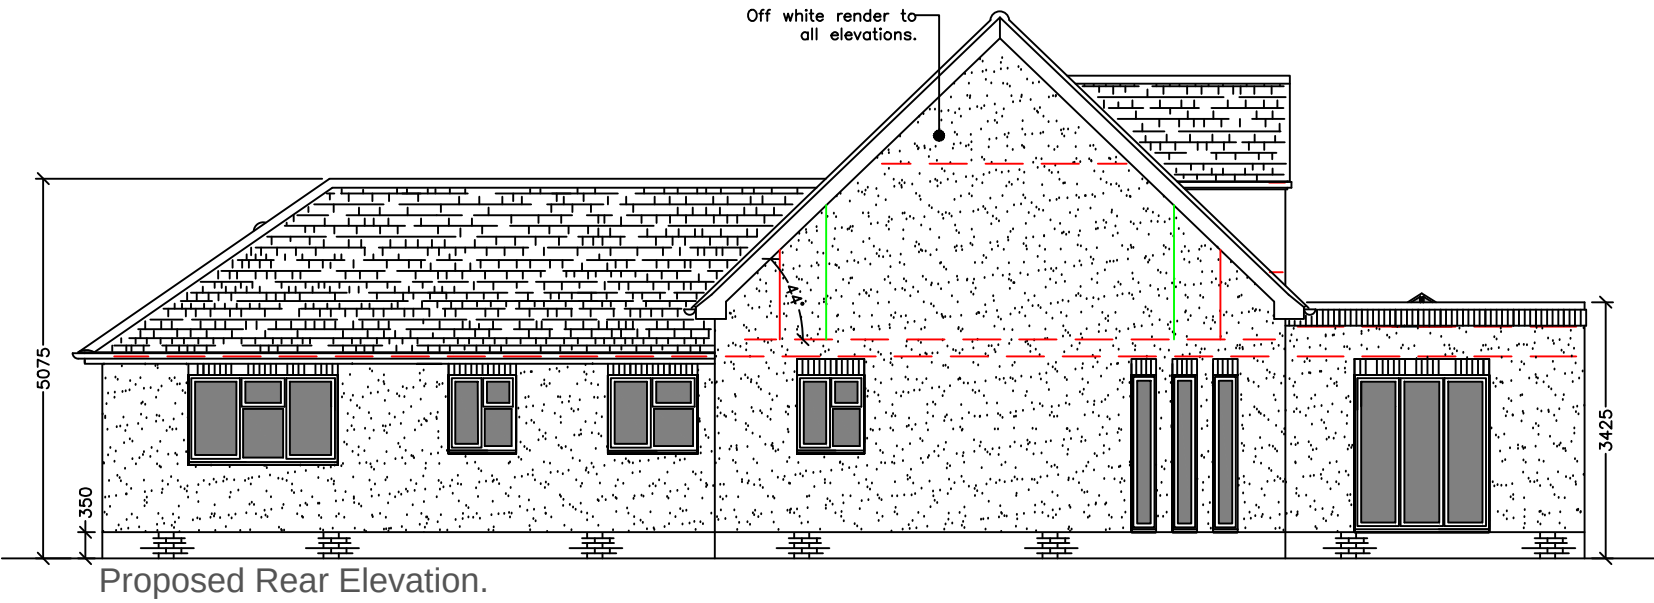

Flood Risk: Measures IAW Flood risk
report submitted with outline planning
application H13-0401-20.
FFL's +350mm above GL's.
Flood resilient construction to be
incorporated up to 300mm above FFL's.

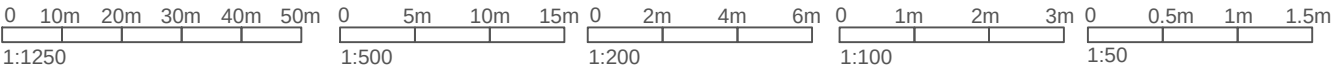

<u>Client</u> DMT Developements.				<u>Project</u> Developement @ 58 Seas End Road, Moulton Seas End, Spalding. PE12 6LD. (Planning Approval H13-0189-21).		<u>Drawing Title</u> Dwelling Type 2 RH. Proposed Elevations. Plot 5.									
<div>-</div> <div>-</div> <div>-</div>	<div>-</div>		<div>-</div>	<u>Drawn</u>	<u>Date</u>	 <div>Follow us on Facebook @ Architctural Design Services-Jason Thomas</div>	<u>ADS Reference No.</u>	<u>Dwg No.</u>	<u>Revision</u>						
				JPT	15-03-22		2021-06	BR5c	-						
				<u>Scale</u>	<u>Paper Size</u>	<div>No part of this drawing may be copied in any way whatsoever without the prior written permission of ADSservices. </div>									
				1/100	A3										
<u>Rev.</u>	<u>Date</u>	<u>Amendment</u>	<u>Initial</u>			<div><u>Architctural Design Services</u> Glinton, Peterborough. JASON THOMAS JasonADSservices@yahoo.co.uk 01733 252850 & 07841 521271</div> 									
Preliminary		For Info		For Comment		Planning		Building Regs	☒	Construction	☐	As built	☐	LBC	☐