

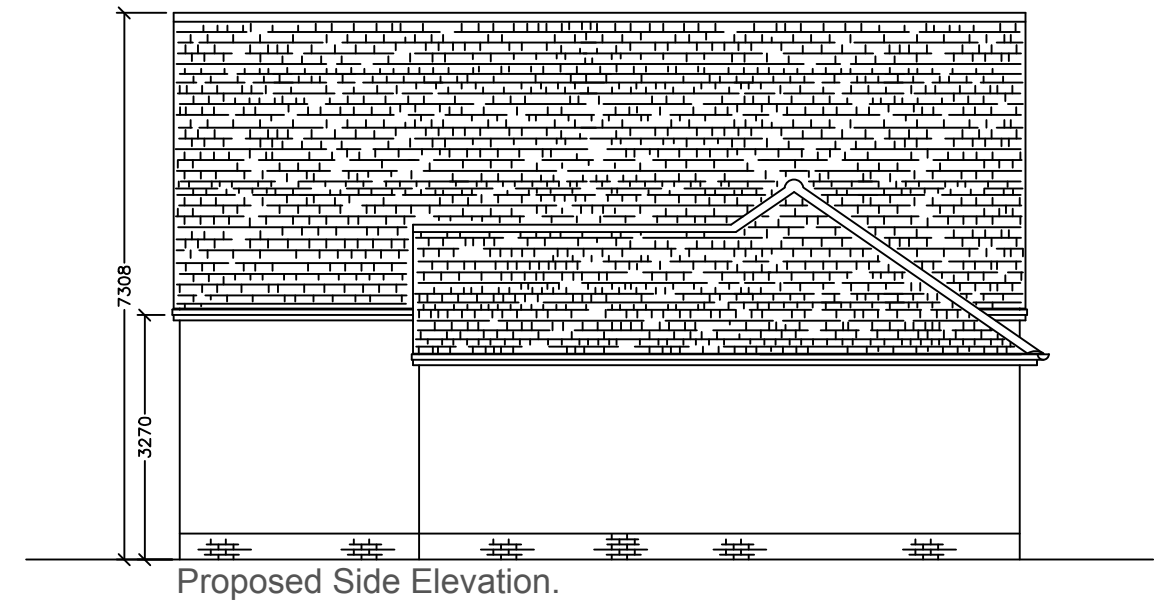
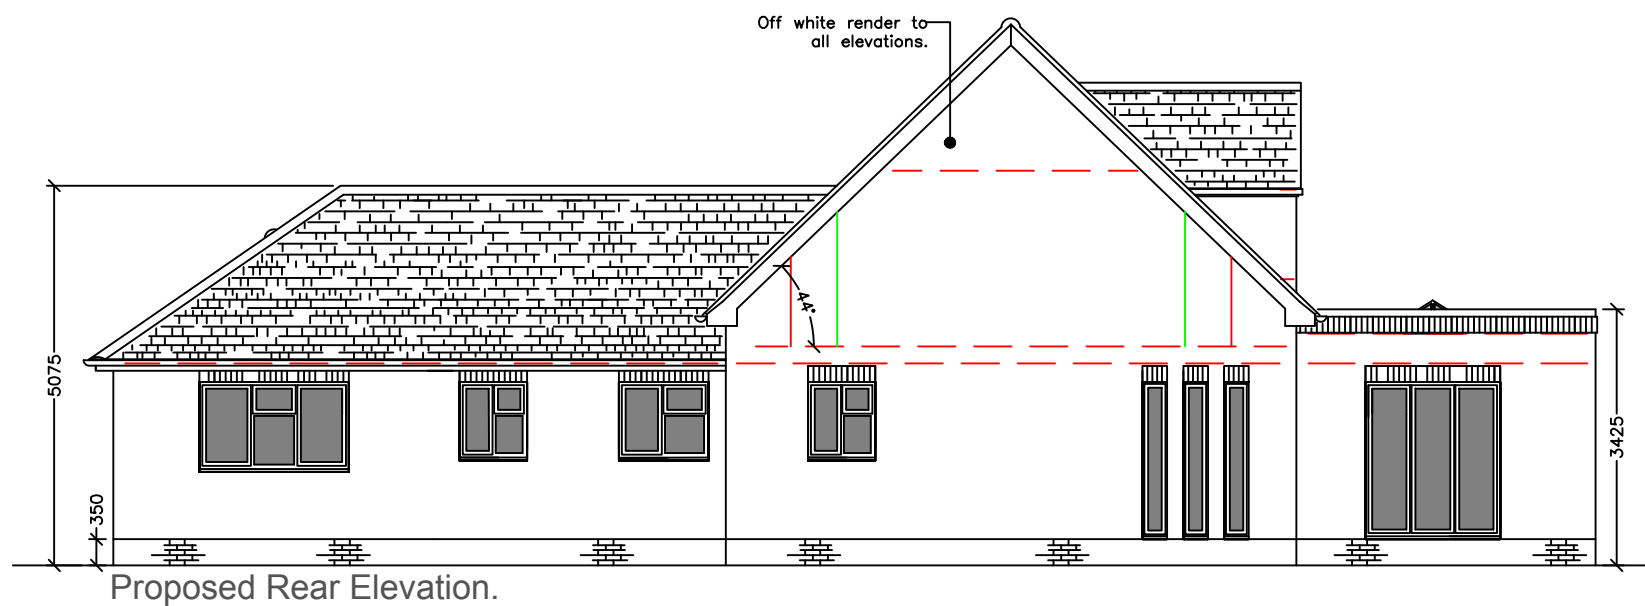


Anthracite windows & doors.

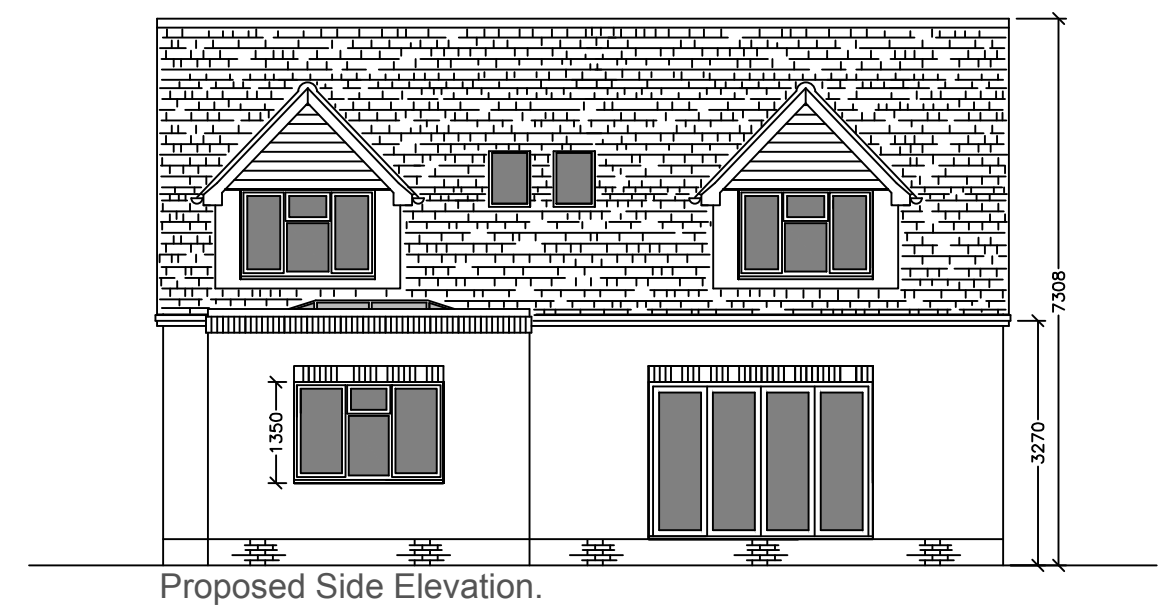

Flood resilient construction to be incorporated up to 300mm above FFL's.

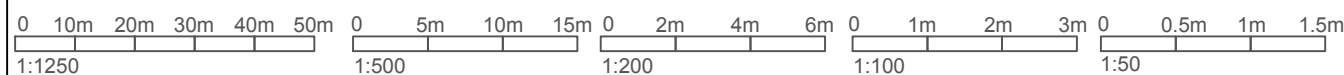

Client DMT Developements.				Project Developement @ 58 Seas End Road, Moulton Seas End, Spalding. PE12 6LD. (Planning Approval H13-0189-21).				Drawing Title Dwelling Type 2 RH. Proposed Elevations. Plot 5.			
				Drawn JPT		Date 15-03-22		 Follow us on Facebook @ Architectural Design Services-Jason Thomas		ADS Reference No. 2021-06	
				Scale 1/100		Paper Size A3		No part of this drawing may be copied in any way whatsoever without the prior written permission of ADS Services. 		Dwg No. BR5c	
Revision				Amendment		Initial				Revision -	
Preliminary ☐ For Info ☐ For Comment ☐ Planning ☐ Building Regs ☒ Construction ☐ As built ☐ LBC ☐								Architectural Design Services Glinton, Peterborough. JASON THOMAS JasonADSservices@yahoo.co.uk 01733 252850 & 07841 521271			