



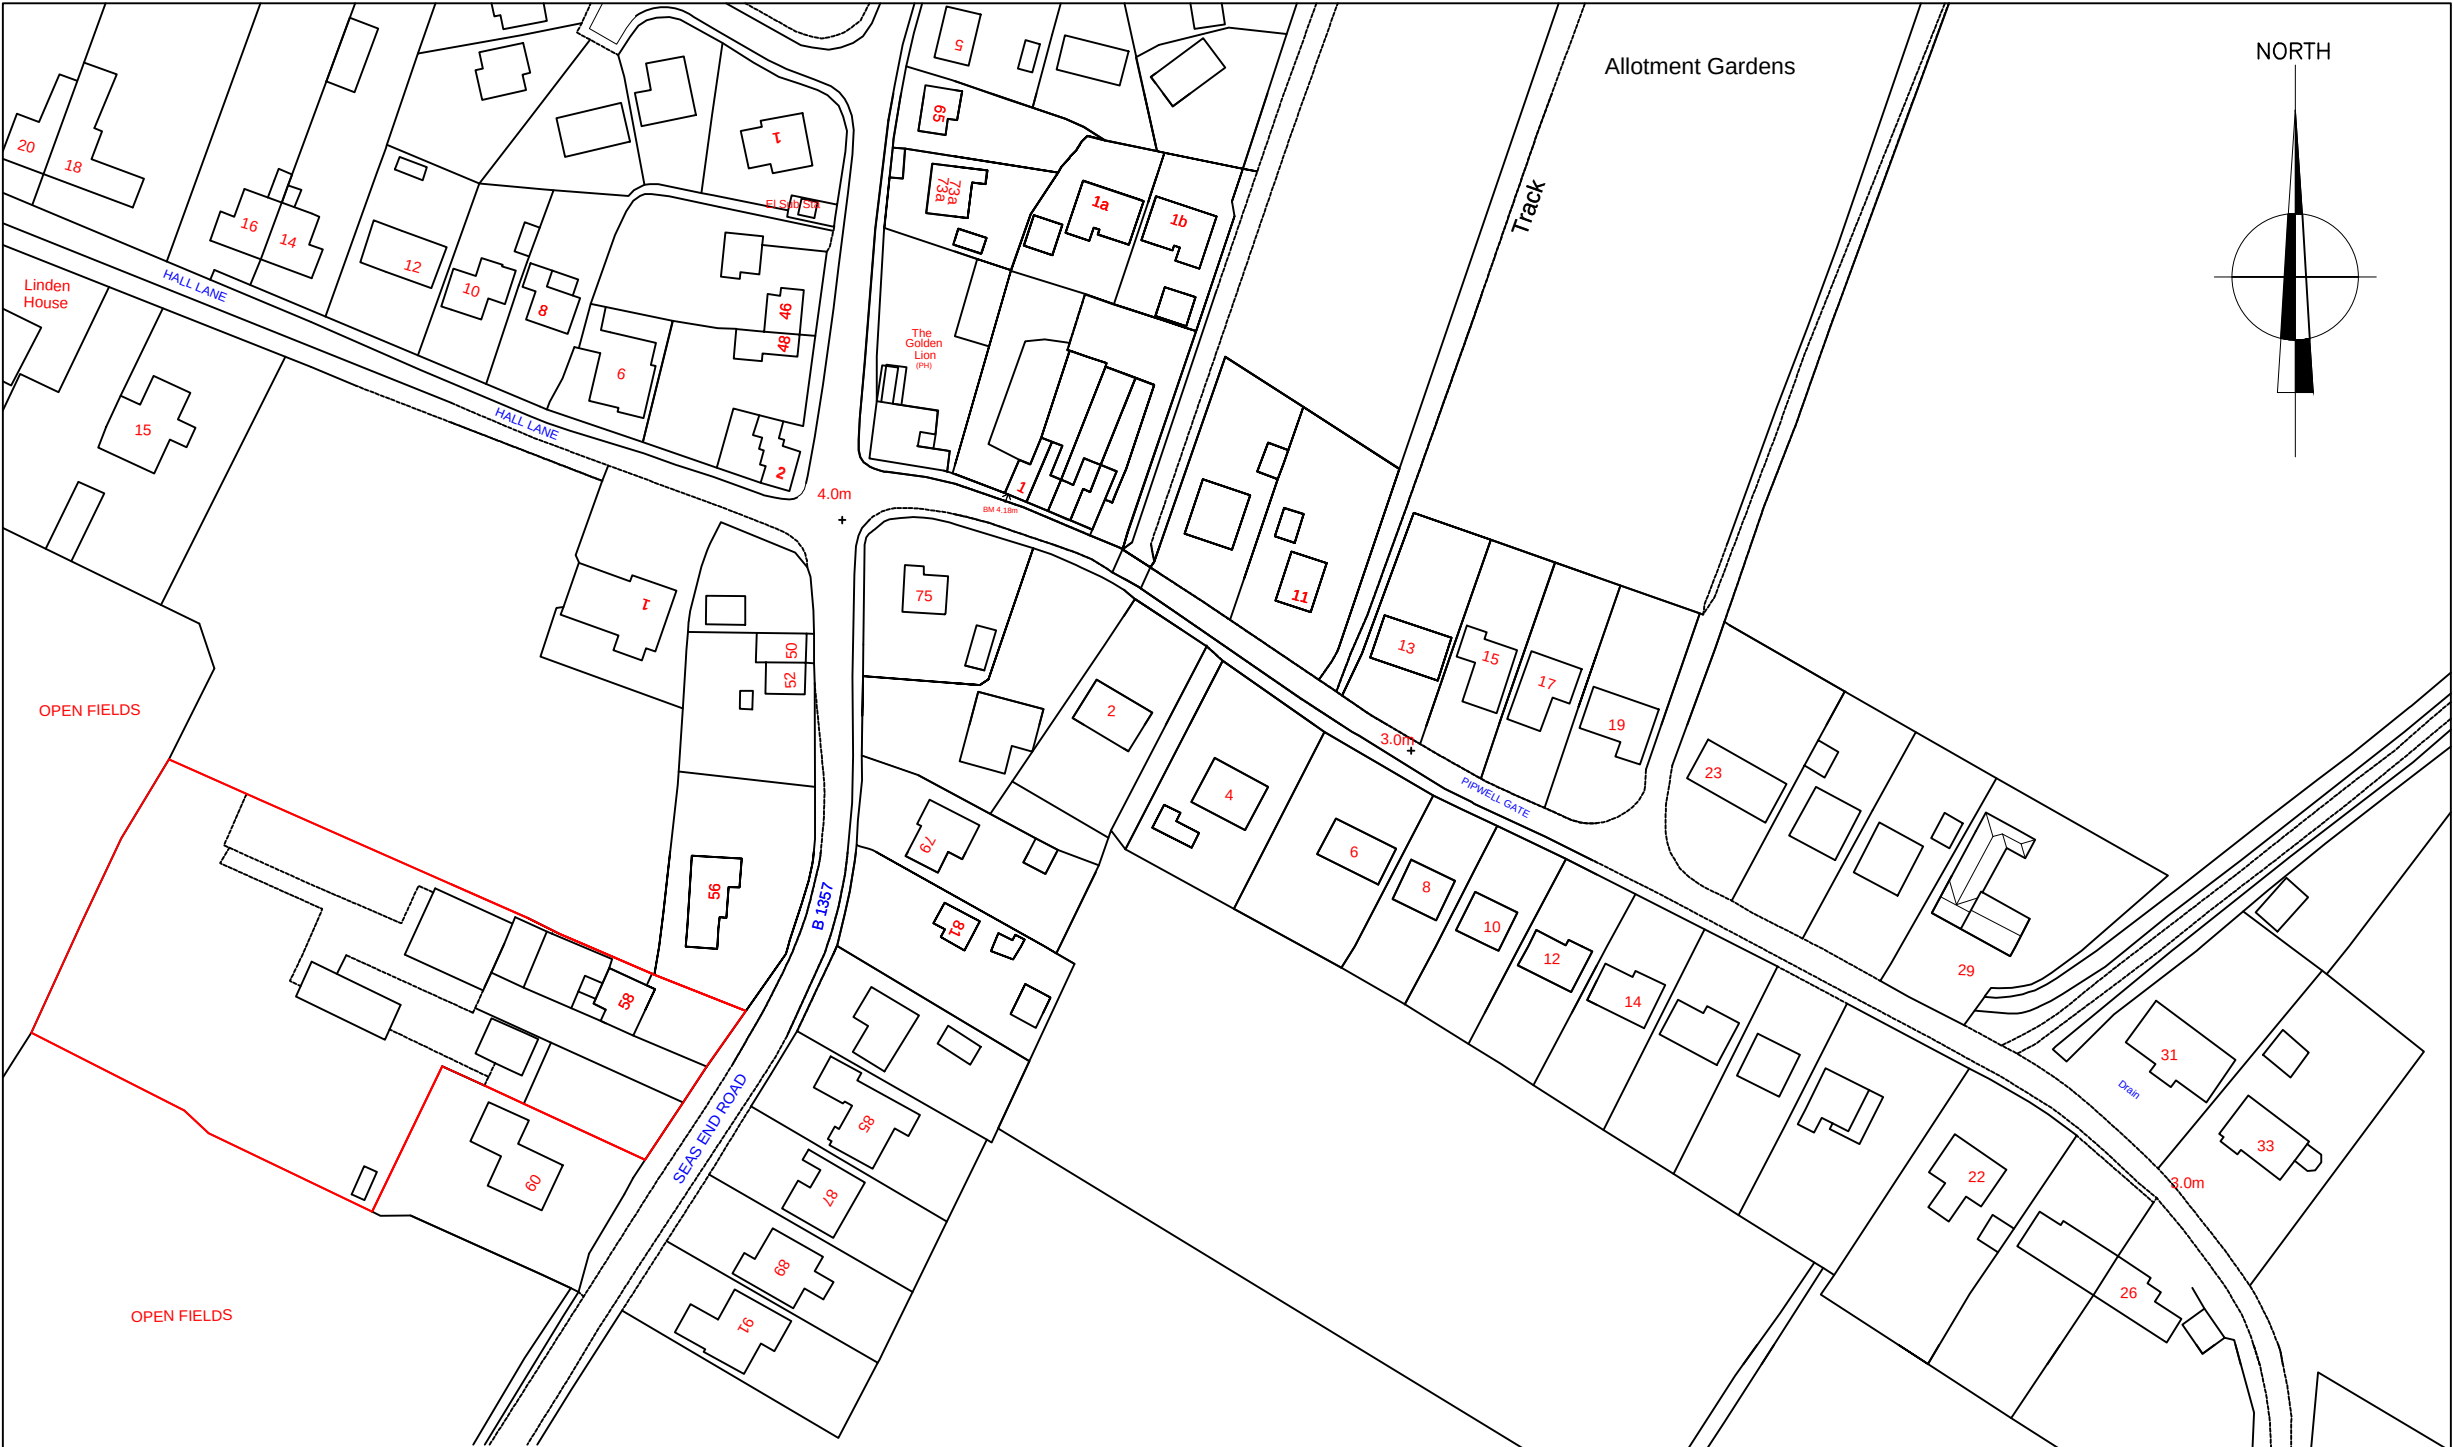

Ordnance Survey (c) Crown Copyright 2020. All rights reserved. Licence number 100022432

Location Plan
@ 1/1250.

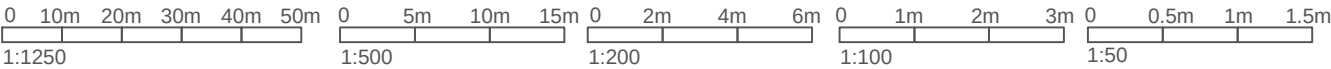

<u>Client</u> DMT Developements.				<u>Project</u> Developement @ 58 Seas End Road, Moulton Seas End, Spalding. PE12 6LD. (Outline planning H13-0401-20).				<u>Drawing Title</u> Location Plan.			
-	-	-	-	<u>Drawn</u>		<u>Date</u>	 Follow us on Facebook @ Architectural Design Services-Jason Thomas	<u>ADS Reference No.</u>		<u>Dwg No.</u>	<u>Revision</u>
				JPT		05-02-20		2021-06		PL1	-
				<u>Scale</u>		<u>Paper Size</u>		No part of this drawing may be copied in any way whatsoever without the prior written permission of ADServices. © Copyright 2020			
1/1250		A3									
<u>Rev.</u>	<u>Date</u>	<u>Amendment</u>		<u>Initial</u>	<u>Building Regs</u>		<u>Construction</u>	<u>As built</u>	<u>LBC</u>		
Preliminary		For Info	For Comment	Planning							
☐		☐	☐	☒	☐	☐	☐	☐	☐		
<div>Architectural Design Services</div> <div>Glinton, Peterborough.</div> <div>JASON THOMAS</div> <div>JasonADSservices@yahoo.co.uk</div> <div>01733 252850 & 07841 521271</div> <div></div>											