

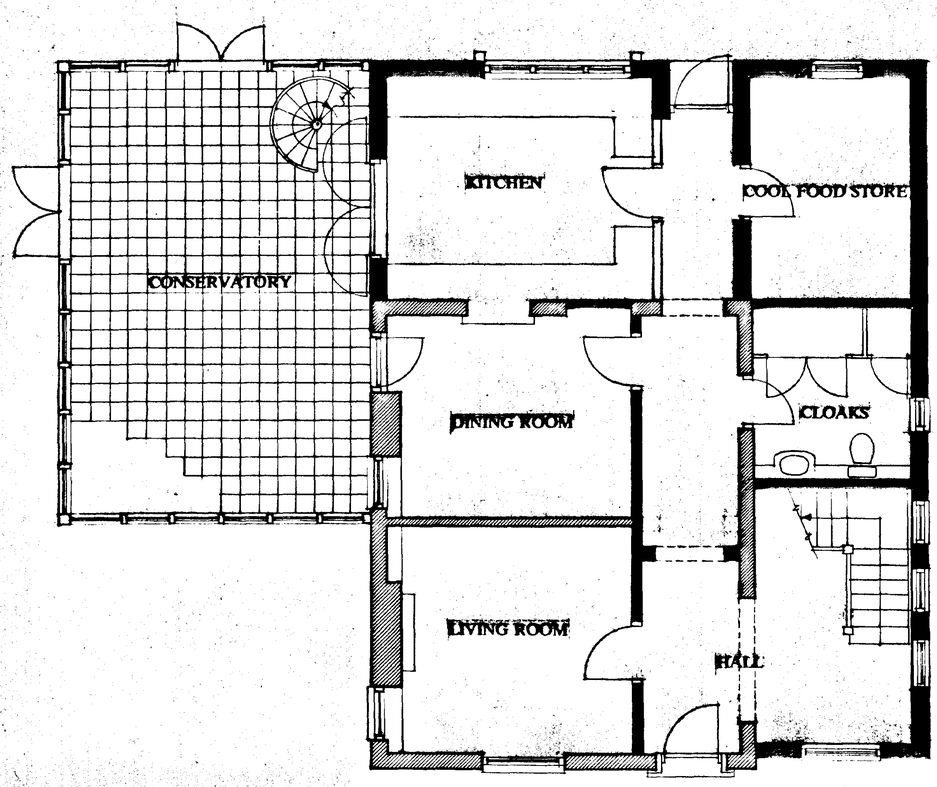


GROUND FLOOR PLAN AS PROPOSED

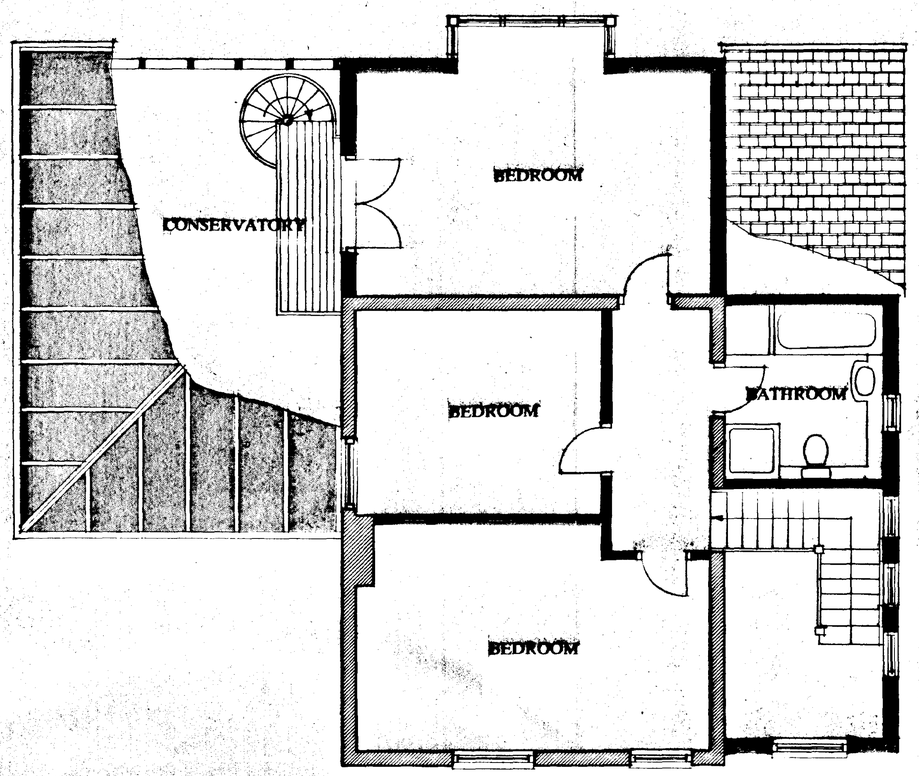

FIRST FLOOR PLAN AS PROPOSED

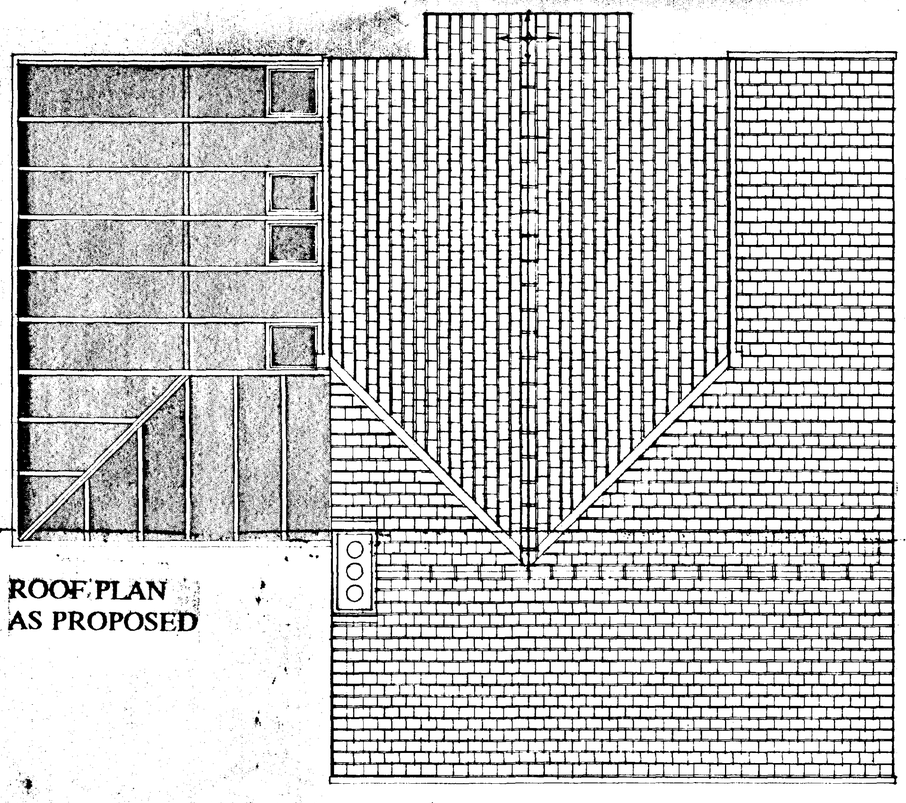

ROOF PLAN
AS PROPOSED

SOUTH HOLLAND DC
HOUSING & PLANNING
21 MAR 2000
Ref: 0343/00

17.05.2000 A SUBMITTED FOR PLANNING APPROVAL
Revisions:

Client:
MR AND MRS D COLVIN

Project:
PROPOSED EXTENSIONS
AND ALTERATIONS TO
THE WILLOWS
RANDALL BANK
MOULTON EUGATE
Nr SPALDING
LINCOLNSHIRE PE12 ORT


Drawing Title
PLANS AS PROPOSED

Scale: 1 : 50


Drawing No: 99/1503 Rev: A

RICHARD HEYWOOD
CHARTERED ARCHITECT
23 THE GREEN HARROLD
BEDFORDSHIRE MK43 7DB
Tel : 01234 721 253


DETERMINED
PLAN

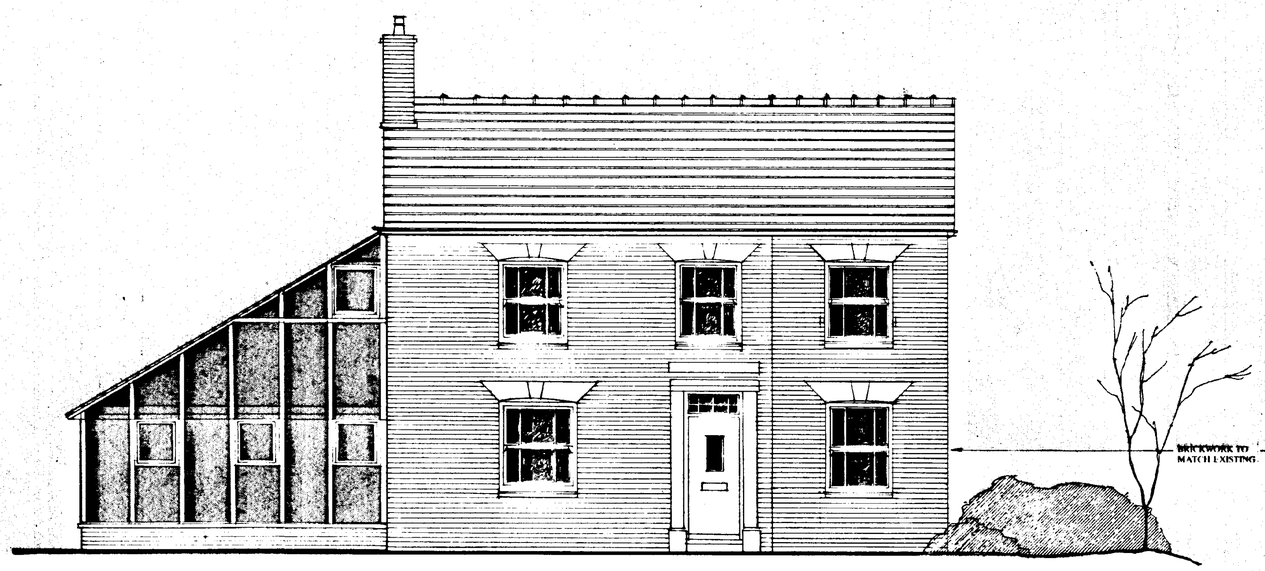

EAST ELEVATION AS PROPOSED

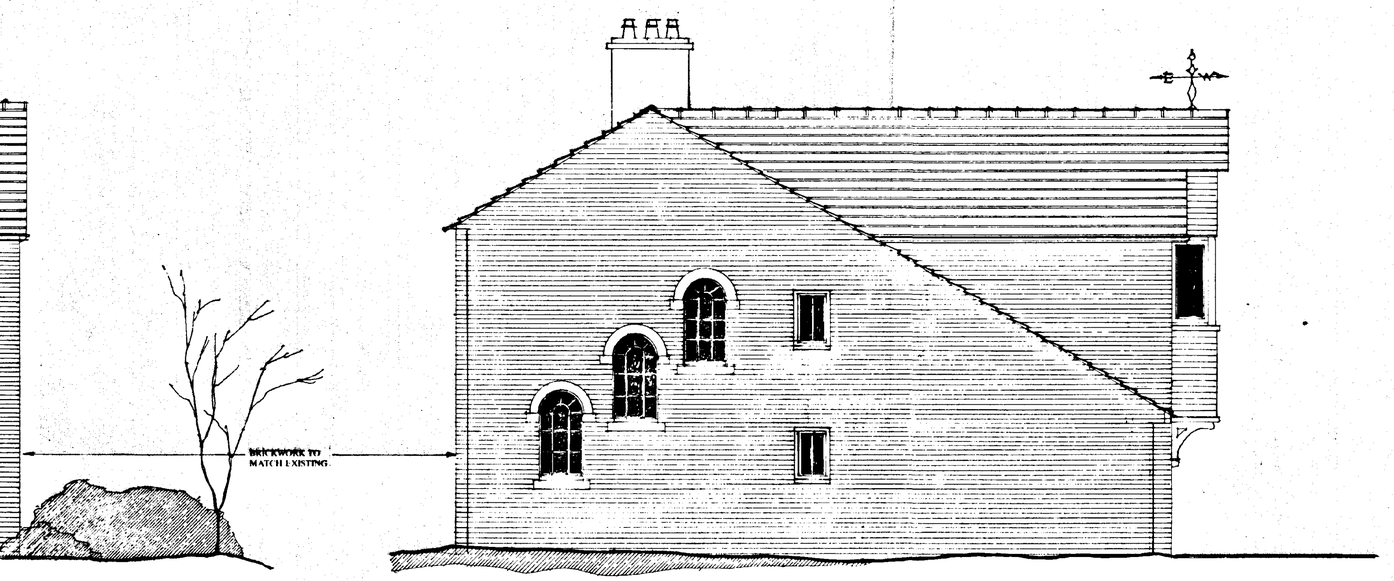

NORTH ELEVATION AS PROPOSED

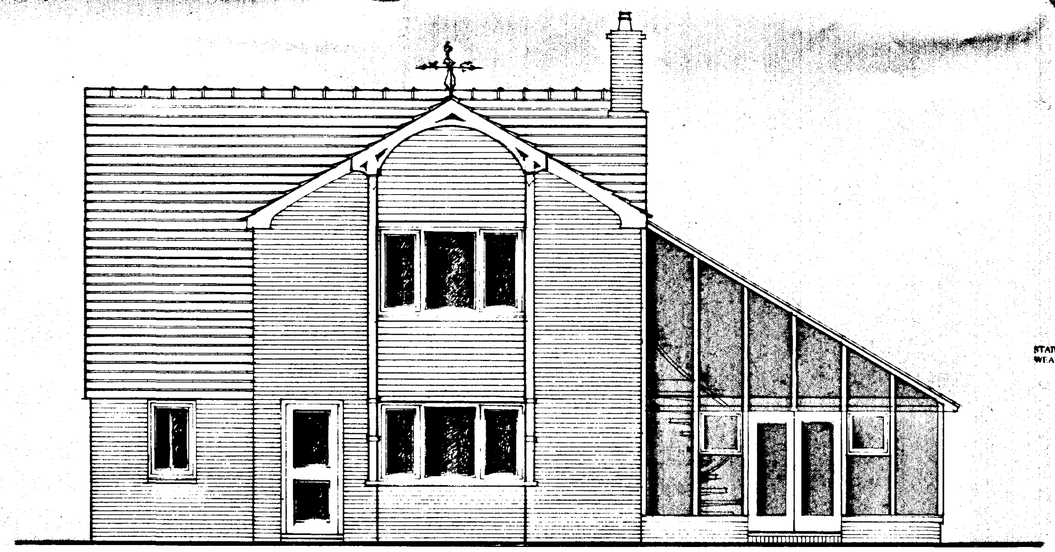

WEST ELEVATION AS PROPOSED



SOUTH ELEVATION AS PROPOSED

18.09.2000	B	WINDOWS TO EAST ELEVATION AMENDED
	A	SUBMITTED FOR PLANNING APPROVAL

Revisions:

Client:
MR AND MRS D COLVIN

Project:
PROPOSED EXTENSIONS AND ALTERATIONS TO THE WILLOWS RANDALL BANK MOULTON EUGATE Nr SPALDING LINCOLNSHIRE PE12 ORT

Drawing Title
ELEVATIONS AS PROPOSED

Scale: 1 : 50


Drawing No: 99/1504 Rev: B

AMENDED PLAN
Ref.


SOUTH HOLLAND DC
HOUSING & PLANNING
12 JUN 2000
Ref: 0343/00

DETERMINED PLAN


RICHARD HEYWOOD
CHARTERED ARCHITECT
23 THE GREEN HARROLD
BEDFORDSHIRE MK43 7DB
Tel : 01234 721 253

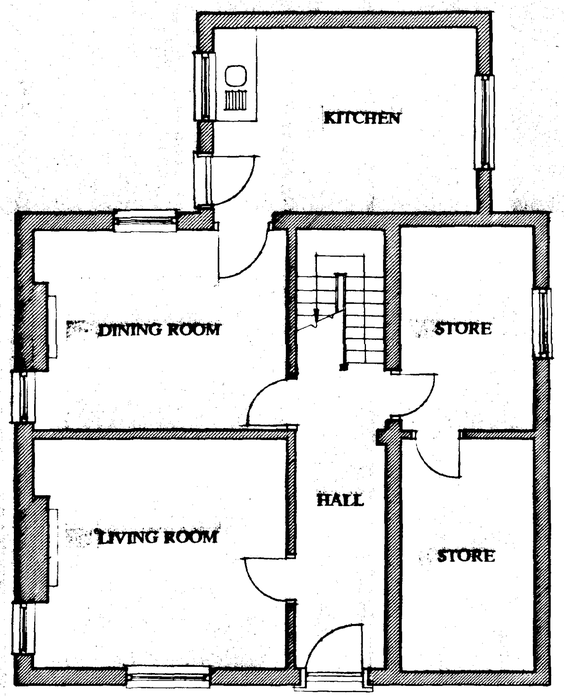


GROUND FLOOR PLAN AS EXISTING

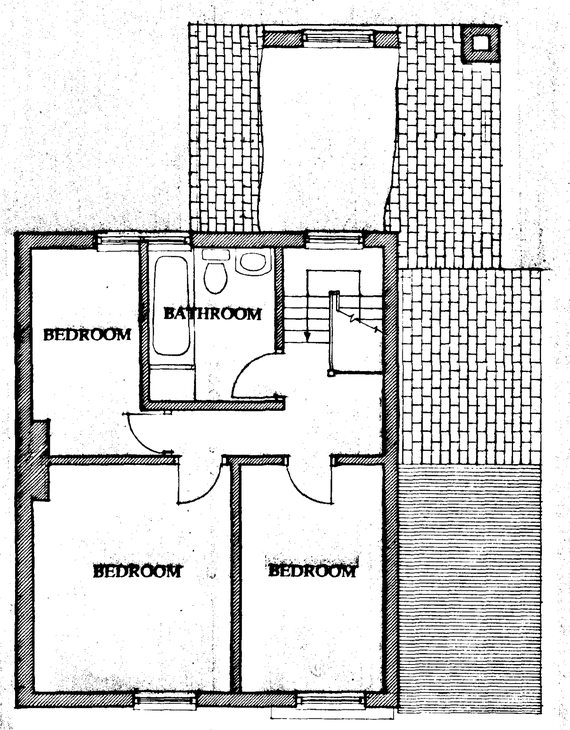

FIRST FLOOR PLAN AS EXISTING

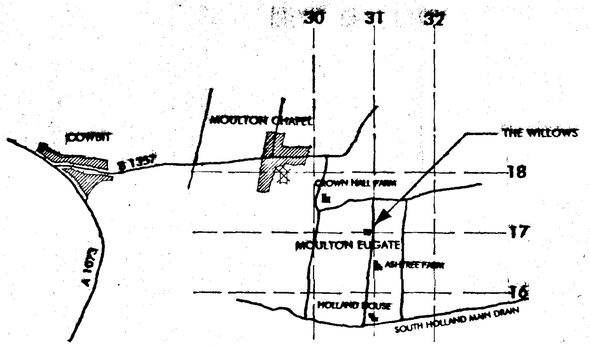

LOCATION PLAN 1 : 50000

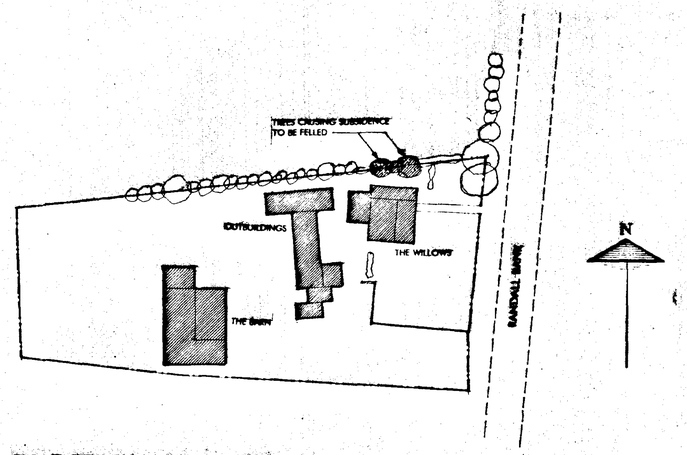

BLOCK PLAN 1 : 500

SOUTH HOLLAND DC
HOUSING & PLANNING
21 MAR 2000
Ref: 03430

17.03.2000 A SUBMITTED FOR PLANNING APPROVAL
Revisions:

Client:
MR AND MRS D COLVIN

Project:
PROPOSED EXTENSIONS
AND ALTERATIONS TO
THE WILLOWS
RANDALL BANK
MOULTON EUGATE
Nr SPALDING
LINCOLNSHIRE PE12 ORT

Drawing Title
PLANS AS EXISTING
BLOCK PLAN AND
LOCATION PLAN

Scale: 1 : 50 1 : 500 1 : 50000

Drawing No: 99/1501 Rev: A

RICHARD HEYWOOD
CHARTERED ARCHITECT
23 THE GREEN HARROLD
BEDFORDSHIRE MK43 7DB
Tel : 01234 721 253

DETERMINED
PLAN