



PROPOSED STREET SCENE

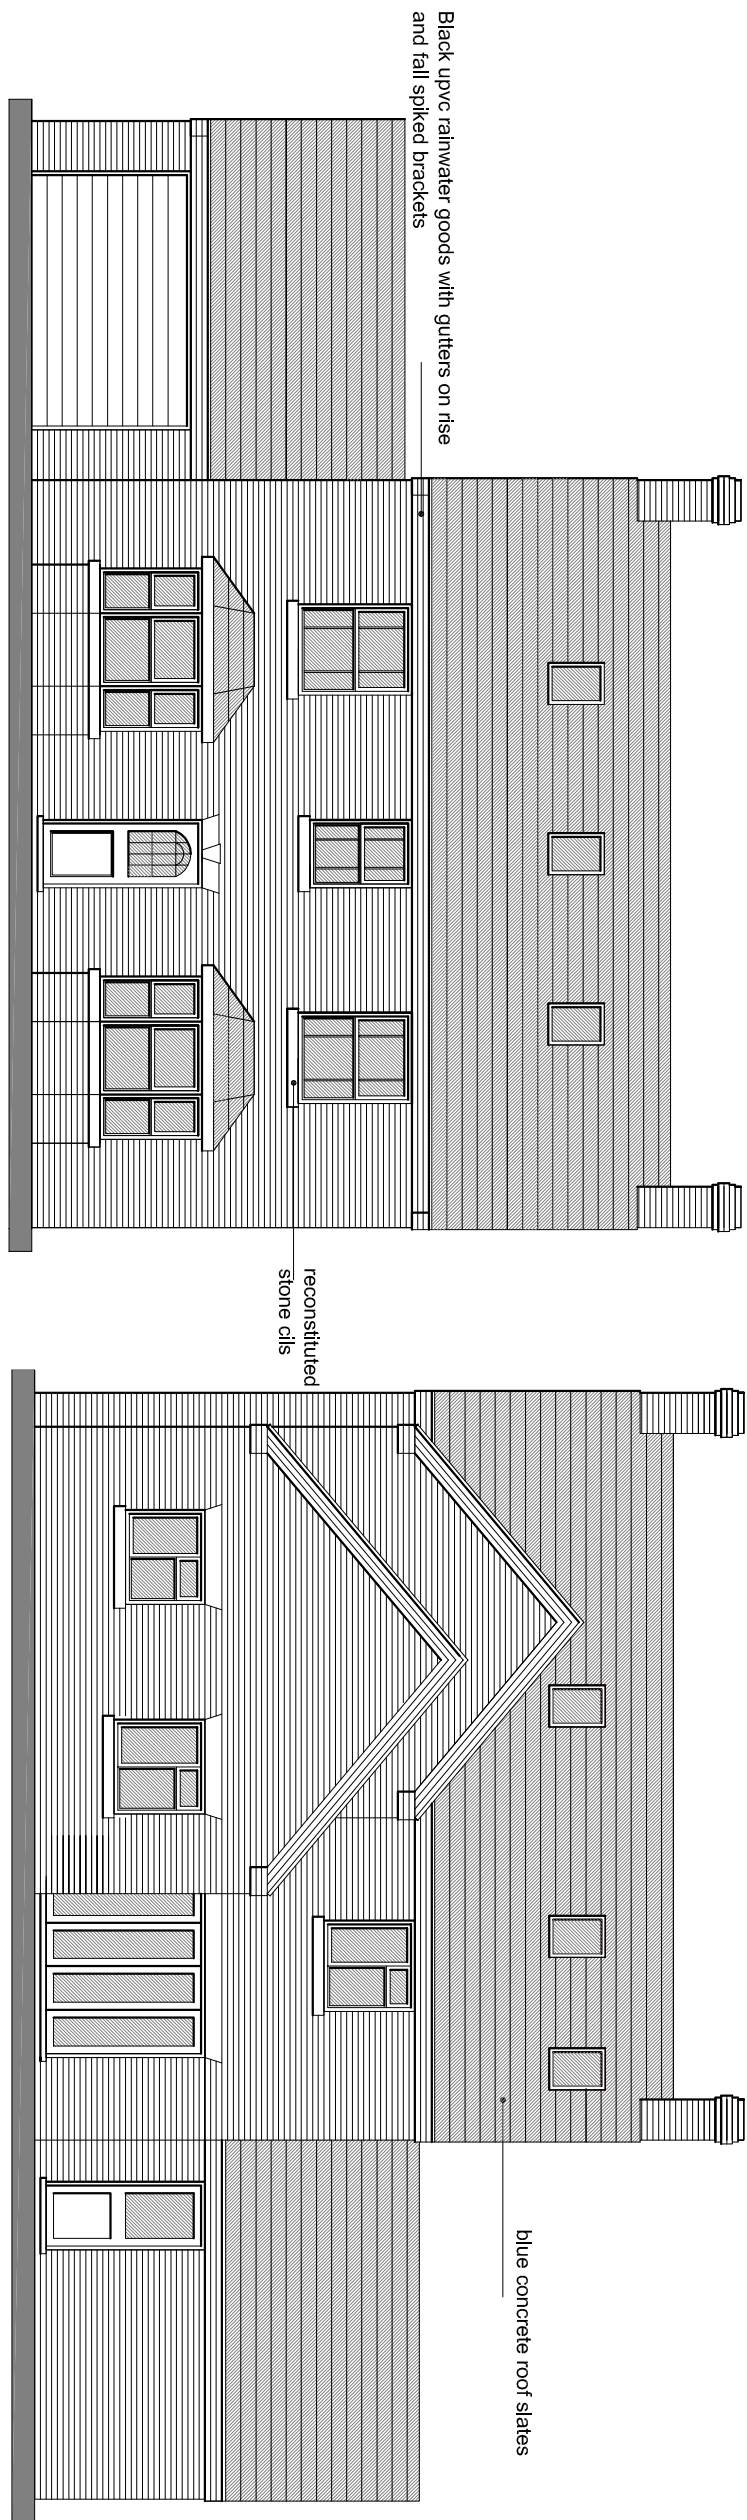


PROPOSED FRONT ELEVATION (east)

PROPOSED REAR ELEVATION (west)

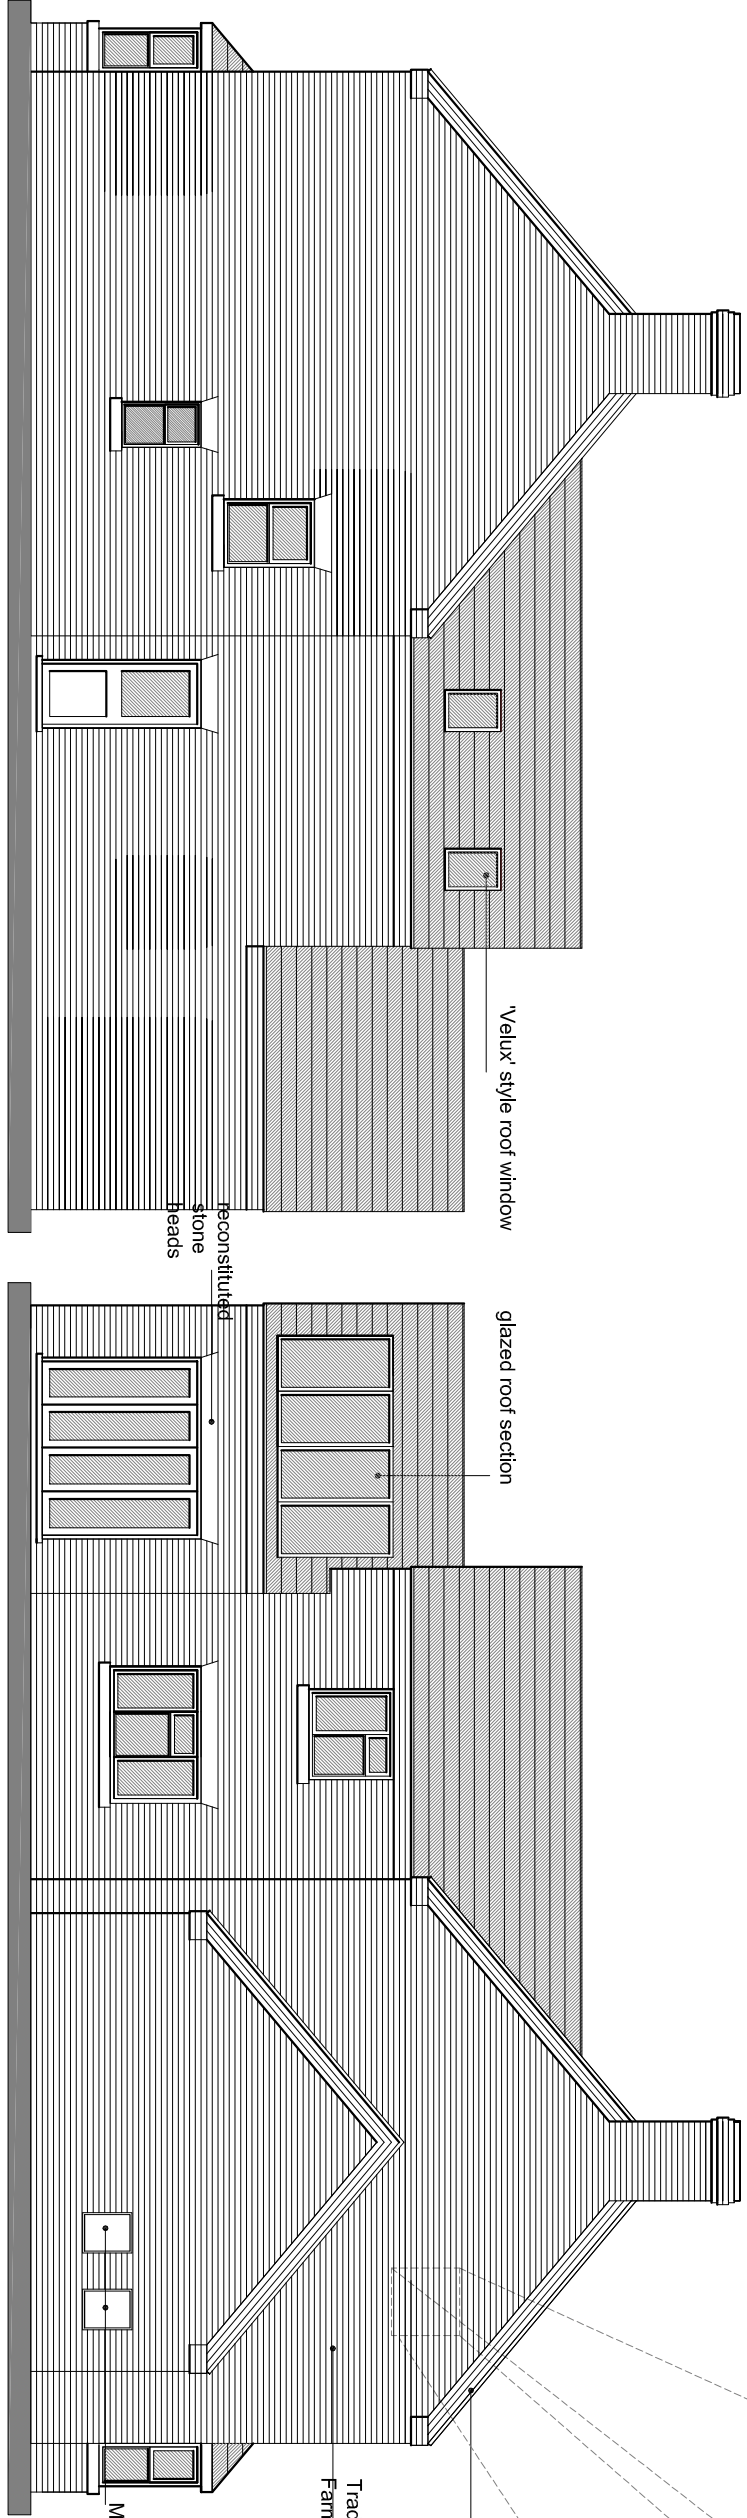


PROPOSED SIDE ELEVATION (north)


PROPOSED SIDE ELEVATION (south)

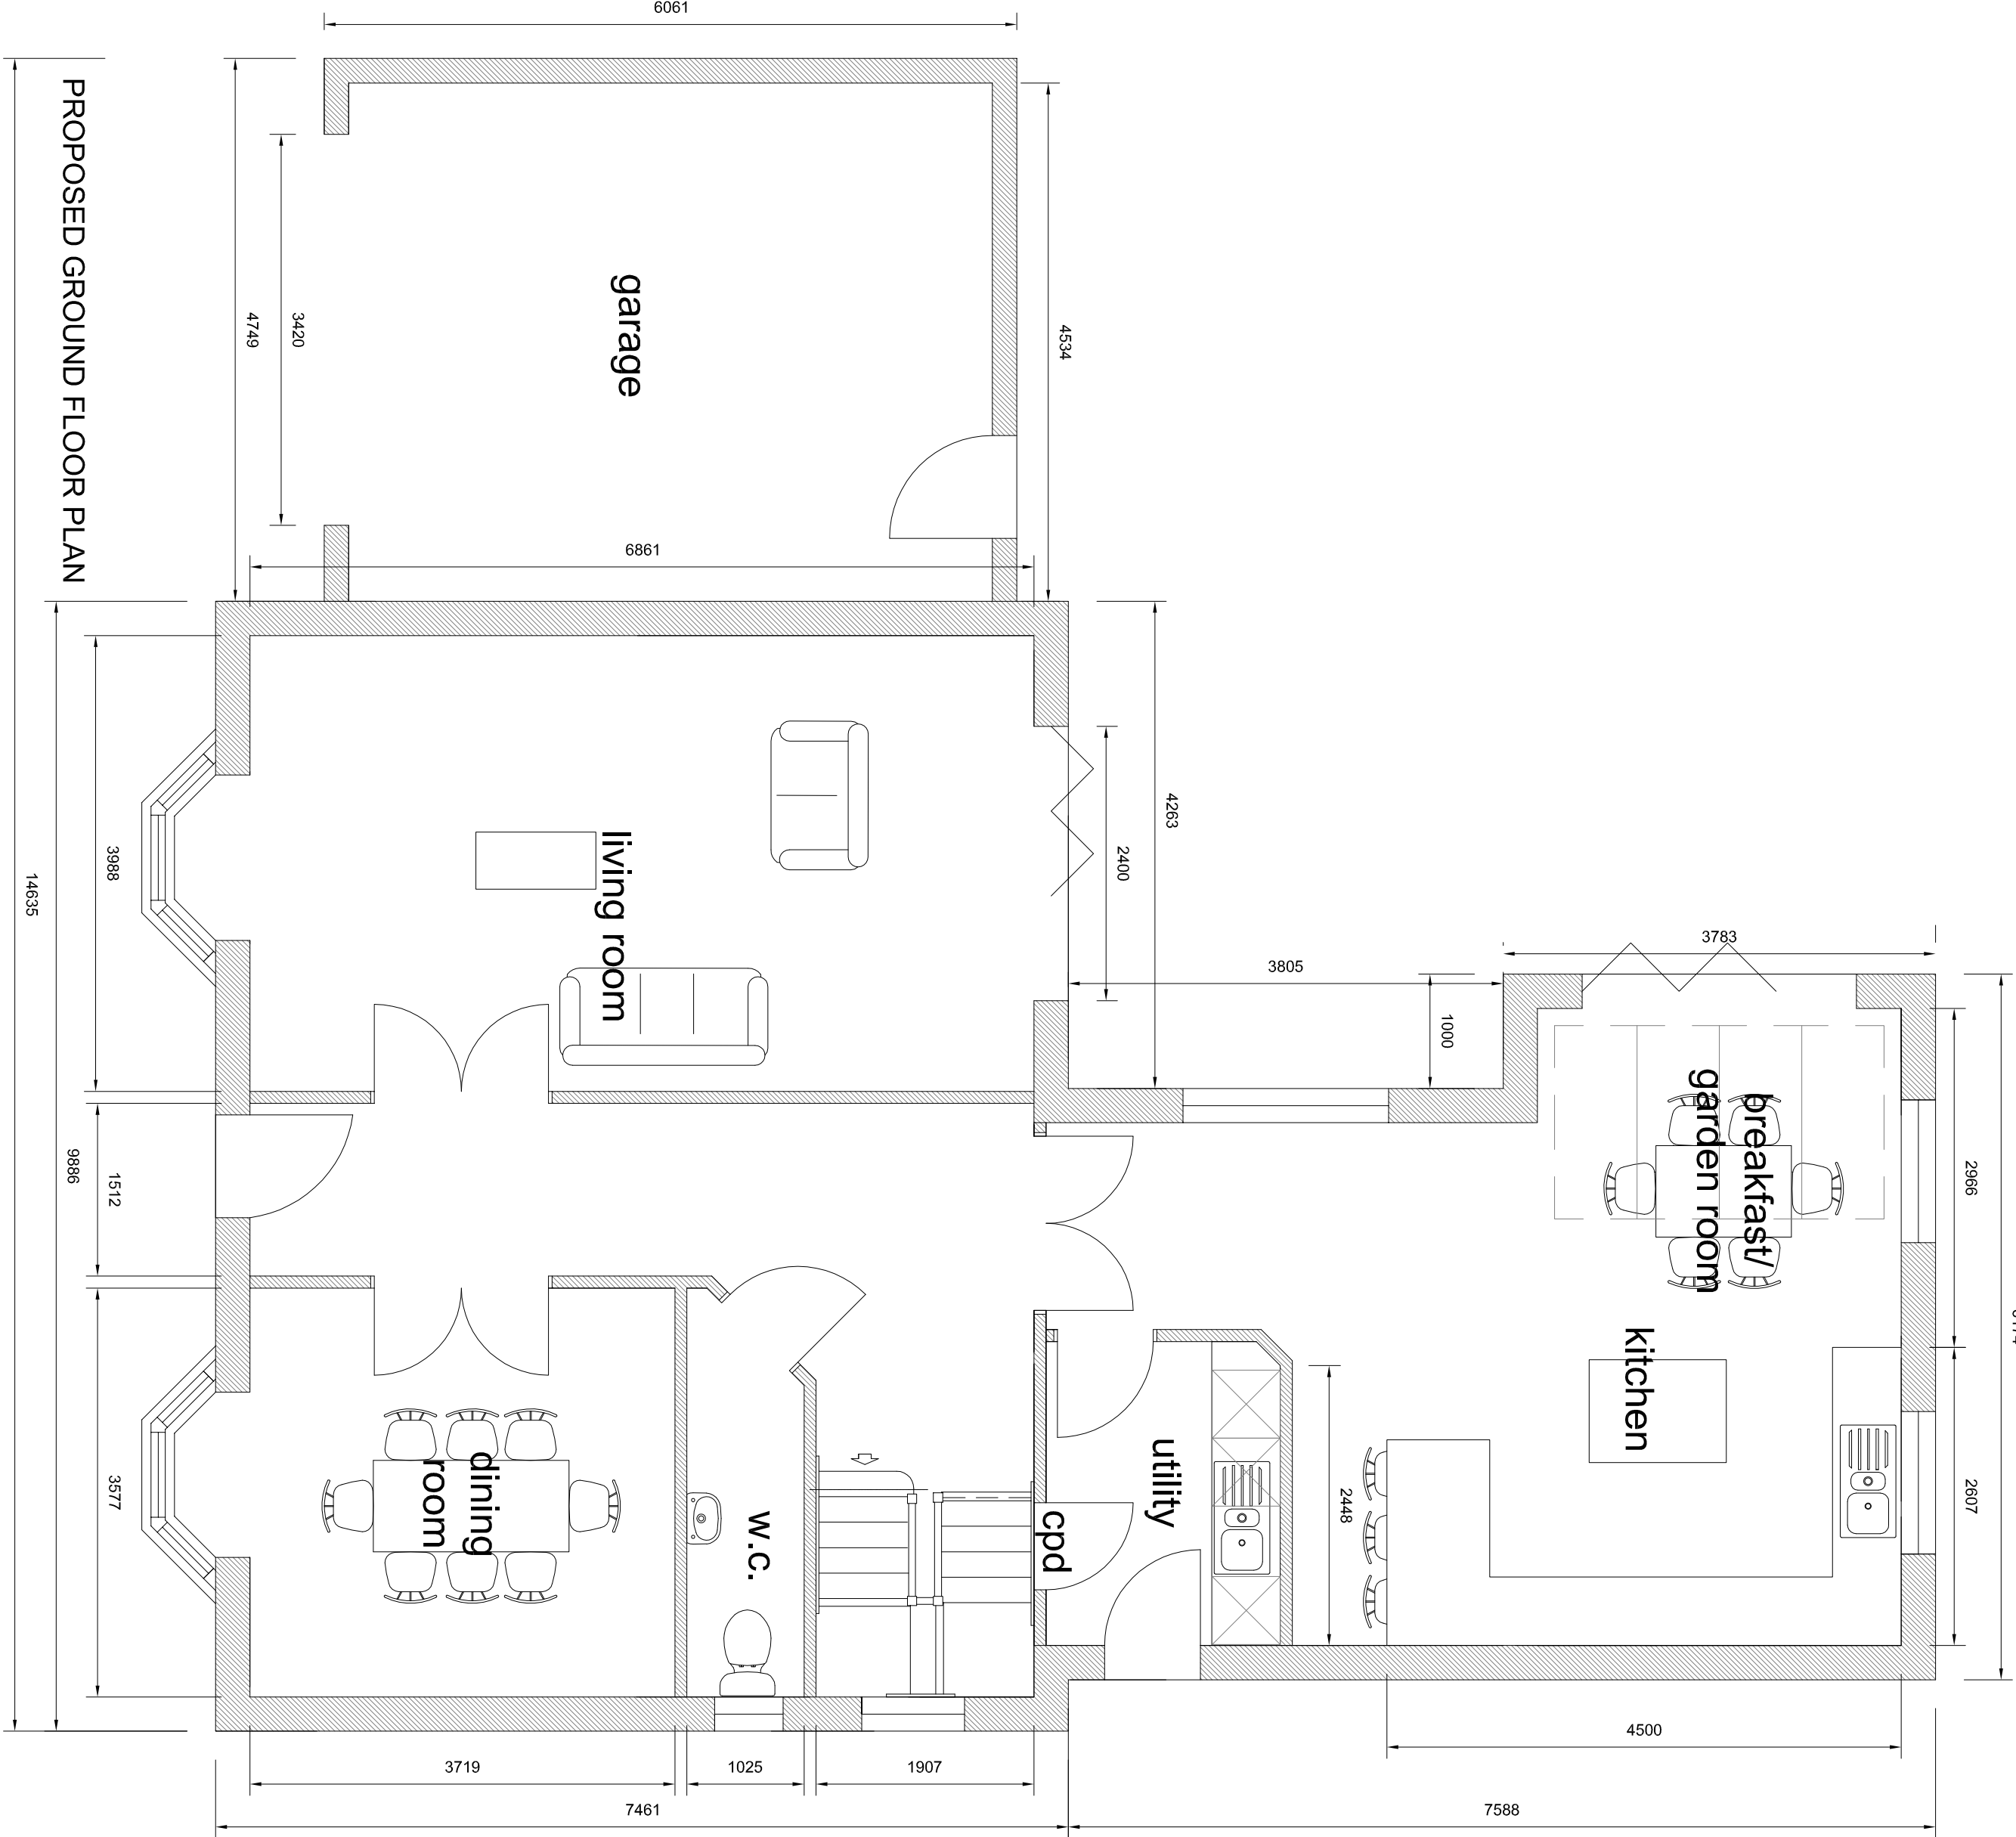


PROPOSED GROUND FLOOR PLAN

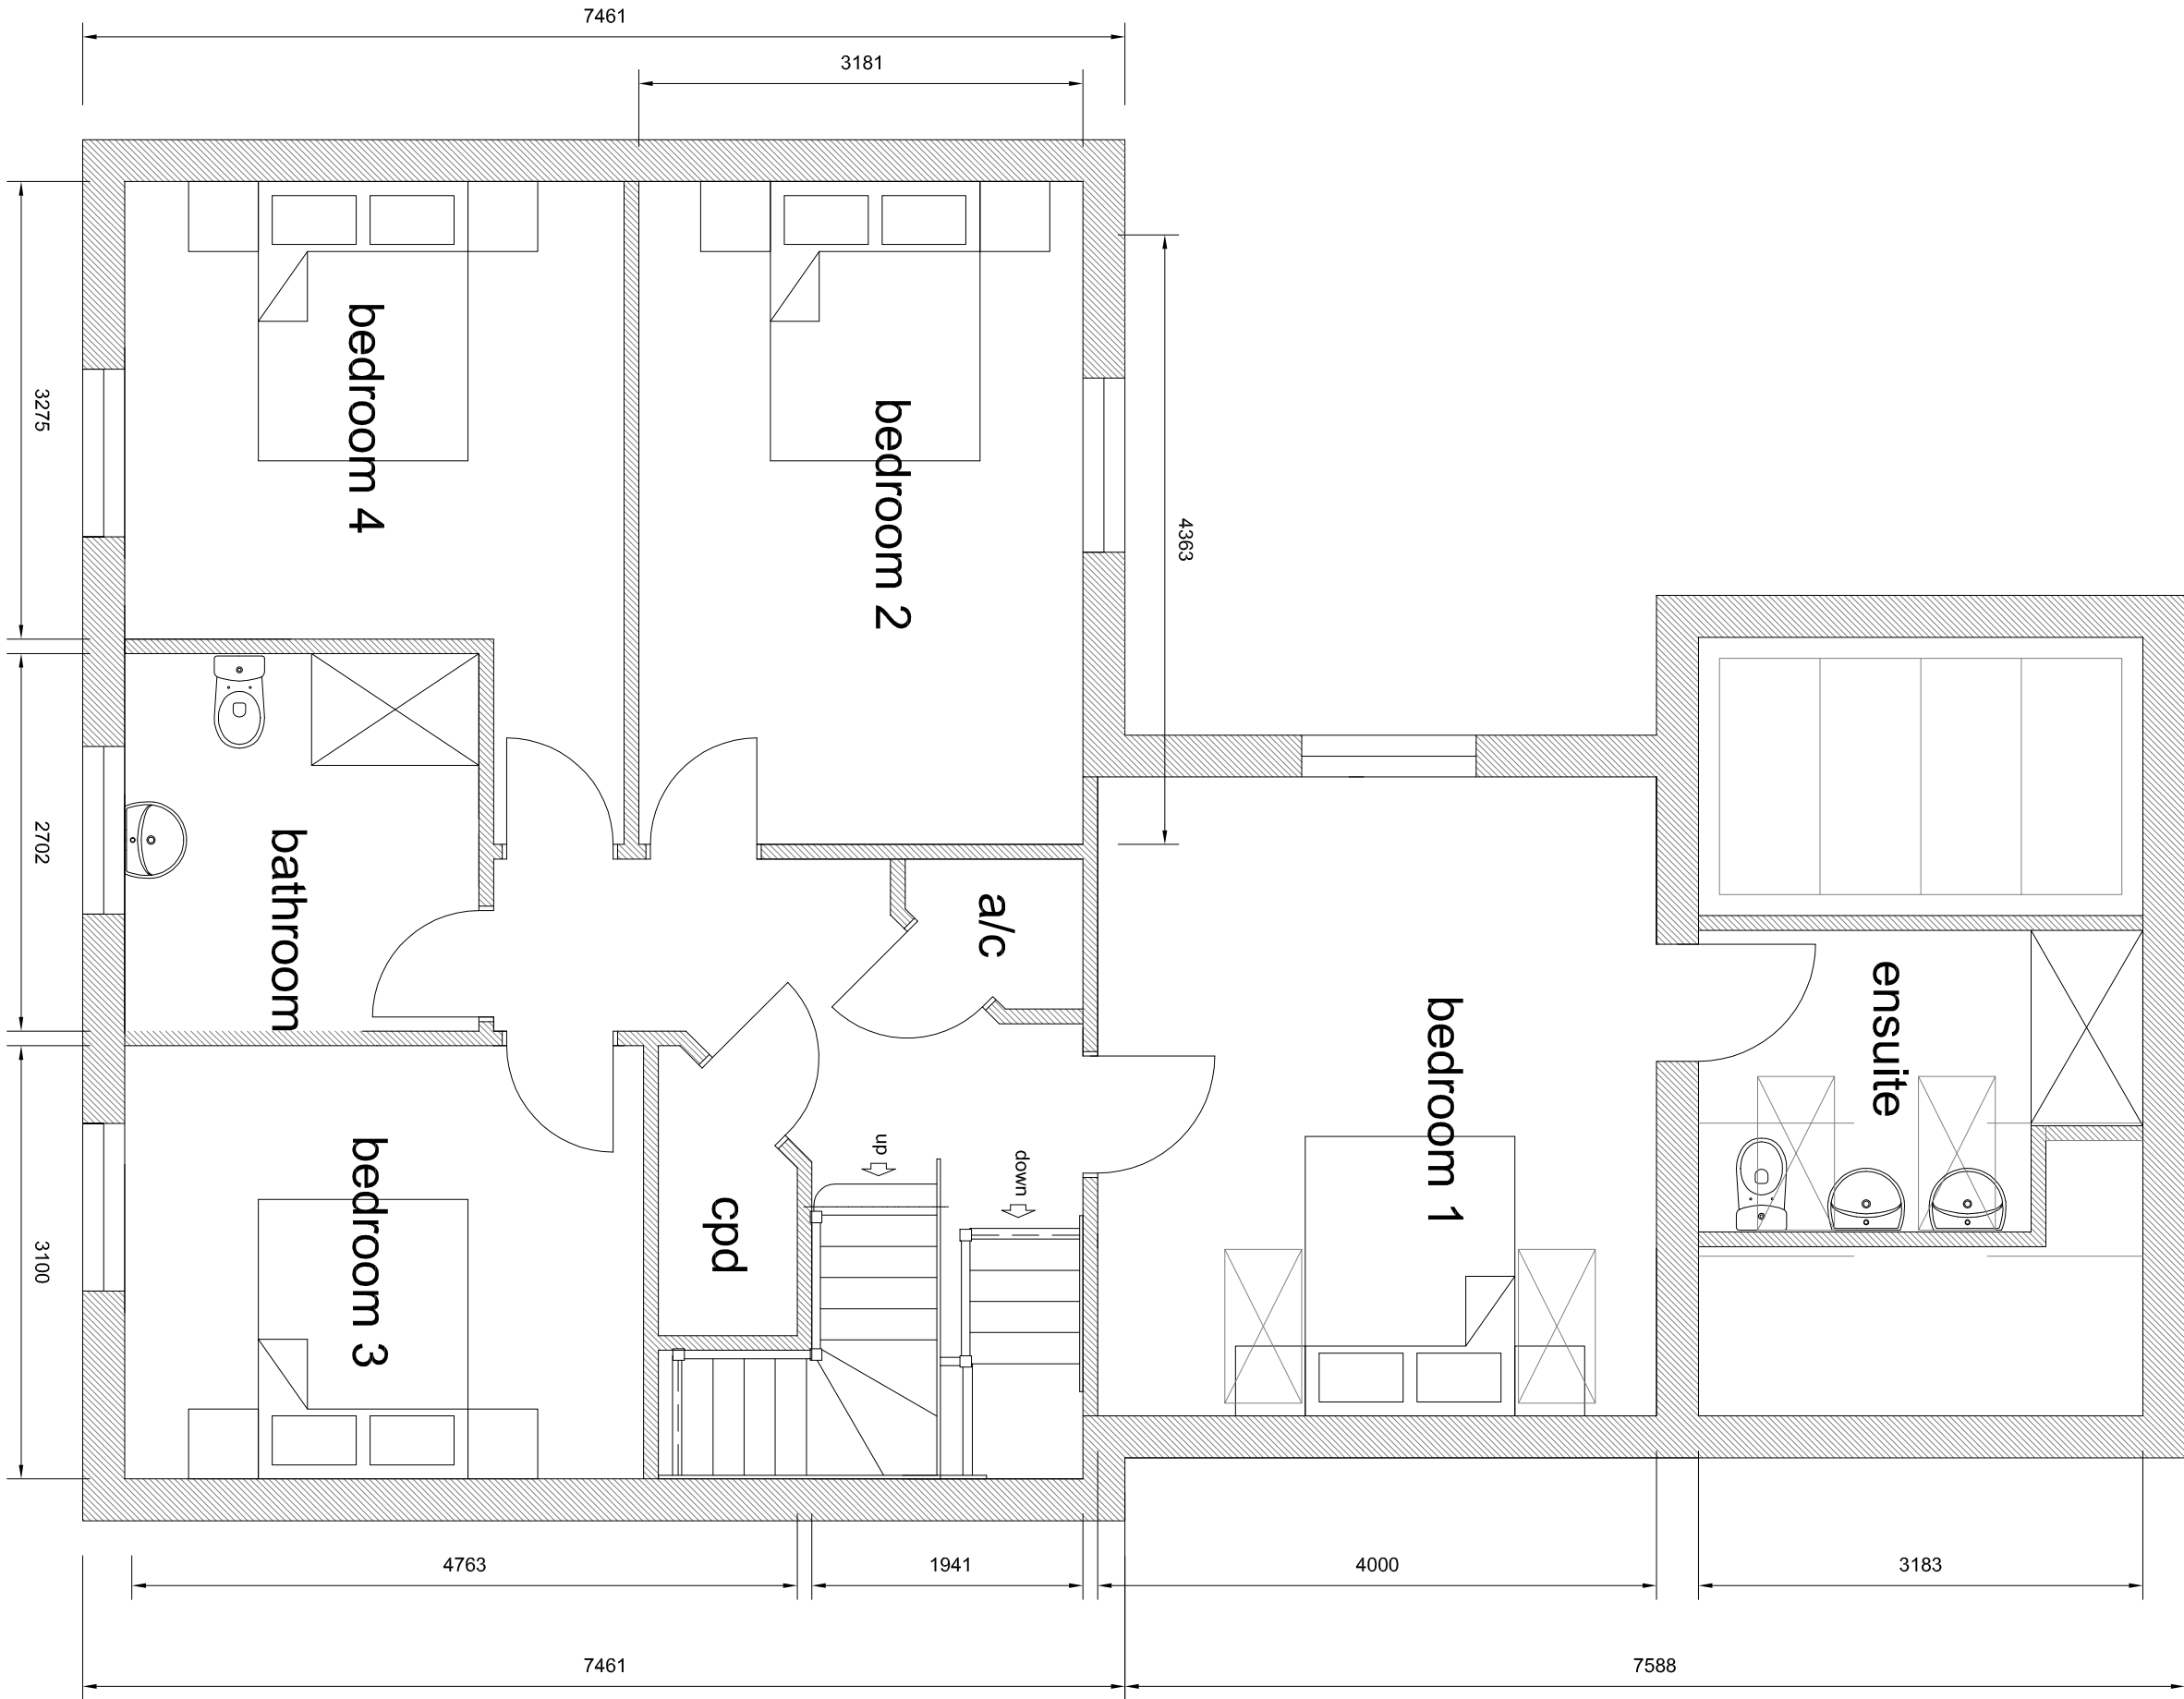

PROPOSED FIRST FLOOR PLAN

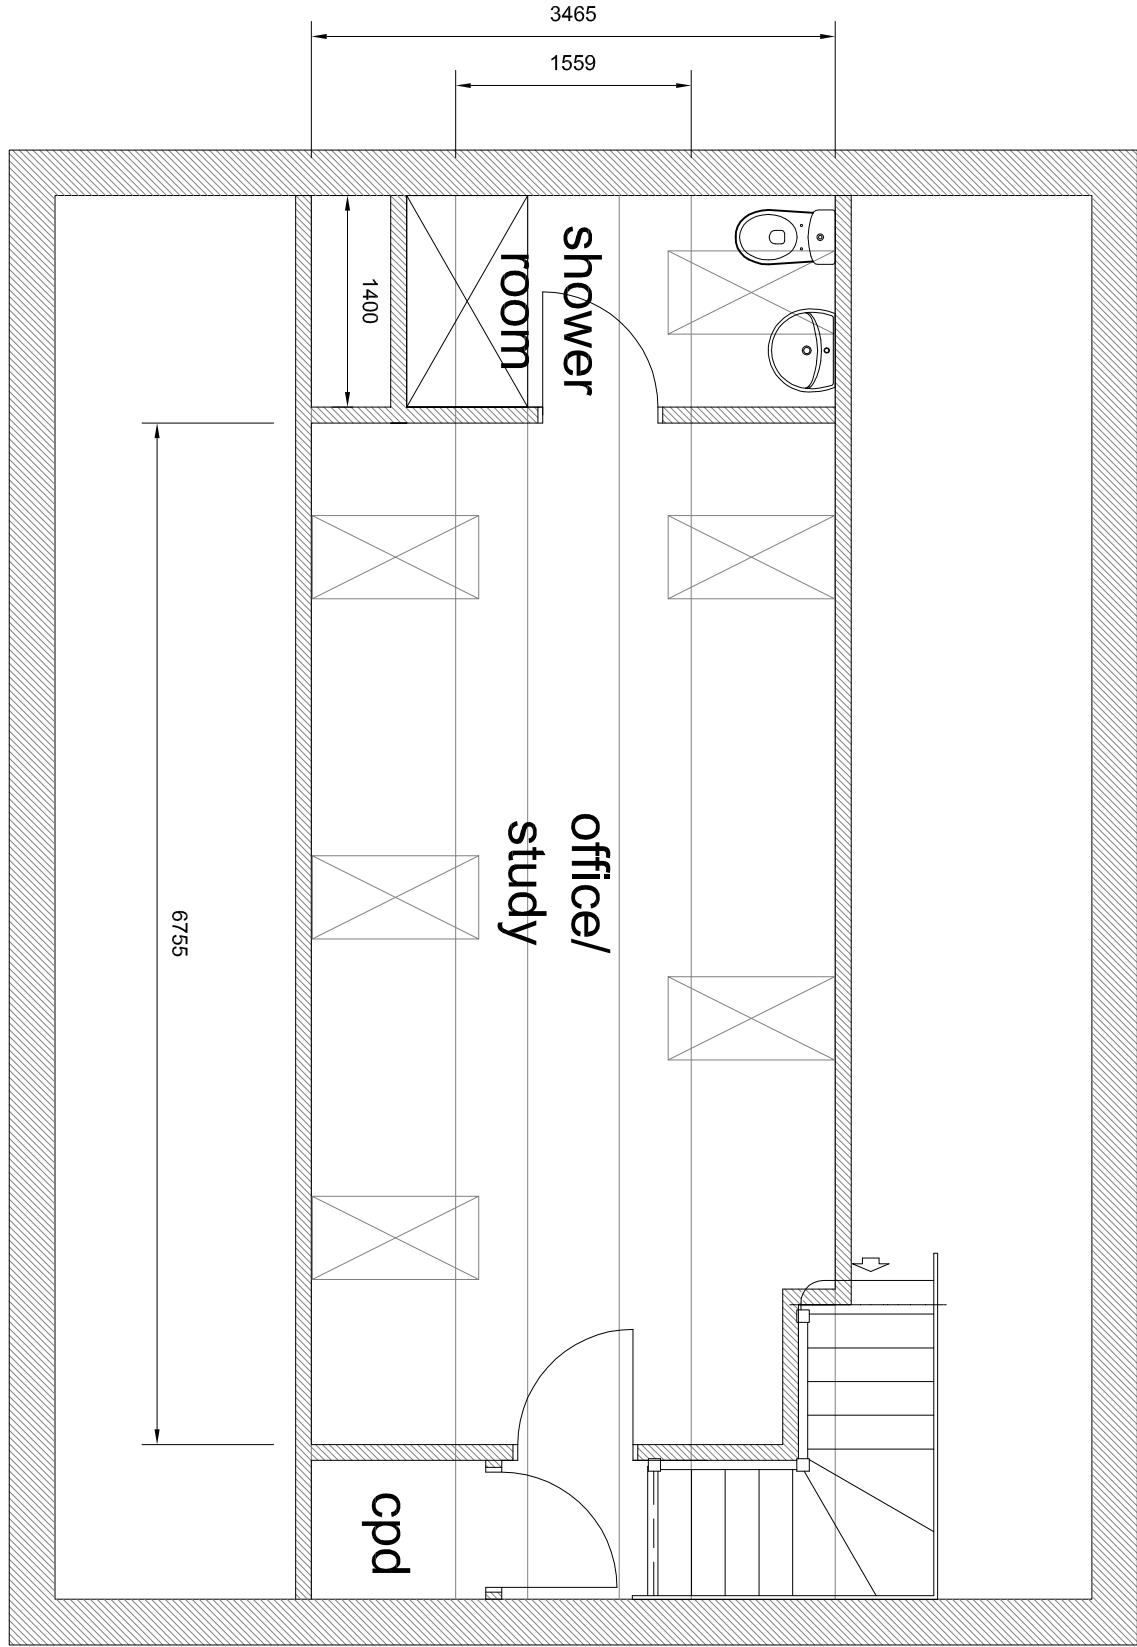

PROPOSED SECOND FLOOR PLAN

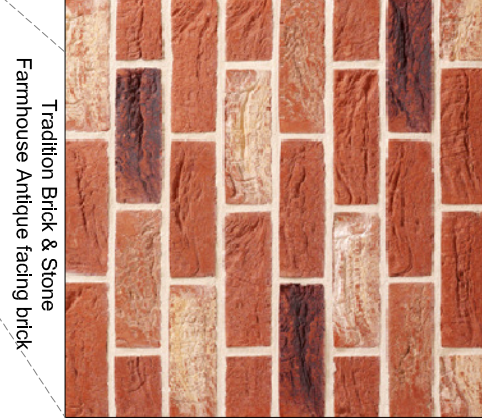

Traditional Brick & Stone Farmhouse Antique facing brick.