



PROPOSED FRONT ELEVATION (east)

PROPOSED REAR ELEVATION (west)


PROPOSED SIDE ELEVATIONS

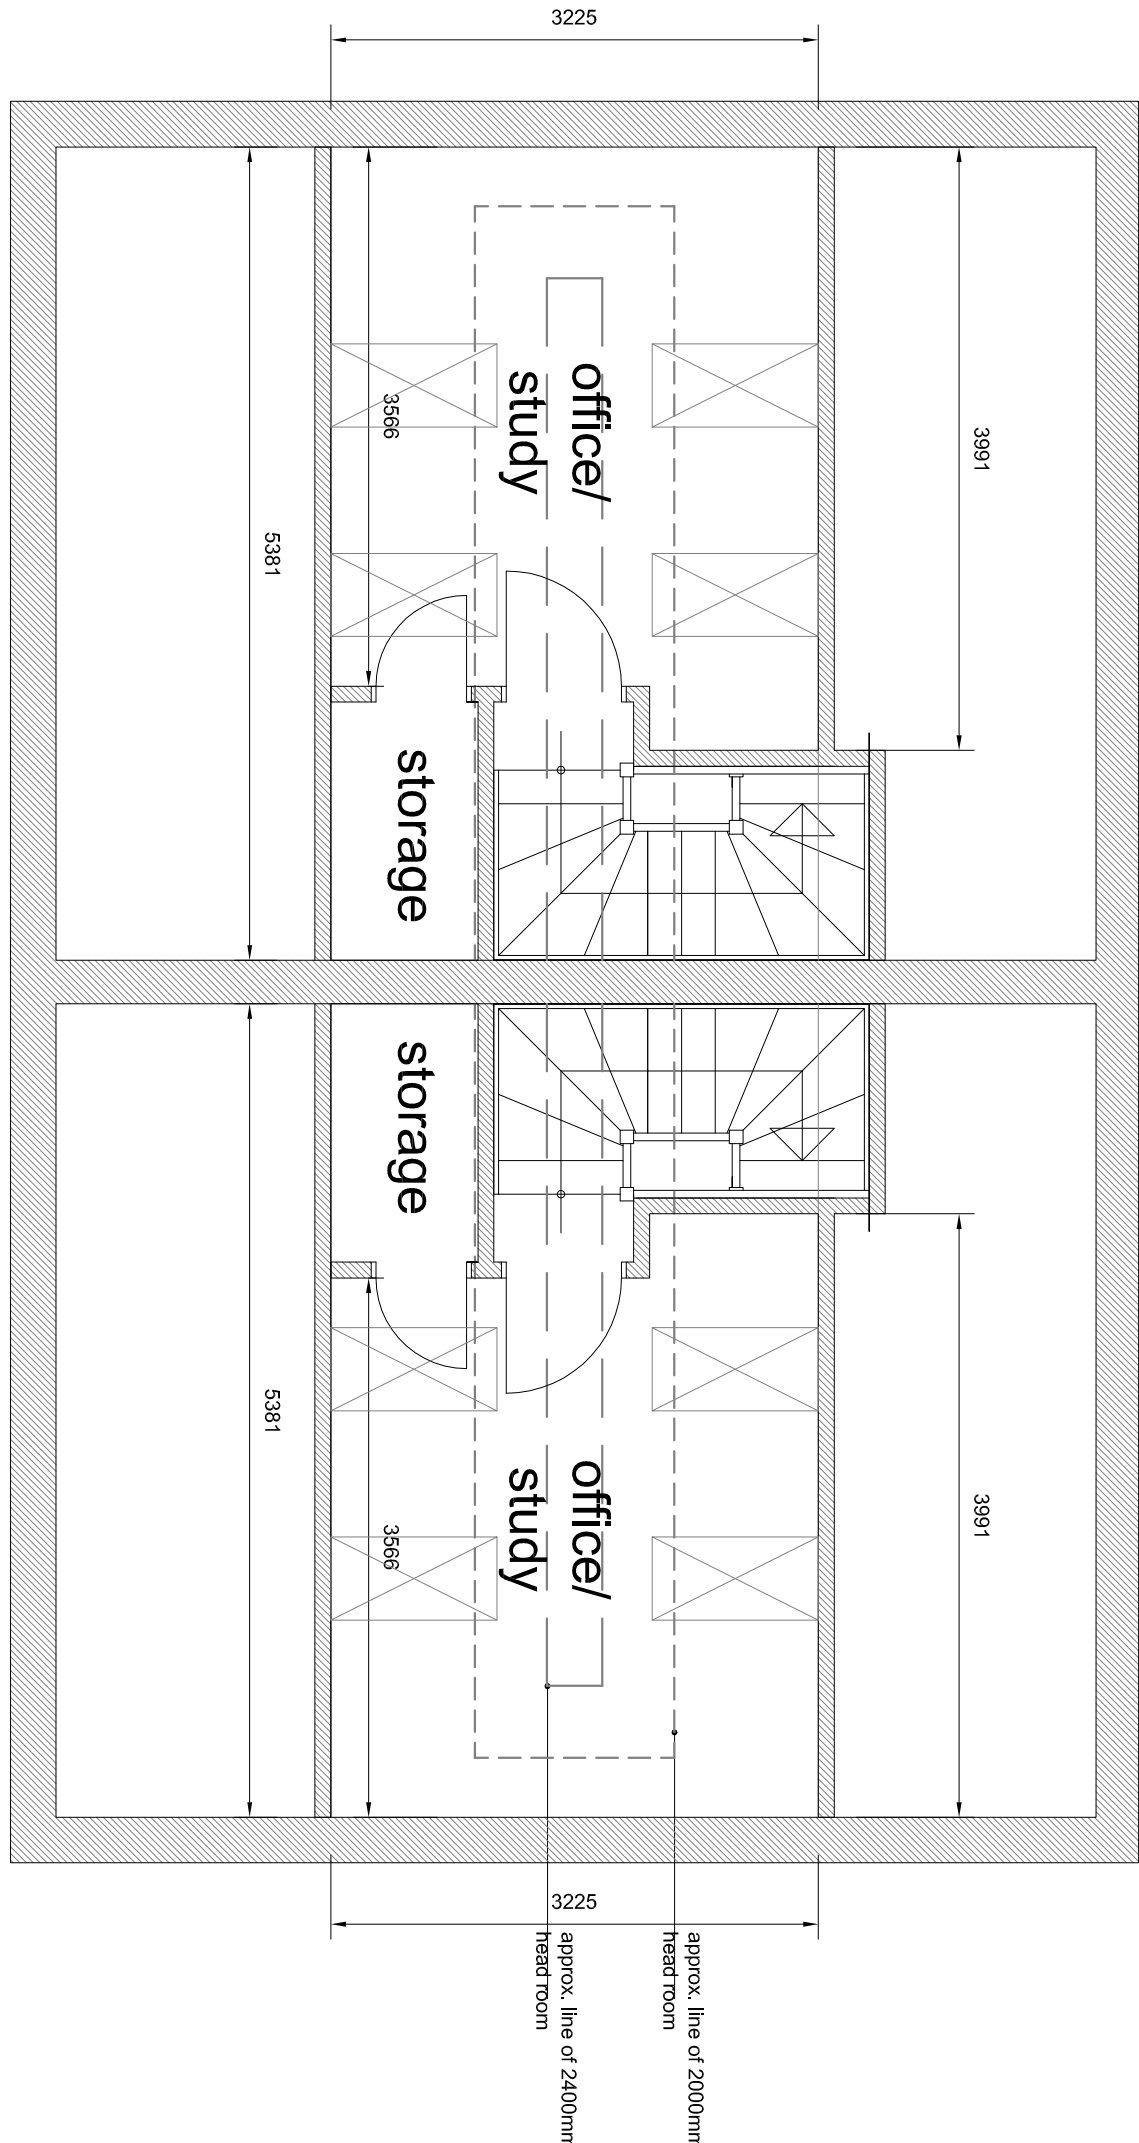

PROPOSED SECOND FLOOR PLAN

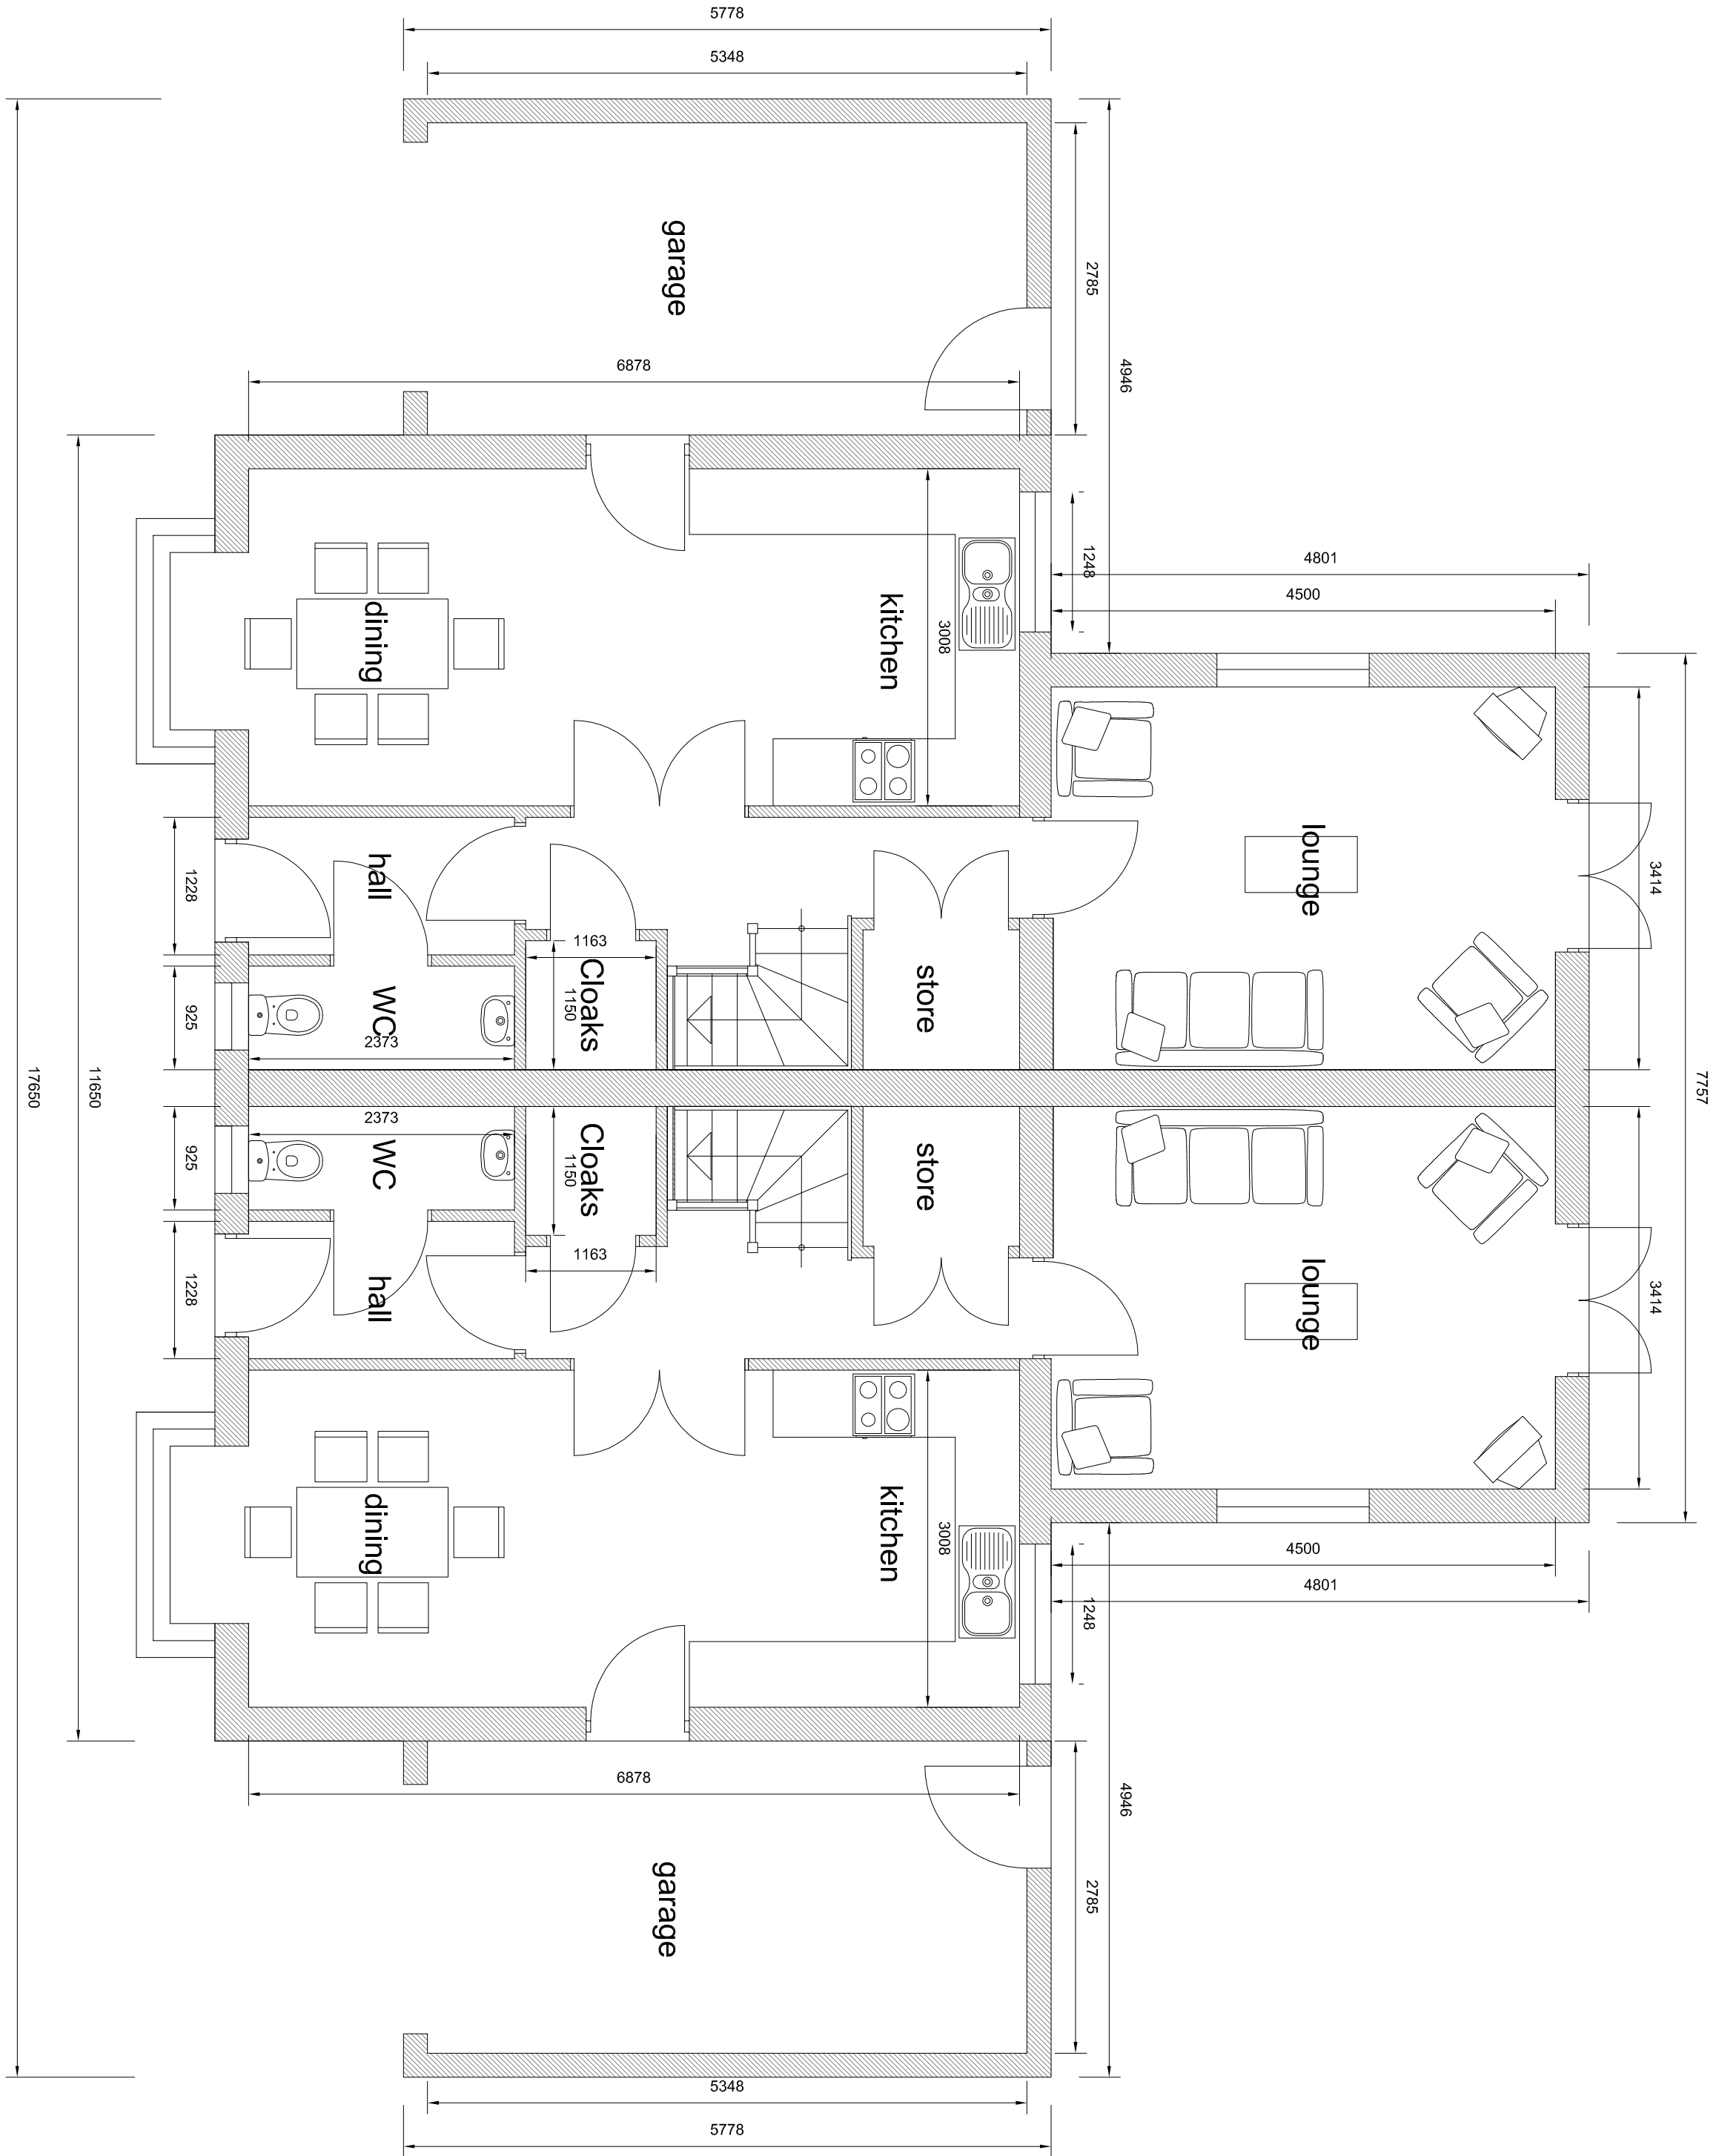

PROPOSED GROUND FLOOR PLAN

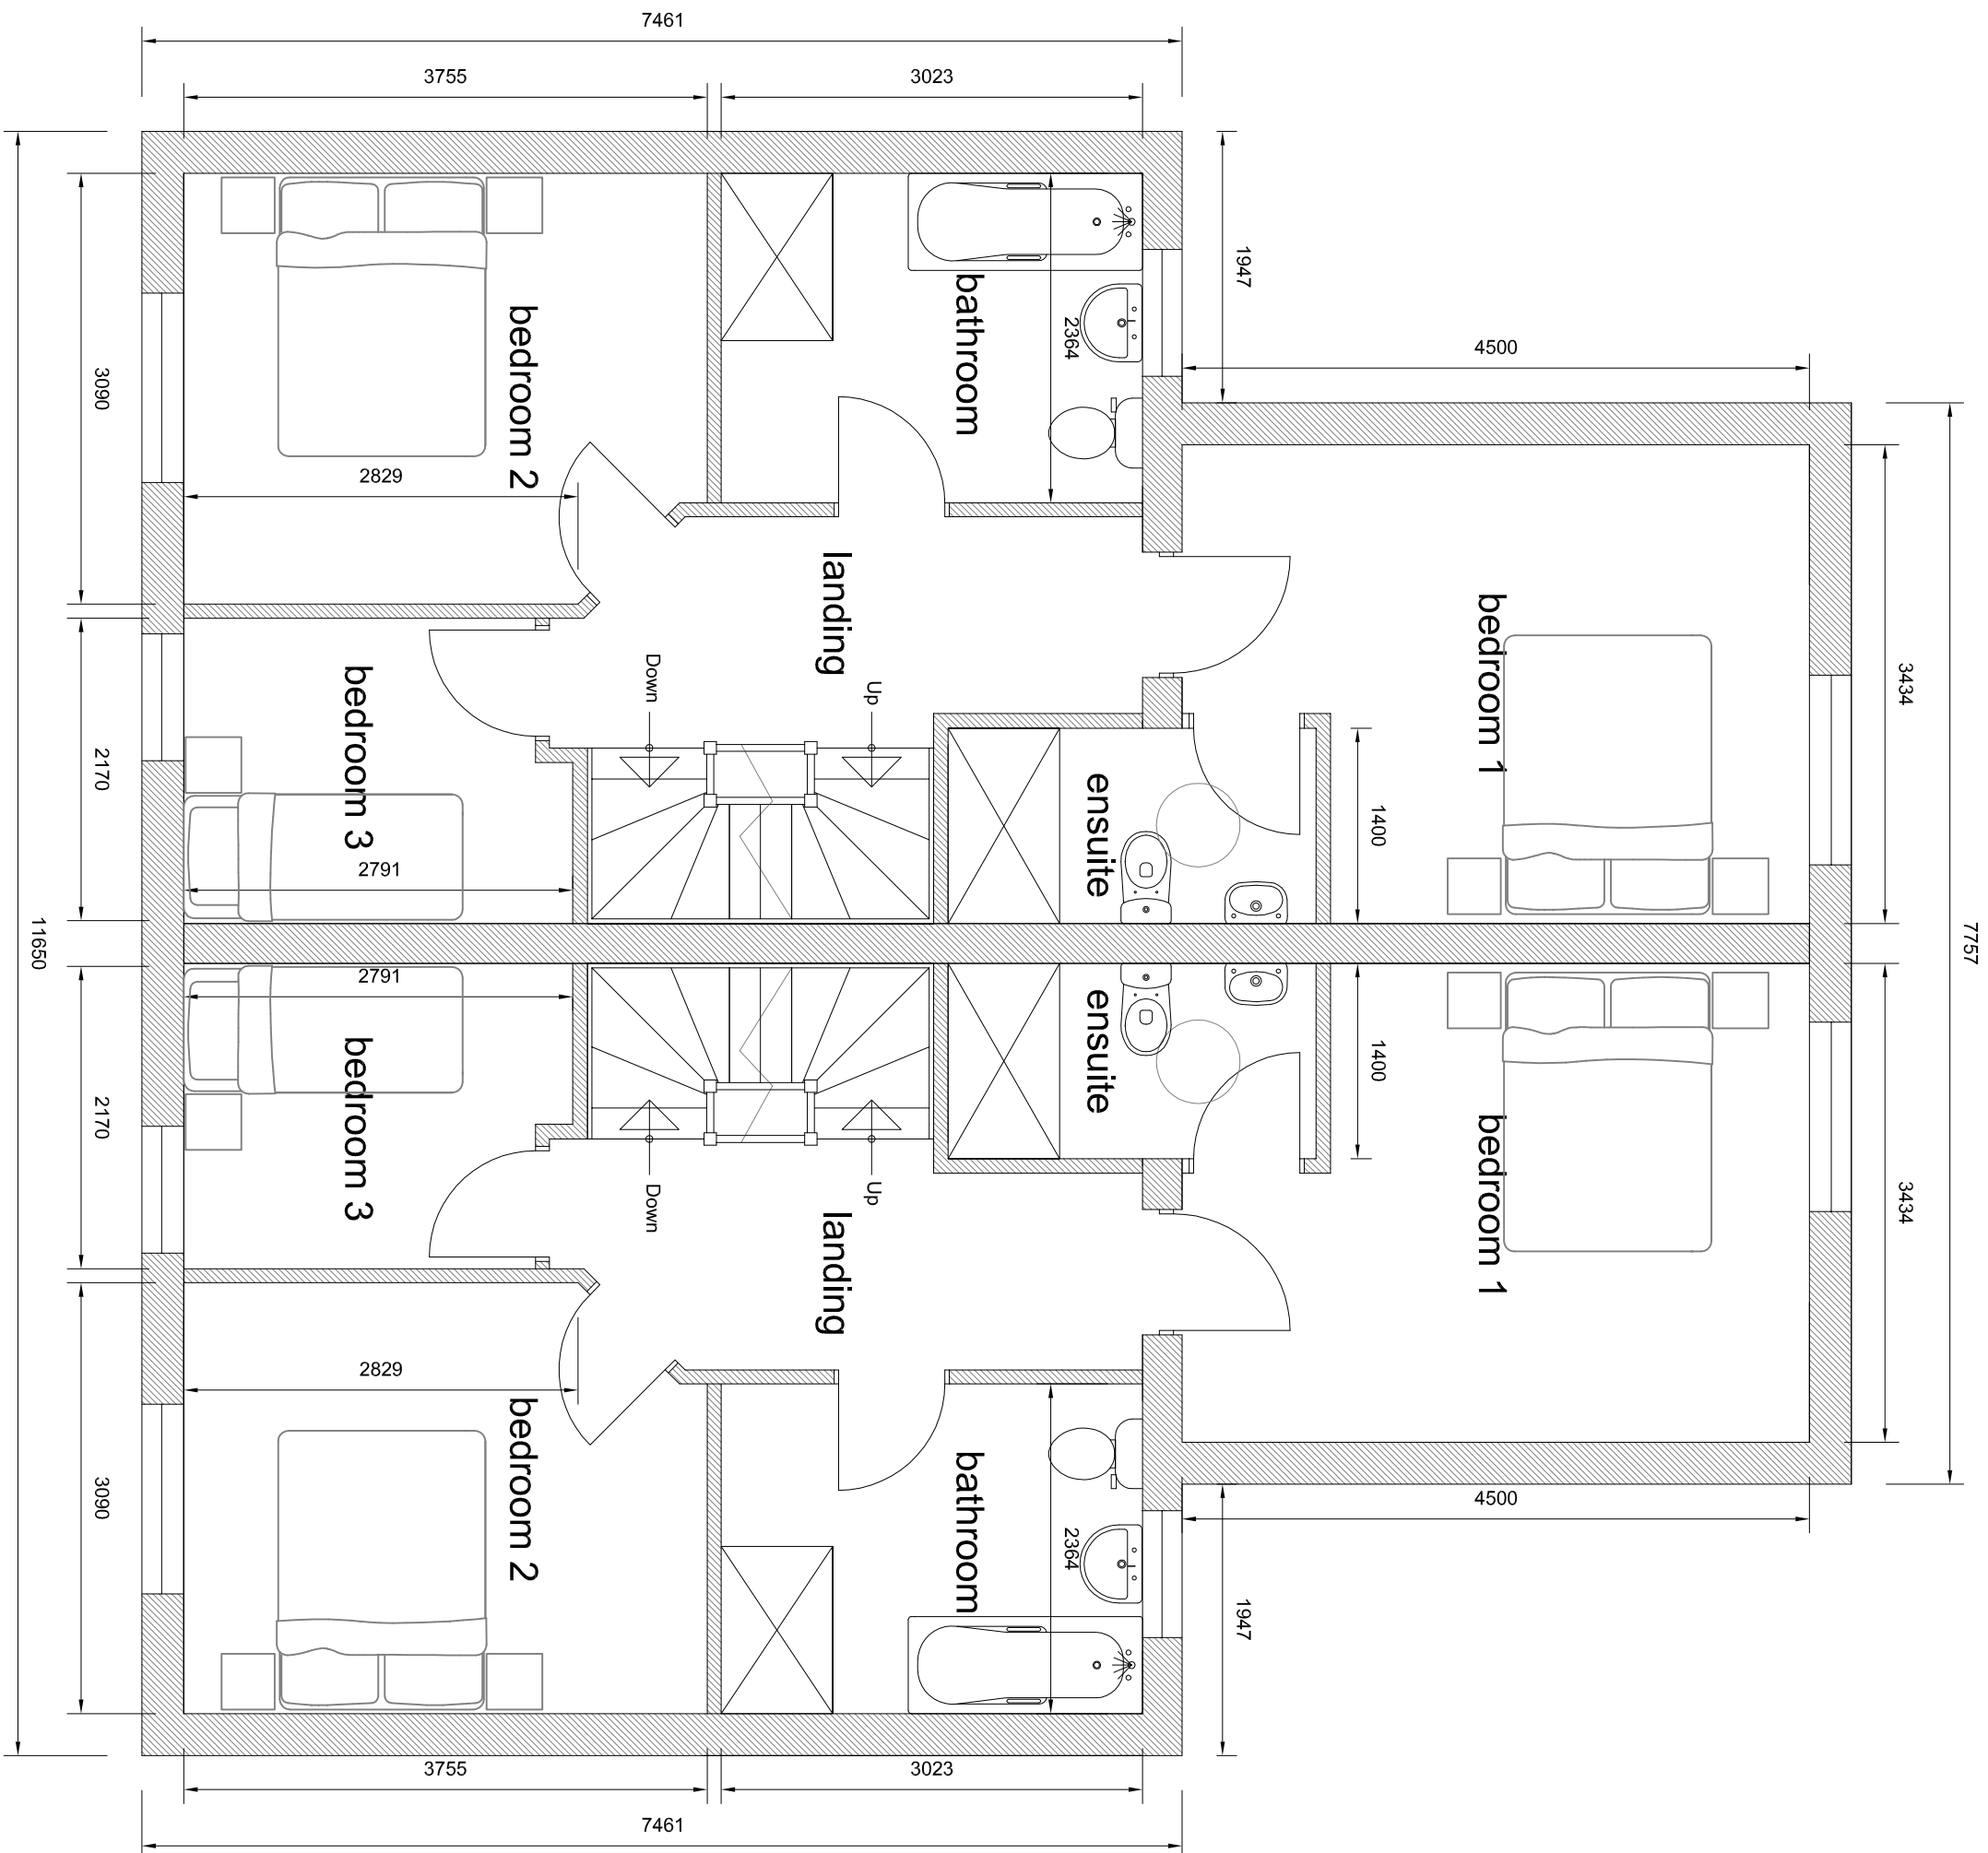

PROPOSED FIRST FLOOR PLAN

Revision	Date	Drawn	Description
Client	Enchantment Homes		
Project	Development Adj. to 37 Woodgate Road, Moulton Chapel		
Drawing	Planning (Semi-detached house, elevations & floor plans)		
Scale	1:50, 1:100 @ A1	Drawn	AWM
	Checked	TAC	Date 02/04/2015
Trevor A Day RIBA Ltd, 14 Old Fendle Road, Weston Hills, Spalding, Lincs, PE256D			
01406 380027 trevor@tadarchitects.co.uk			
www.tadarchitects.co.uk			