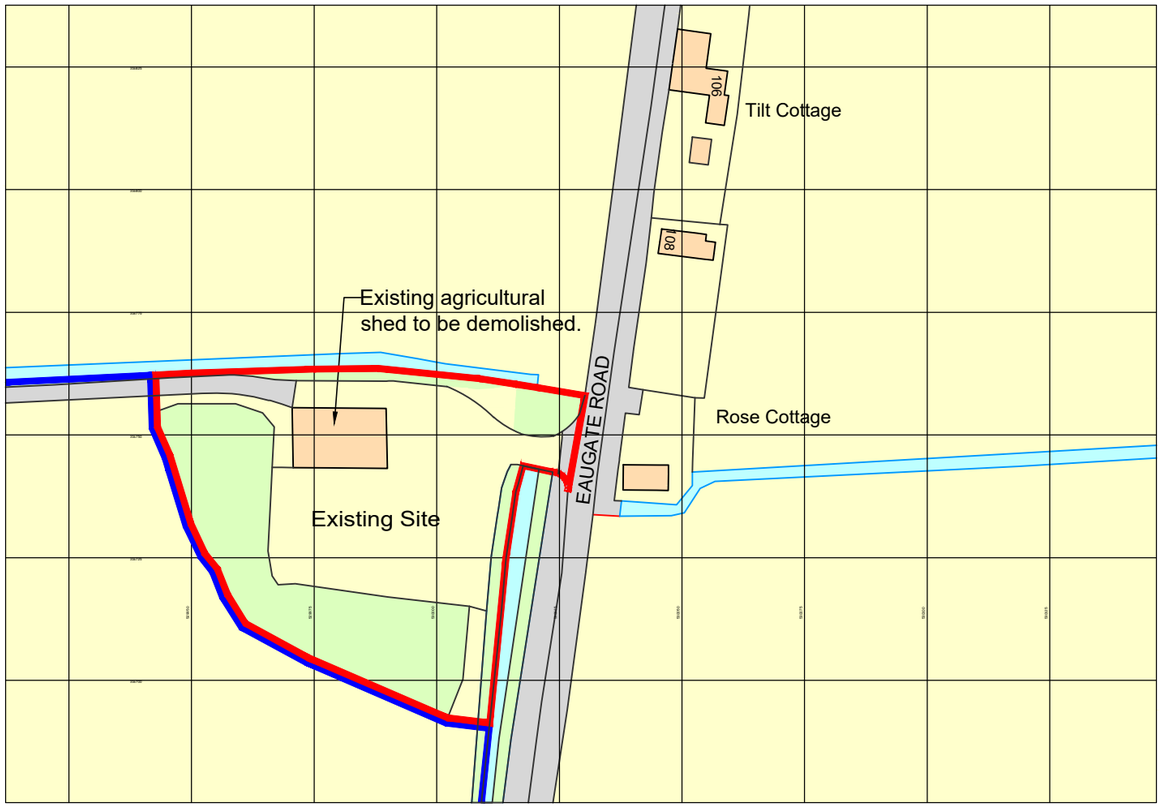

Site location plan as existing

Scale 1 : 1250

SCALE 1 : 1250 0m 10m 20m 40m 60m 80m 100m 120m

SCALE 1 : 1 0m 8mm 16mm 40mm 56mm 80mm 100mm

N

Ordnance Survey, (c) Crown Copyright 2023. All rights reserved. Licence number 100022432

Ref.	Date	Description	Initial
P2	30.11.22	Eastern boundary line revised	AP
P1	03.12.21	Drawing updated to planning application issue status.	RDL

Client:
Mr W. Ravell

Project: **Proposed new dwelling, Eaugate Road, Moulton Chapel Spalding, PE12 0XJ**

Date: **NOV 2021**

Scale: **as shown @ A3**

Drawn by: **RDL**

Checked by: **AJO**

Drawing No.: **A1490 - 01**

Rev: **P2**

Drawing Title:
-
Site Location plan as existing.

DO NOT SCALE THIS DRAWING. THE CONTRACTOR IS DEEMED TO HAVE CHECKED ALL DIMENSIONS ON SITE AND REPORT ANY DISCREPANCIES TO OGLESBY & LIMB LTD.
THE CONTENTS OF THIS DRAWING ARE COVERED BY COPYRIGHT AND REMAIN THE PROPERTY OF OGLESBY & LIMB LTD. WRITTEN APPROVAL MUST BE OBTAINED FROM OGLESBY & LIMB LTD PRIOR TO DUPLICATION OR REPRODUCTION OF THIS DRAWING OR ITS CONTENTS.
ANY DIMENSIONS NOT SHOWN ARE TO BE CHECKED AND AGREED WITH OGLESBY & LIMB LTD.

Oglesby & Limb Ltd
Chartered Architect

Suite 1 Market Chambers
12 Market Place, Spalding
PE11 1SL

T: 01775 761196

e-mail: design@o-l-ltd.co.uk