




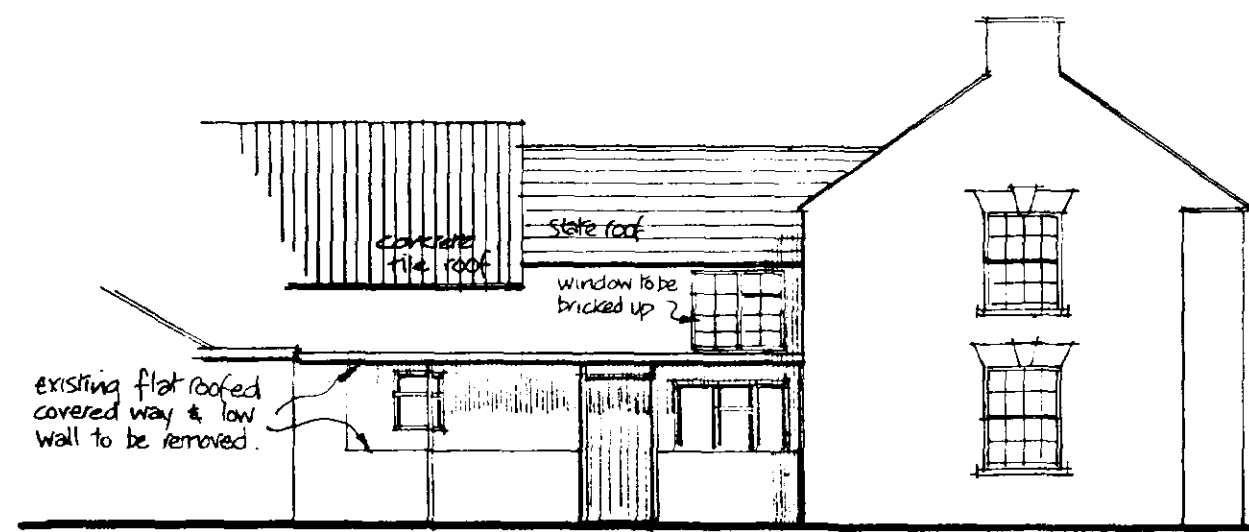


Elevation as existing (south) 1:100

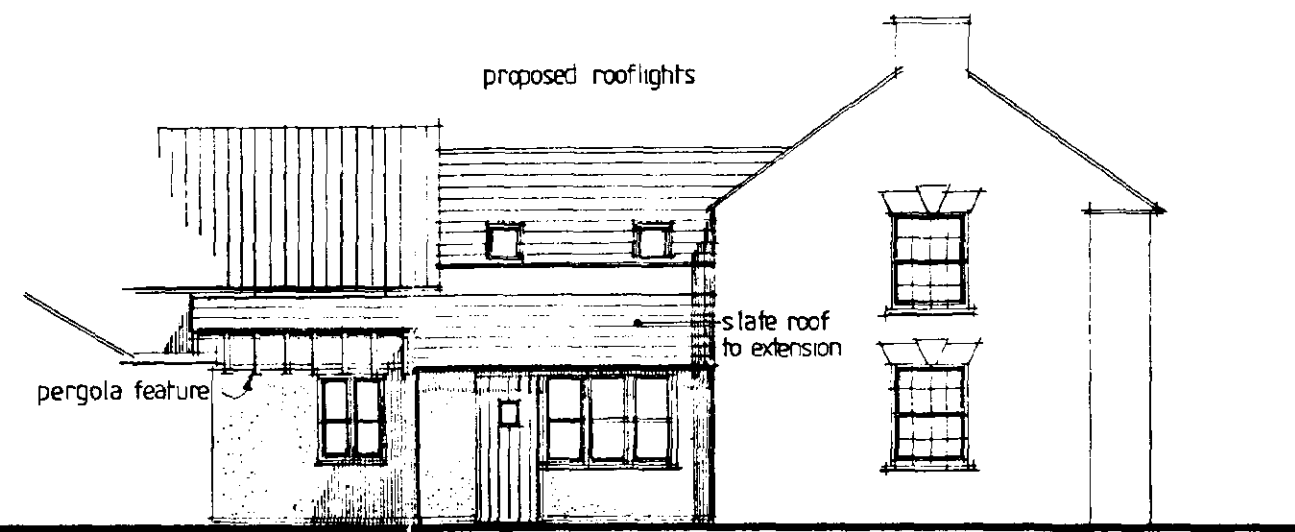


Elevation as proposed (south) 1:100

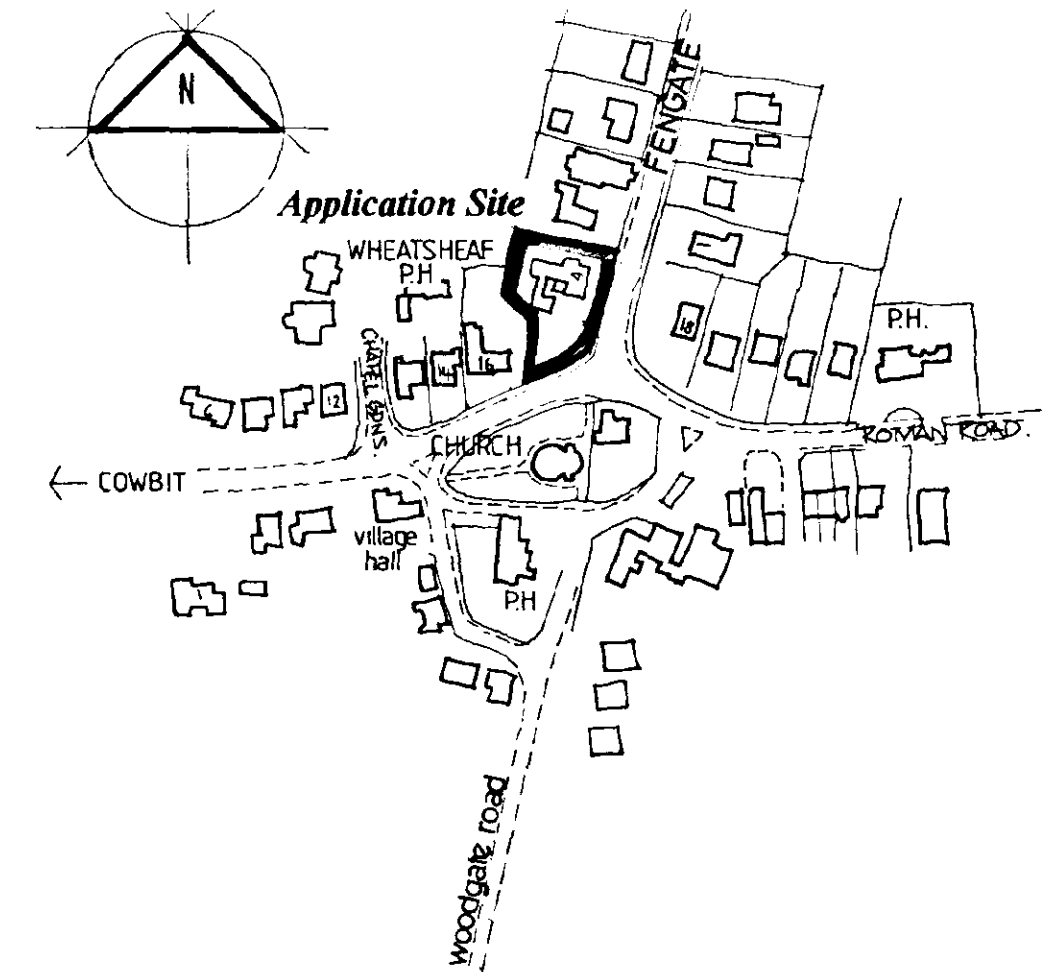


LOCATION PLAN
1:2500 scale

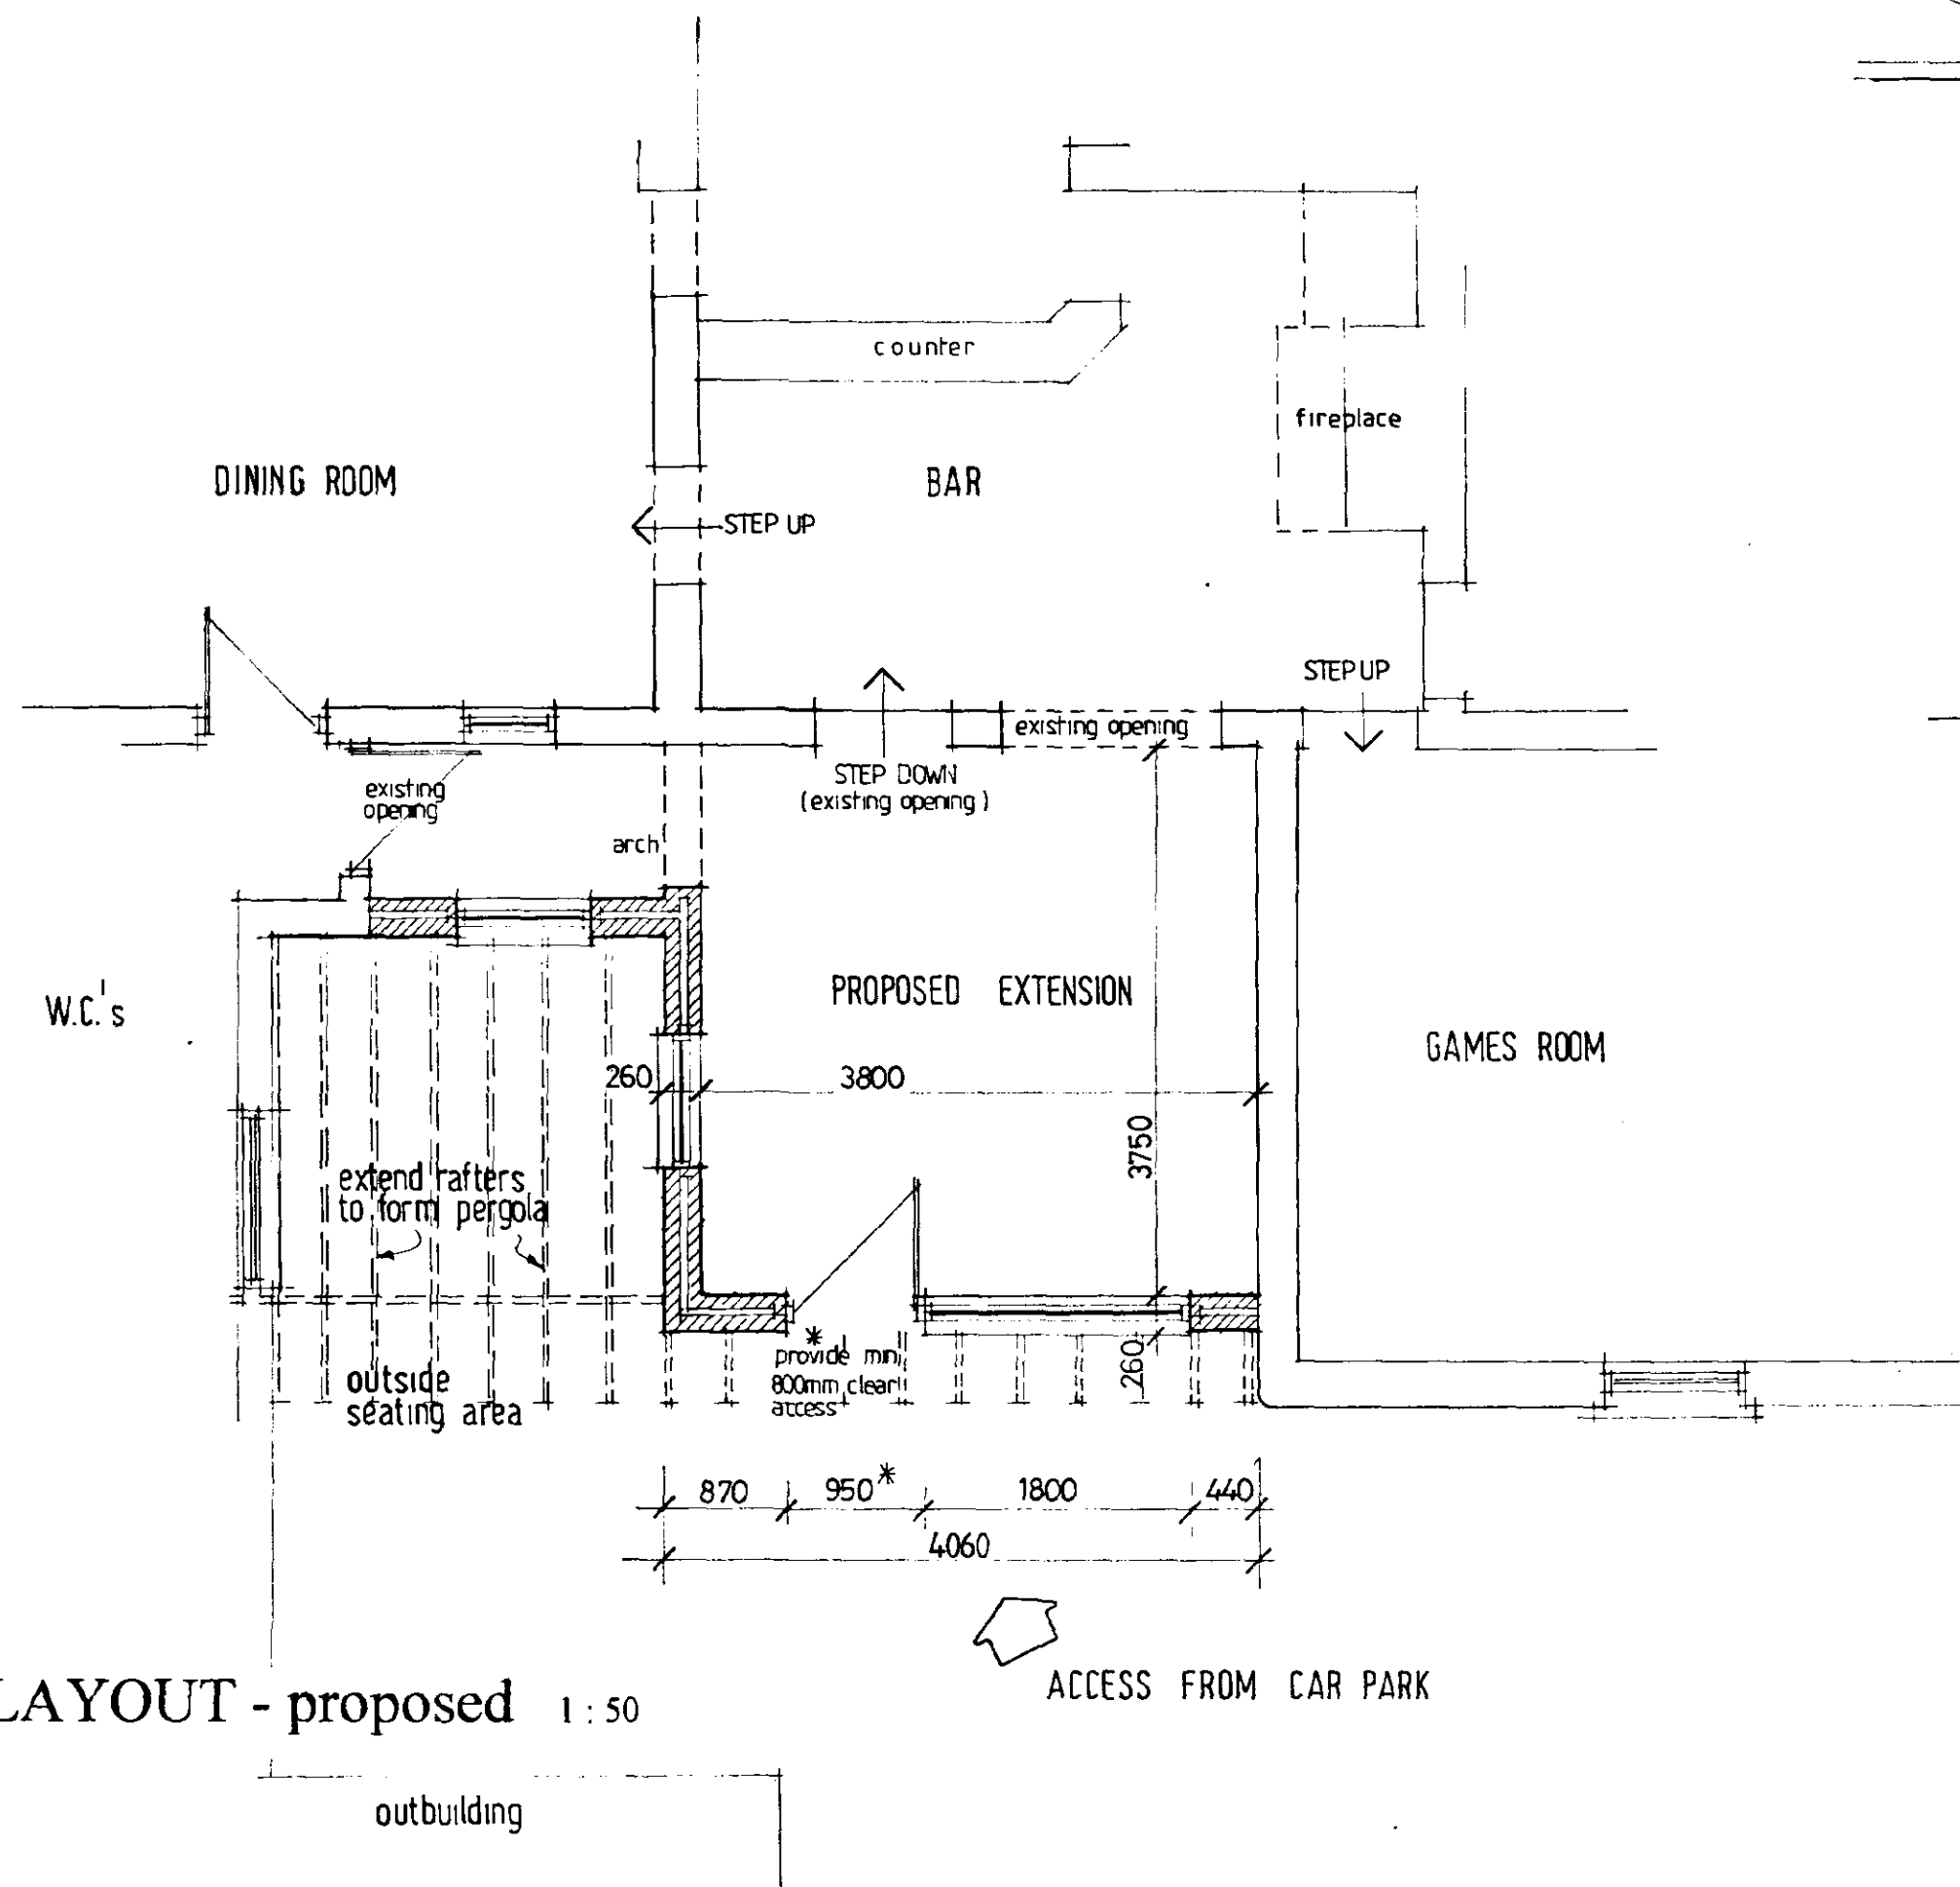

LAYOUT - proposed 1:50

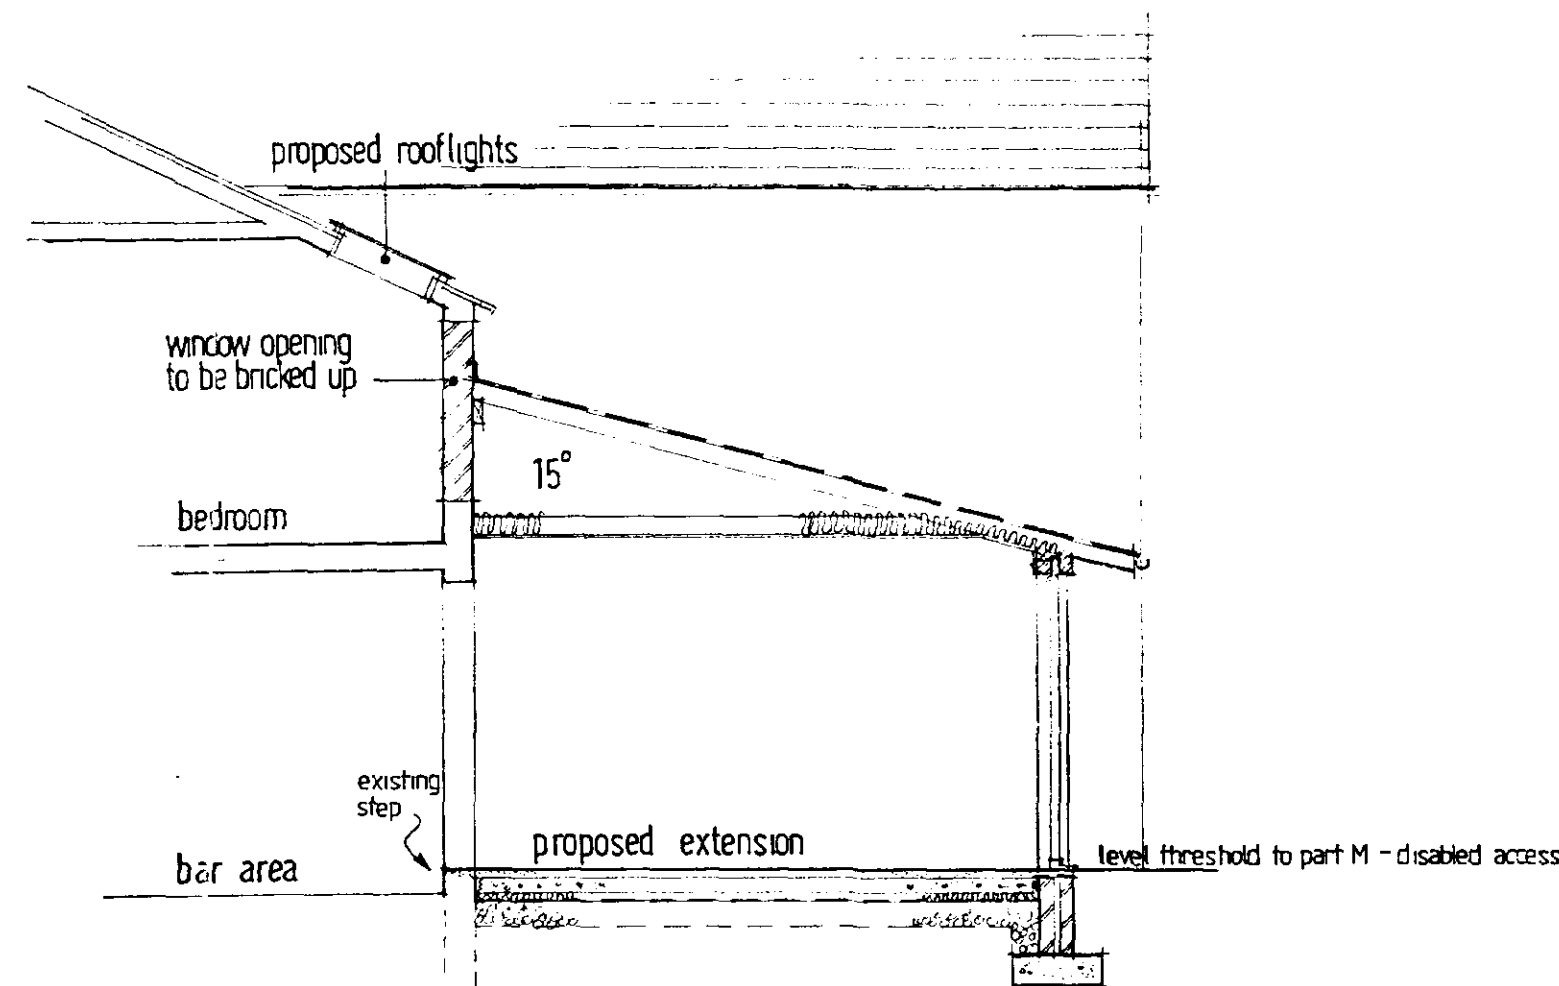

SECTION 1:50

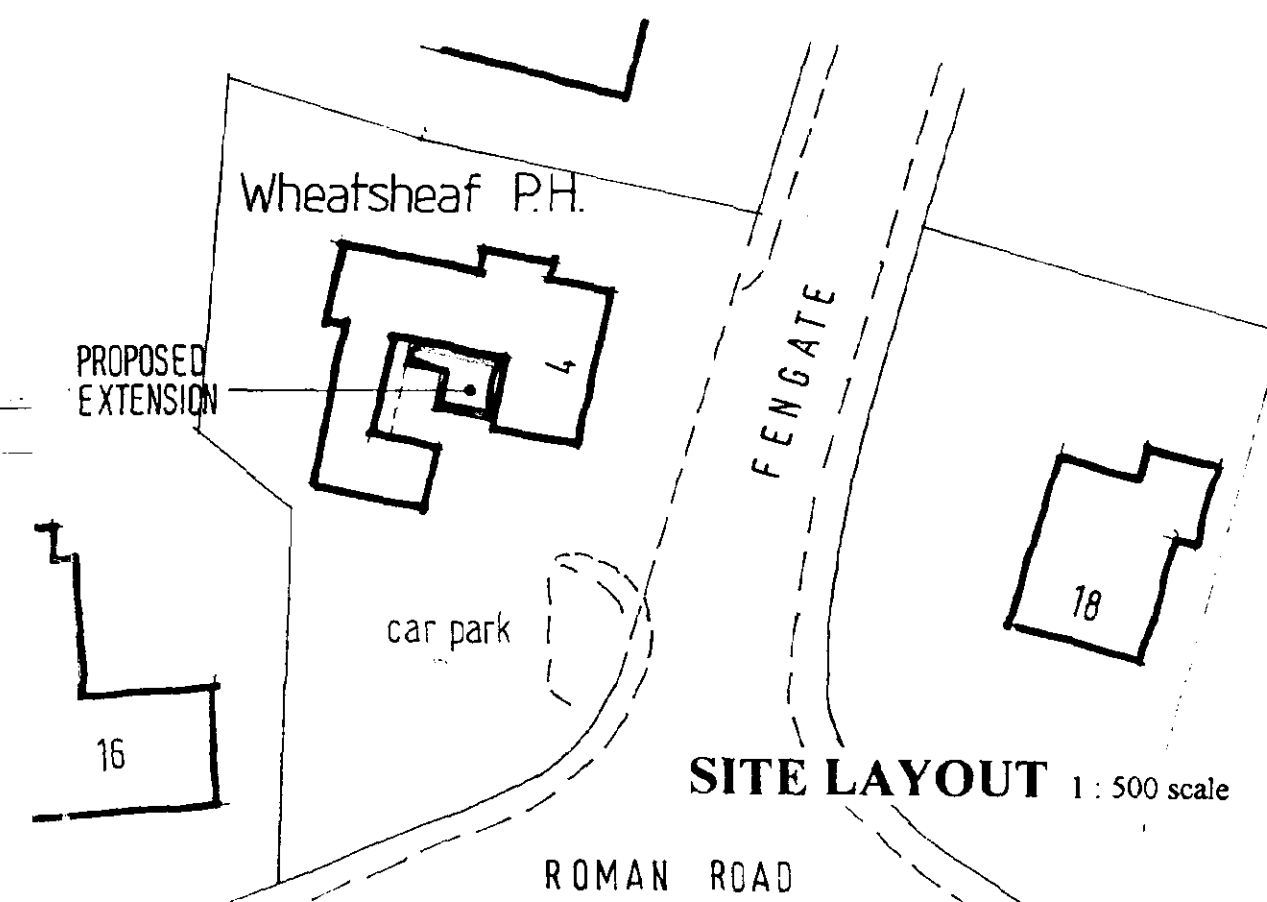


SITE LAYOUT 1:500 scale

**DETERMINED
PLAN**

Moulton Design

Planning & Architecture

63 East Cob Gate, Moulton, Lincolnshire PE12 6QJ
Tel / Fax 01406 373307 Principal: Alan J. Finch

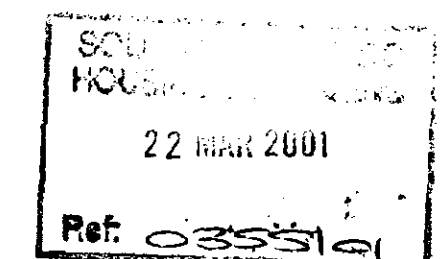

PROPOSED EXTENSION
THE WHEATSHEAF P.H.
FENGATE
MOULTON CHAPEL
Spalding

for Mr. & Mrs. P.S. Hollely

scales as indic. AJF 03/01 00010/06/1