






PROPOSED REAR ELEVATION

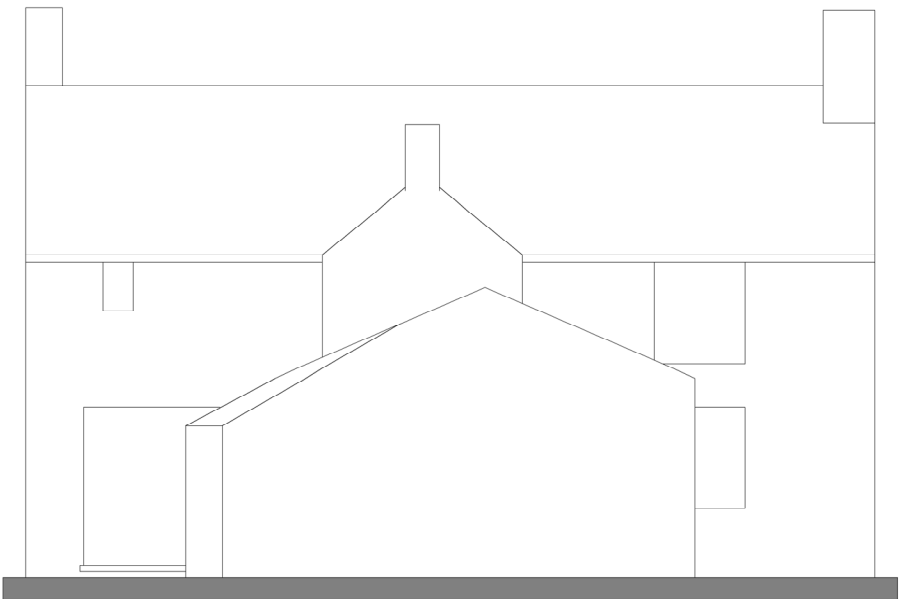


EXISTING REAR ELEVATION

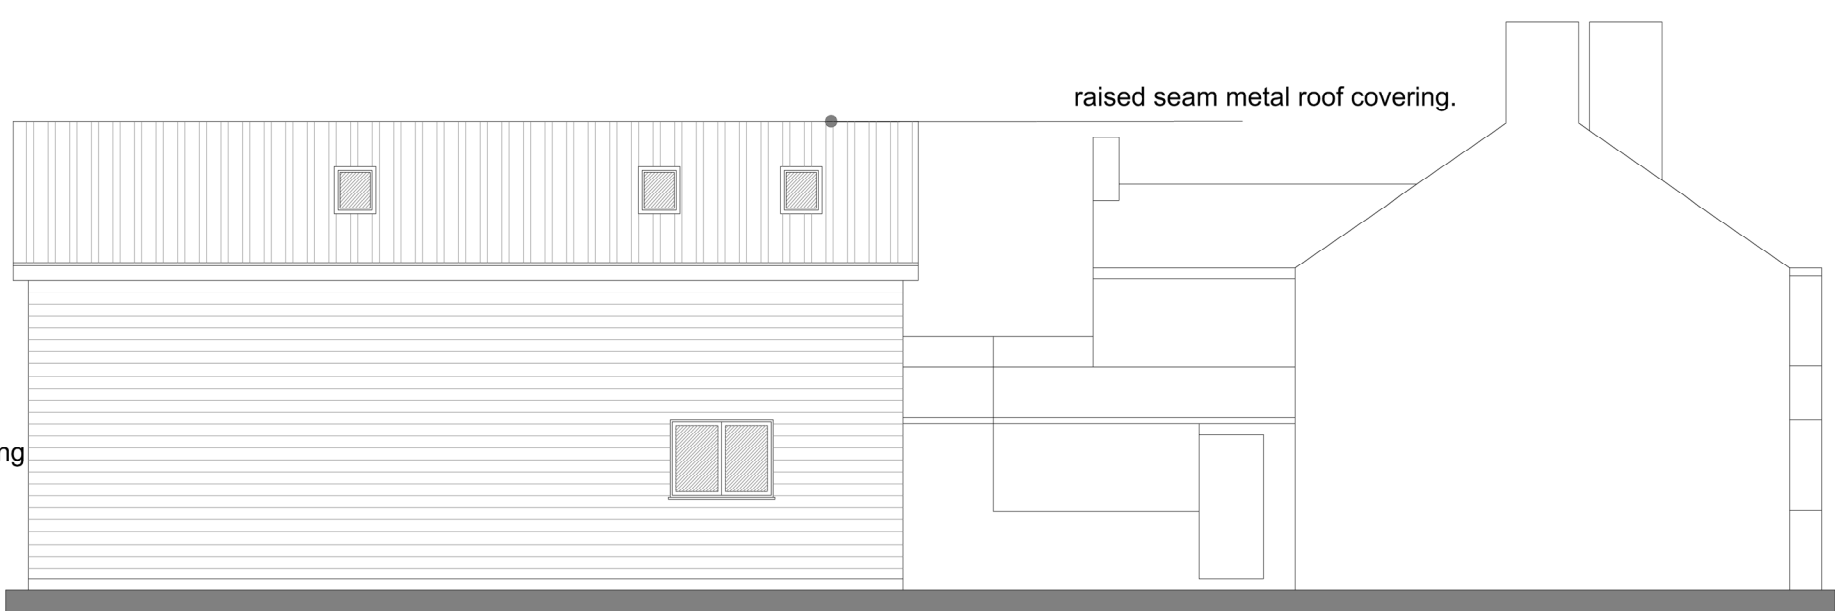


PROPOSED SIDE ELEVATION (South)

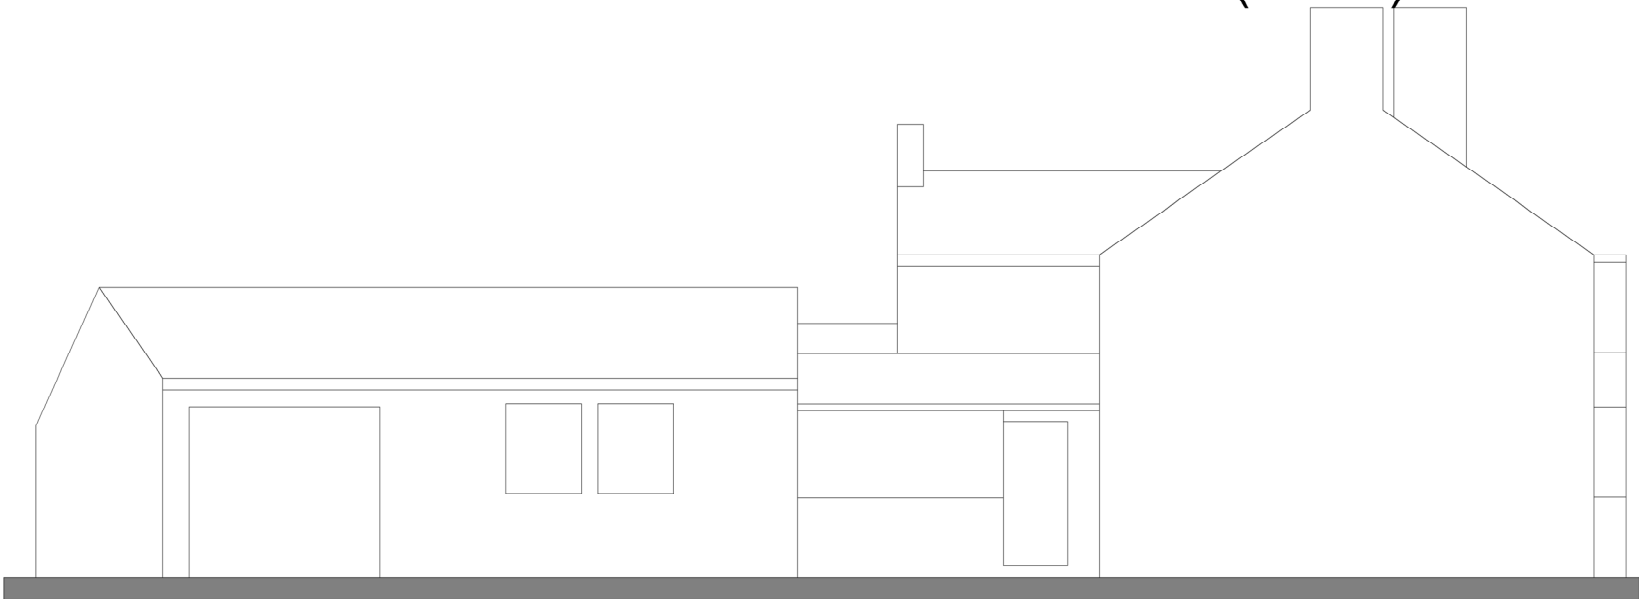



EXISTING REAR ELEVATION(South)

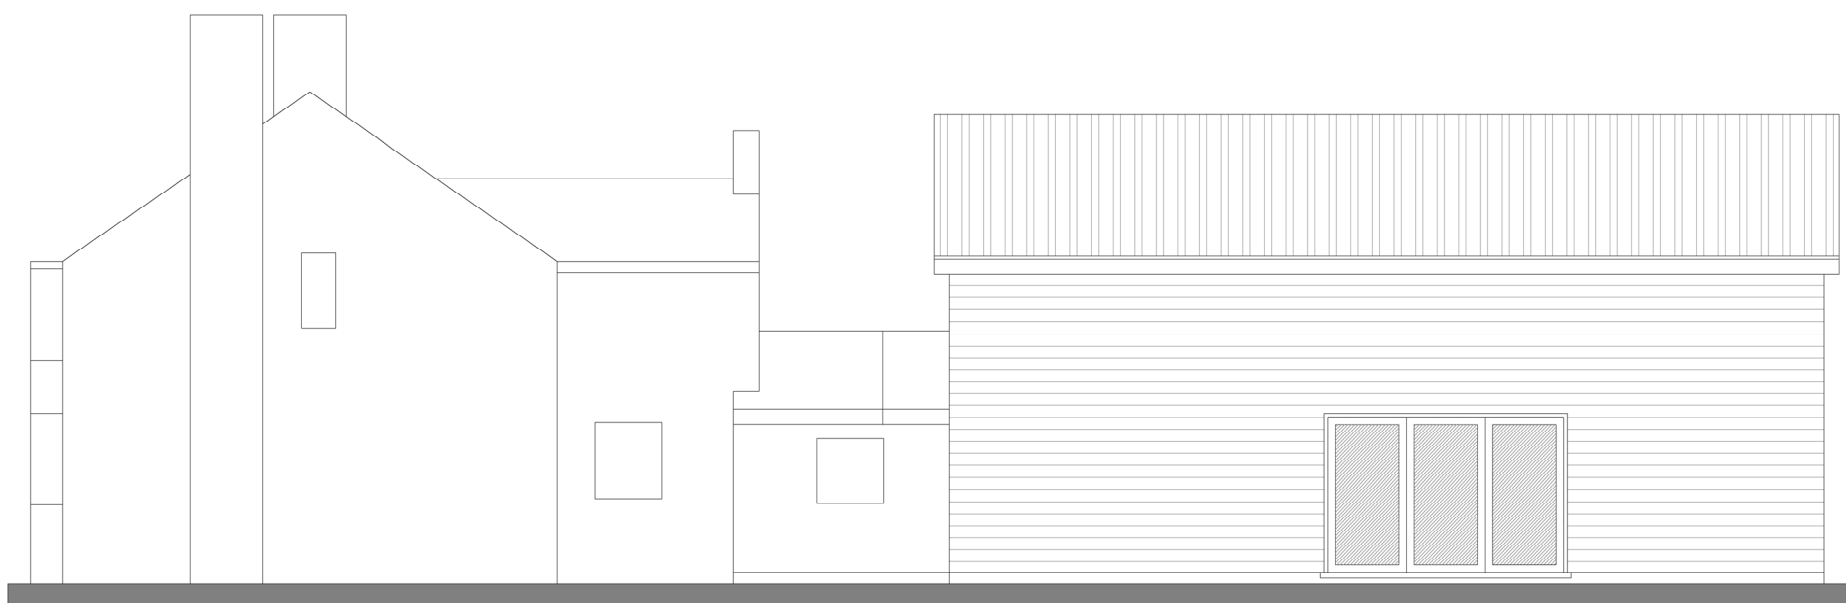


PROPOSED SIDE ELEVATION (North)

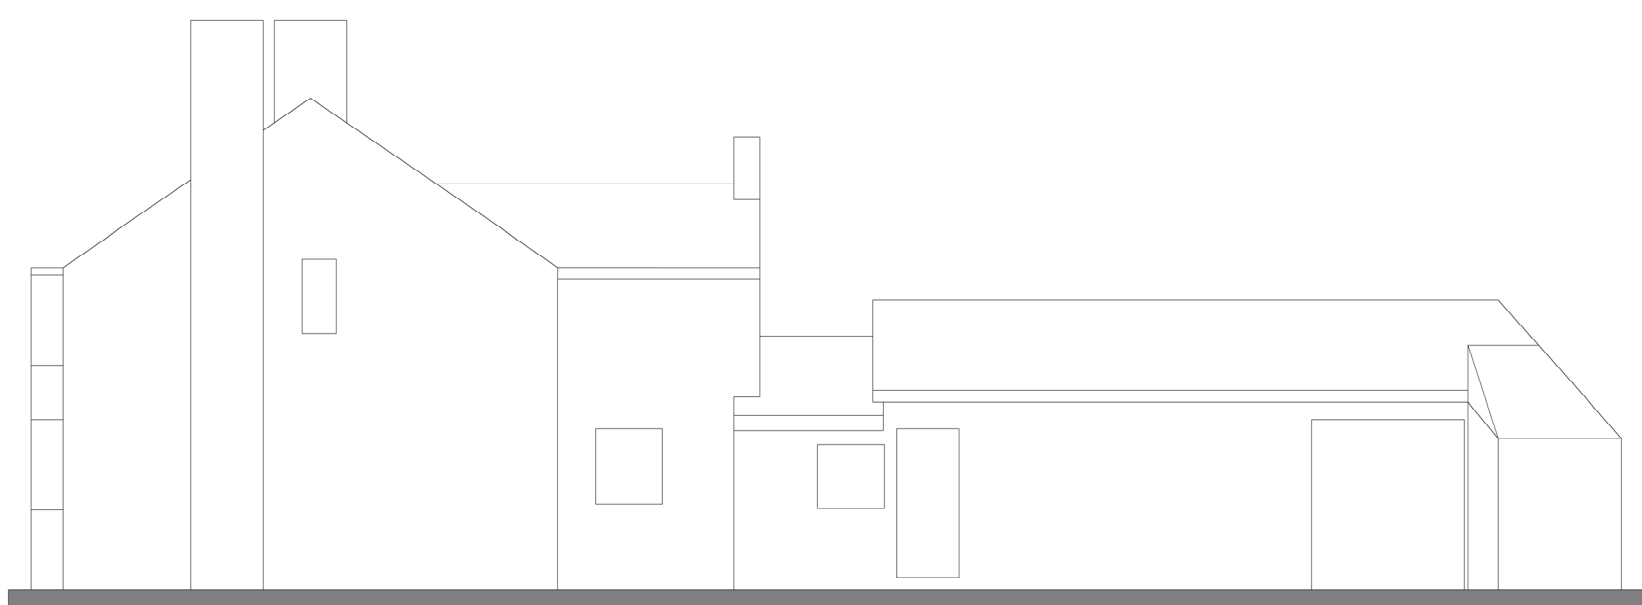

EXISTING REAR ELEVATION(North)

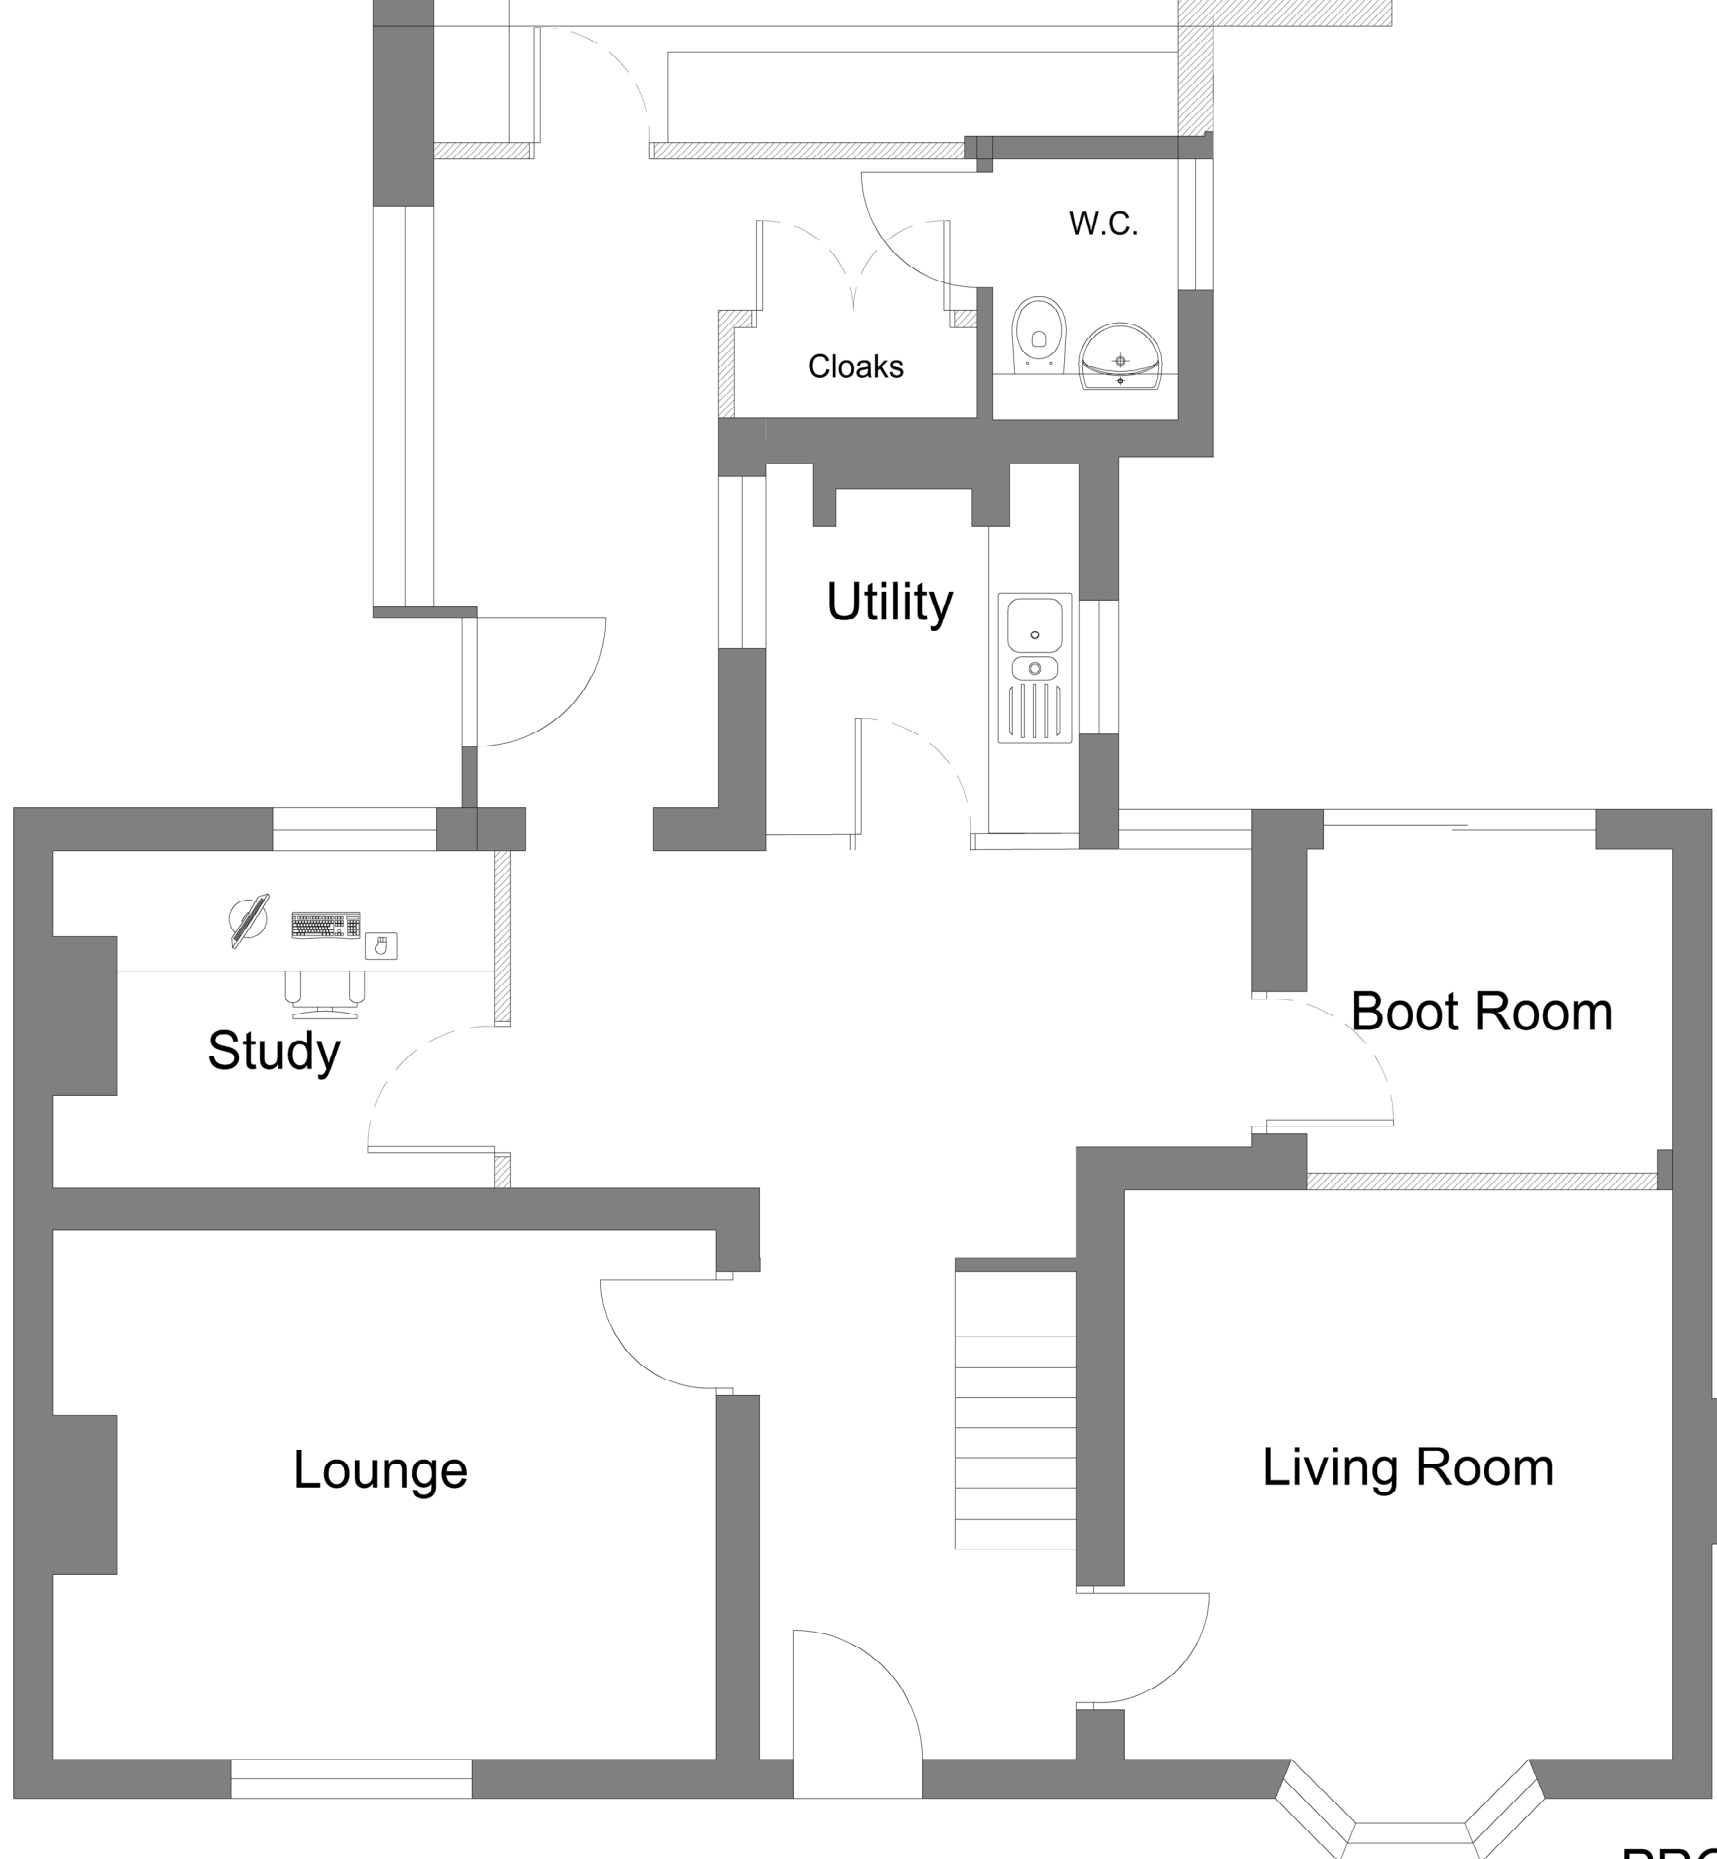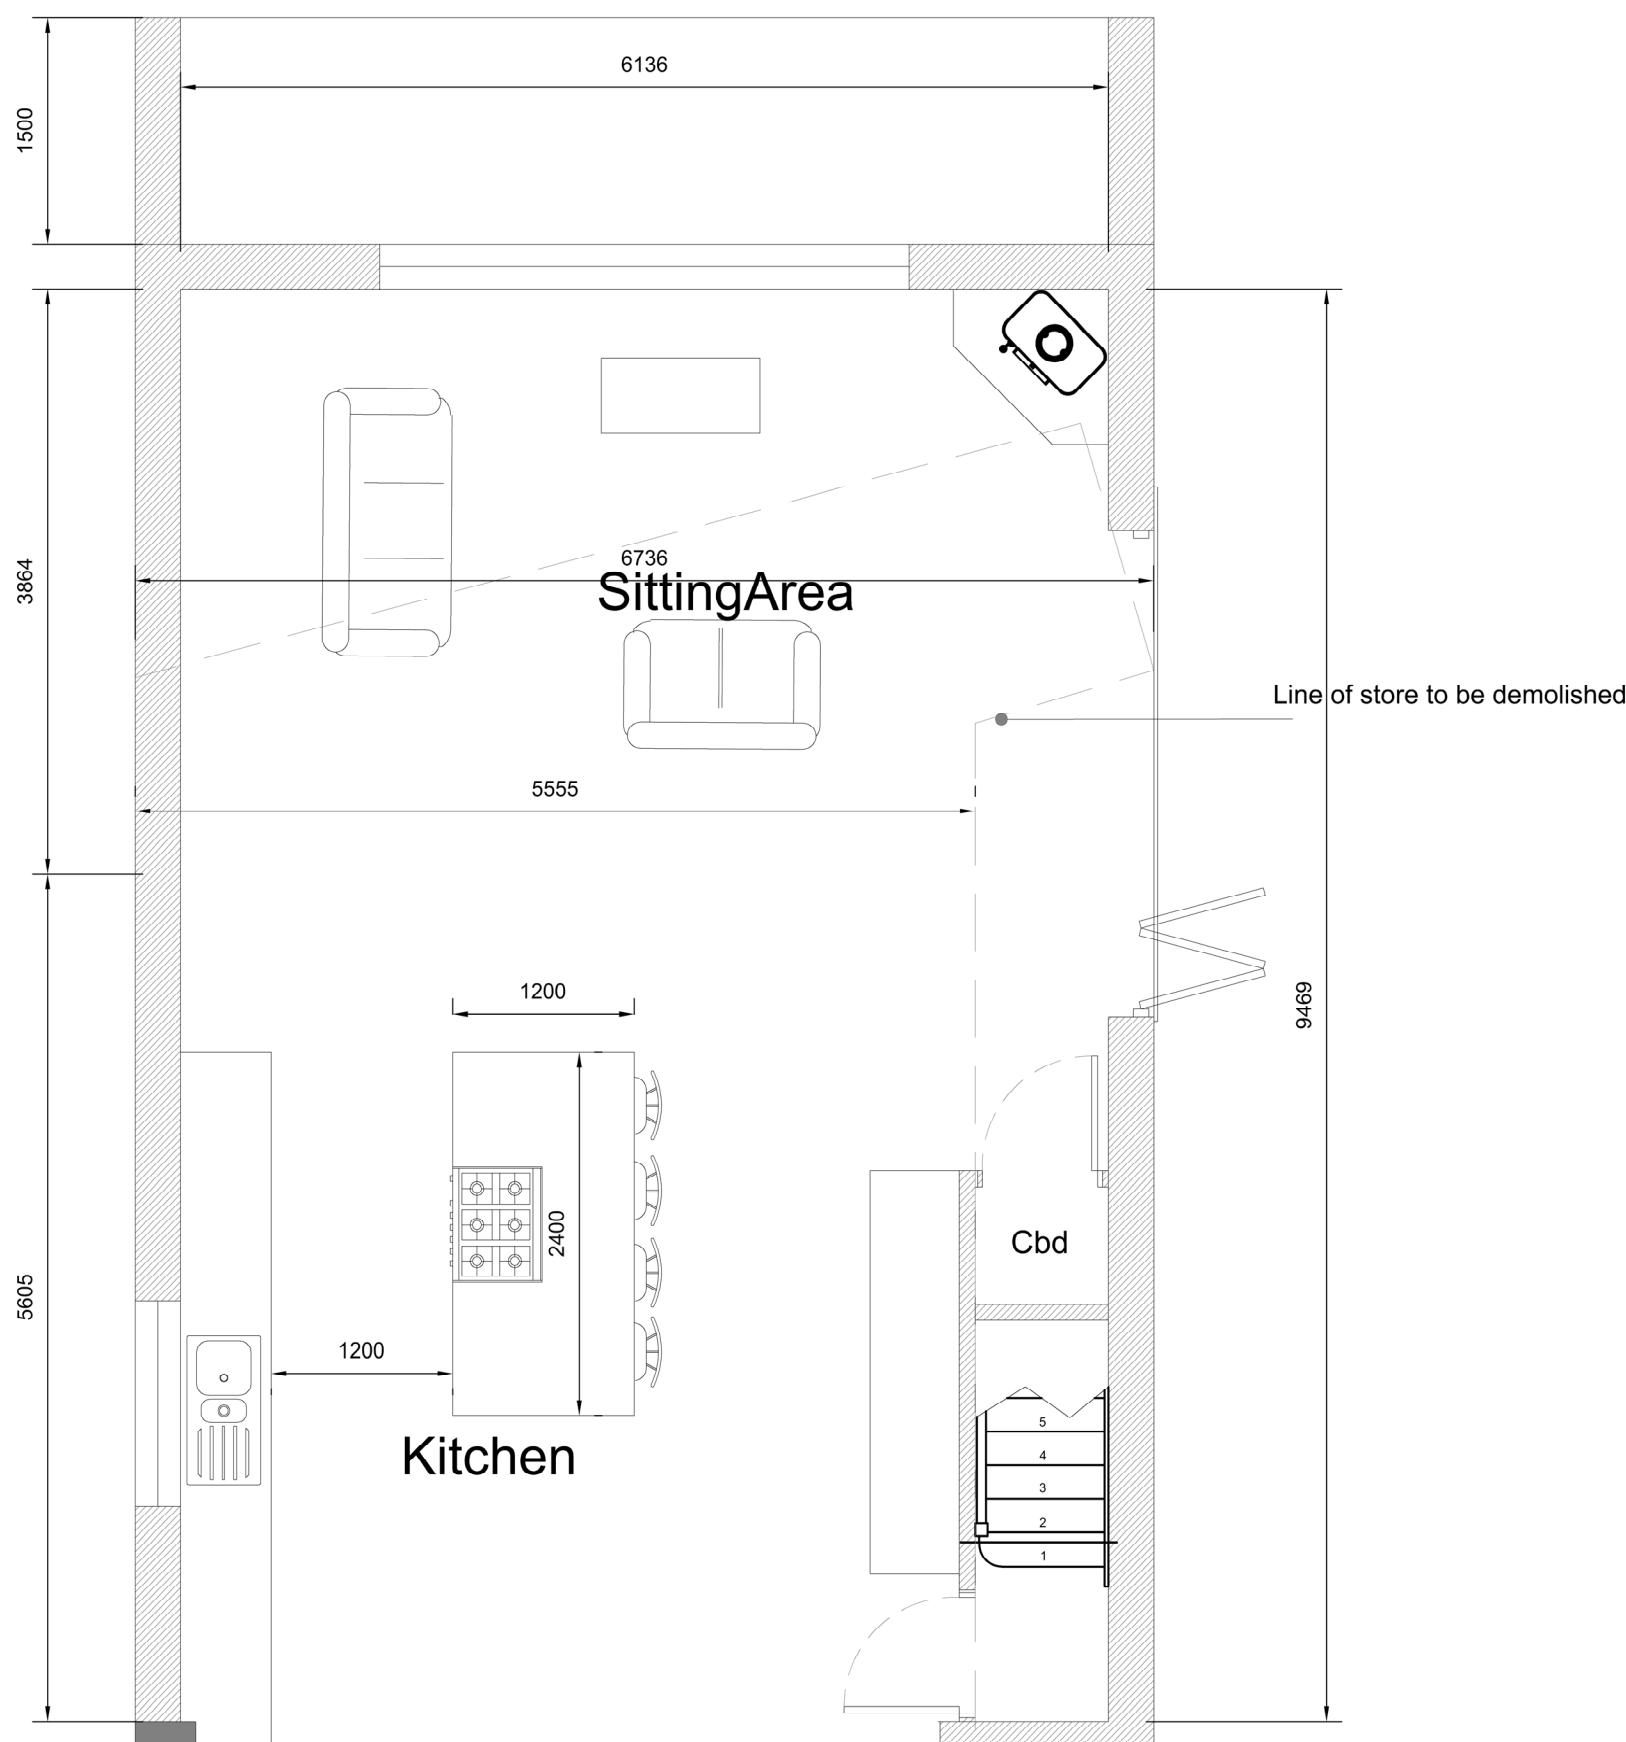

PROPOSED GROUND FLOOR PLAN

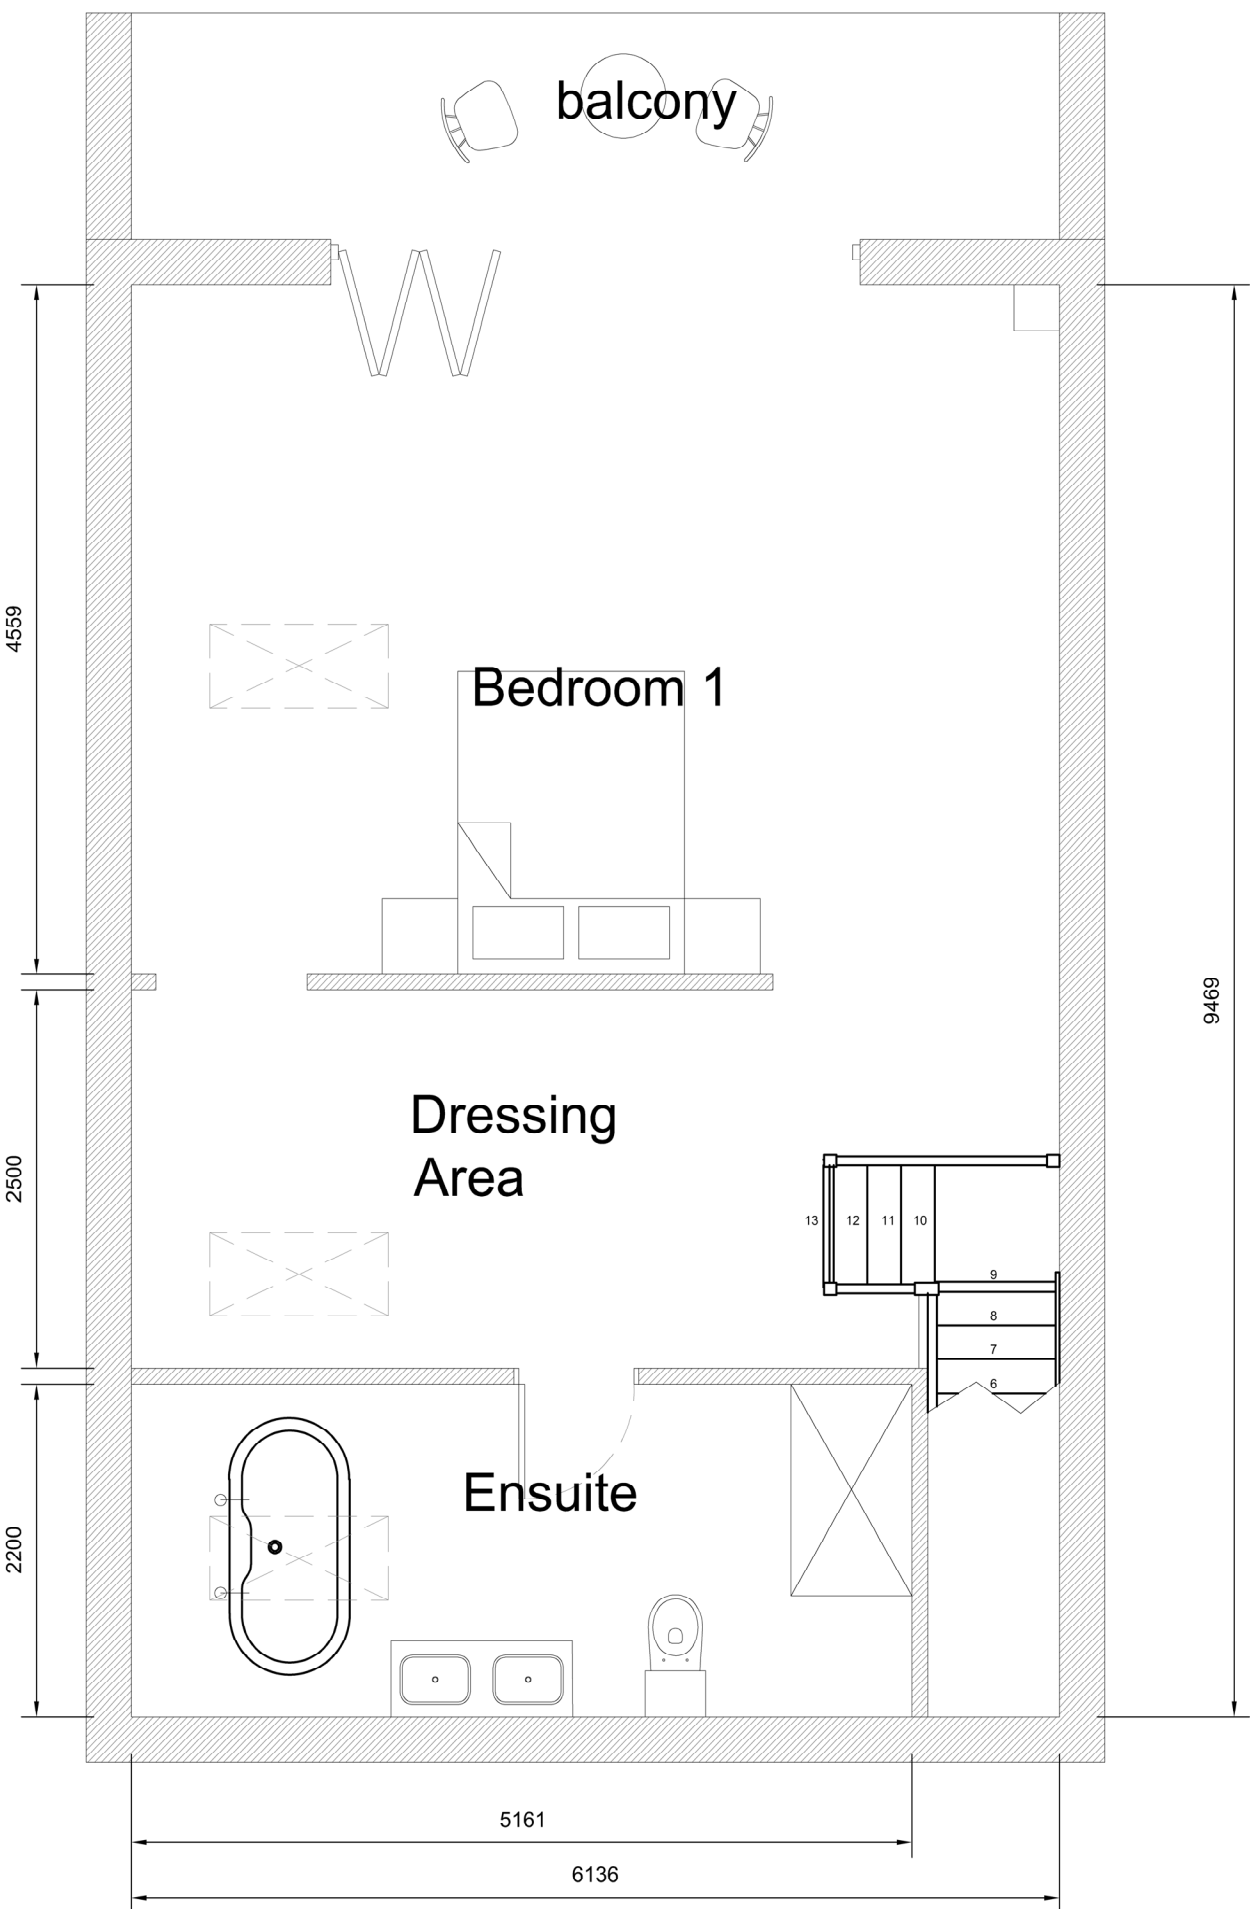

PROPOSED FIRST FLOOR PLAN
(extension Only)