
The trees will be protected from rabbits by the installation of tree guards.

One rowan and two hazel trees to be planted in the grassland

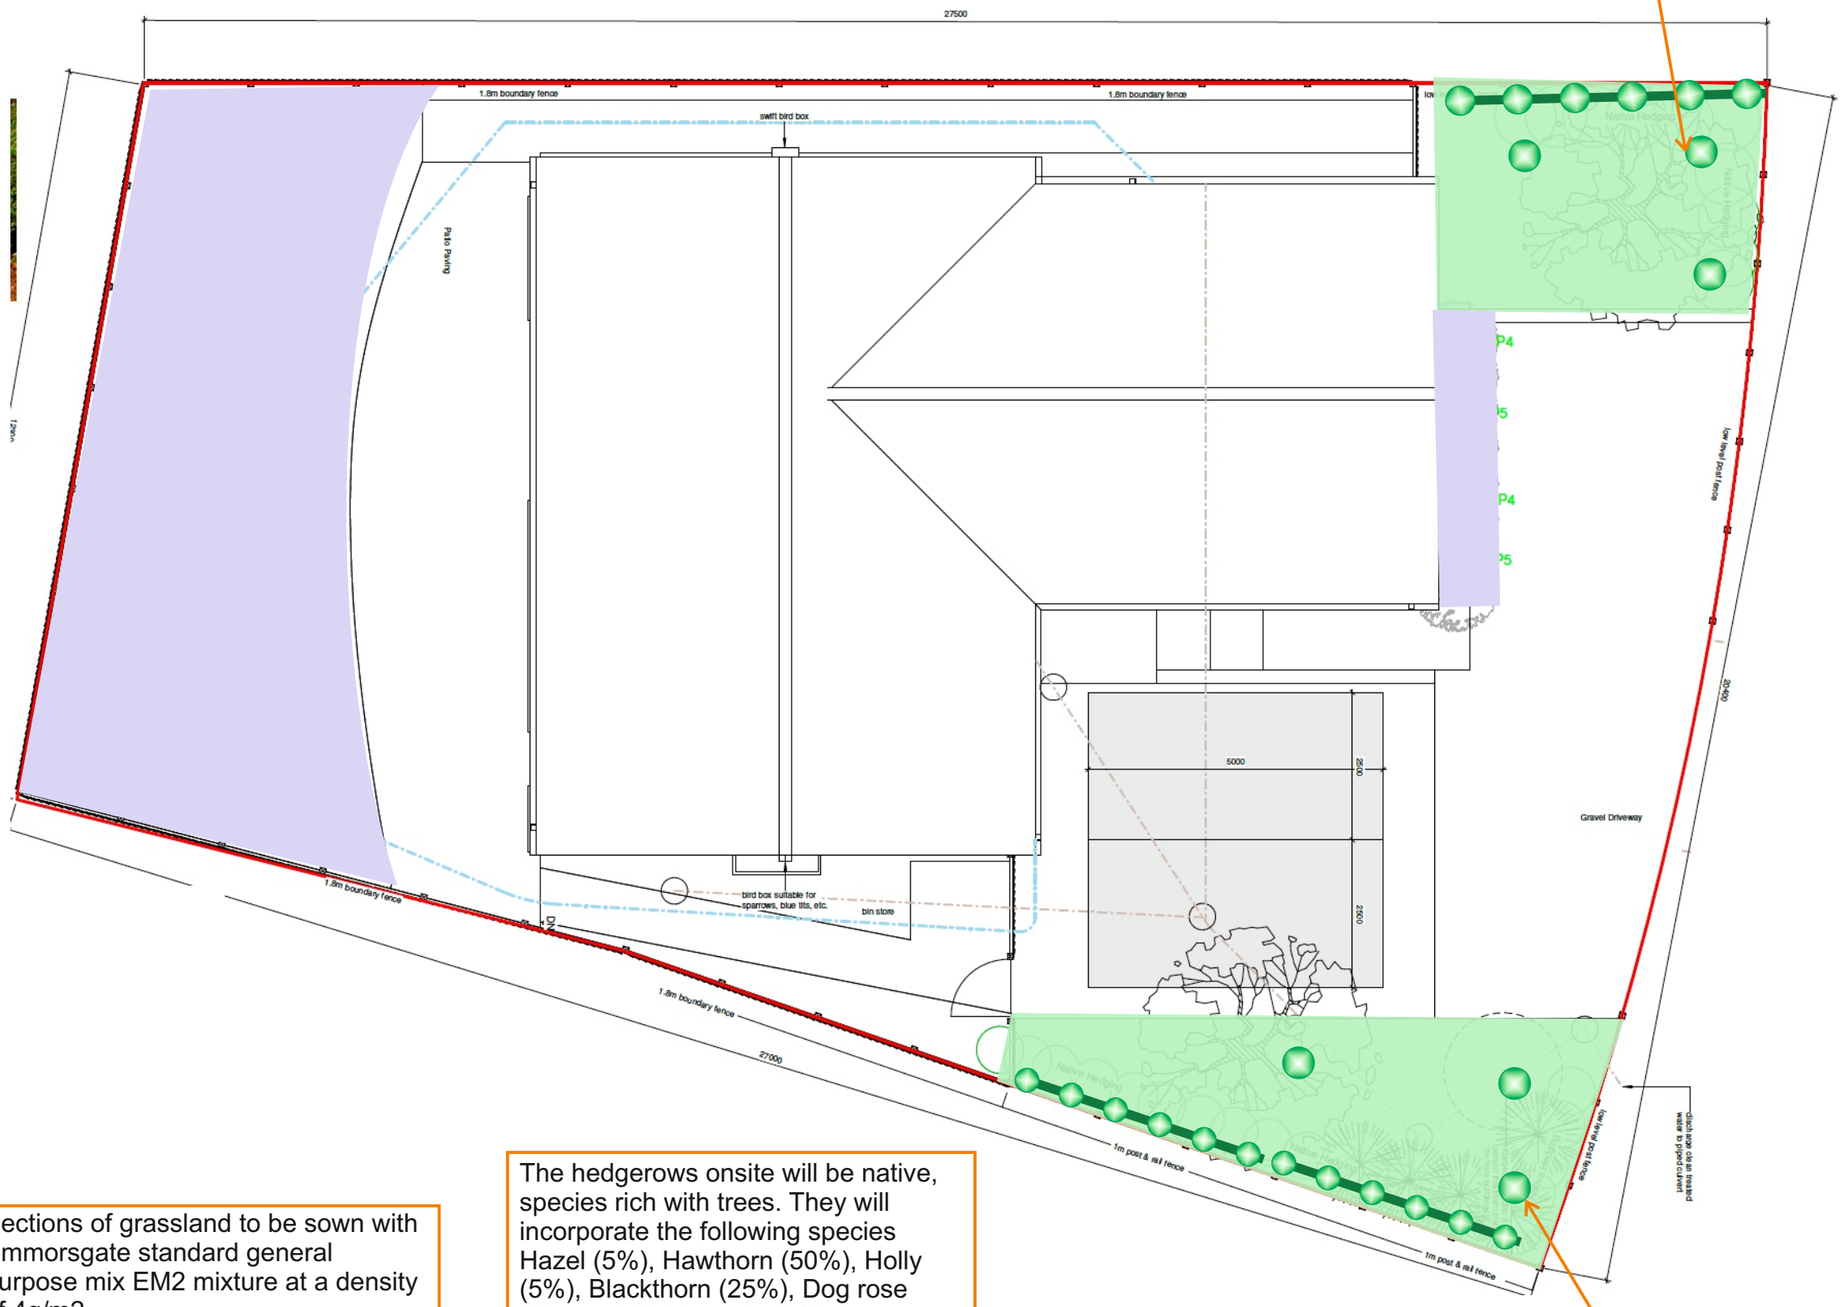

Sections of grassland to be sown with Emmorsgate standard general purpose mix EM2 mixture at a density of 4g/m2

The hedgerows onsite will be native, species rich with trees. They will incorporate the following species Hazel (5%), Hawthorn (50%), Holly (5%), Blackthorn (25%), Dog rose (5%) and Field maple (10%).

Two rowan and one hazel tree to be planted in the grassland

KEY

- Application area
- Native tree planting
- Proposed grassland
- Proposed vegetated garden
- Proposed native species rich hedgerows with trees

Note: Not to scale and sizes of areas not representative of actual size.

PHILIP PARKER ASSOCIATES
WHITE ROW COTTAGE : 7 LEZIATE DROVE : POTT ROW
NR KINGS LYNN : NORFOLK : PE32 1DB
TEL : 01553 630842
E-Mail :admin@philipparkerassocaites.co.uk

CLIENT
MR A HUBBARD

PROJECT
PROPOSED DWELLING AT LAND ADJACENT TO 2 PIPWELL STREET, MOULTON SEAS END

DRAWING TITLE
LANDSCAPE SCHEME PLAN

SCALE	DATE	DWG NO	REV
SEE SCALE BAR	APRIL 2024	P2024 - 27 LAND 1	

REV	DATE	DETAILS