
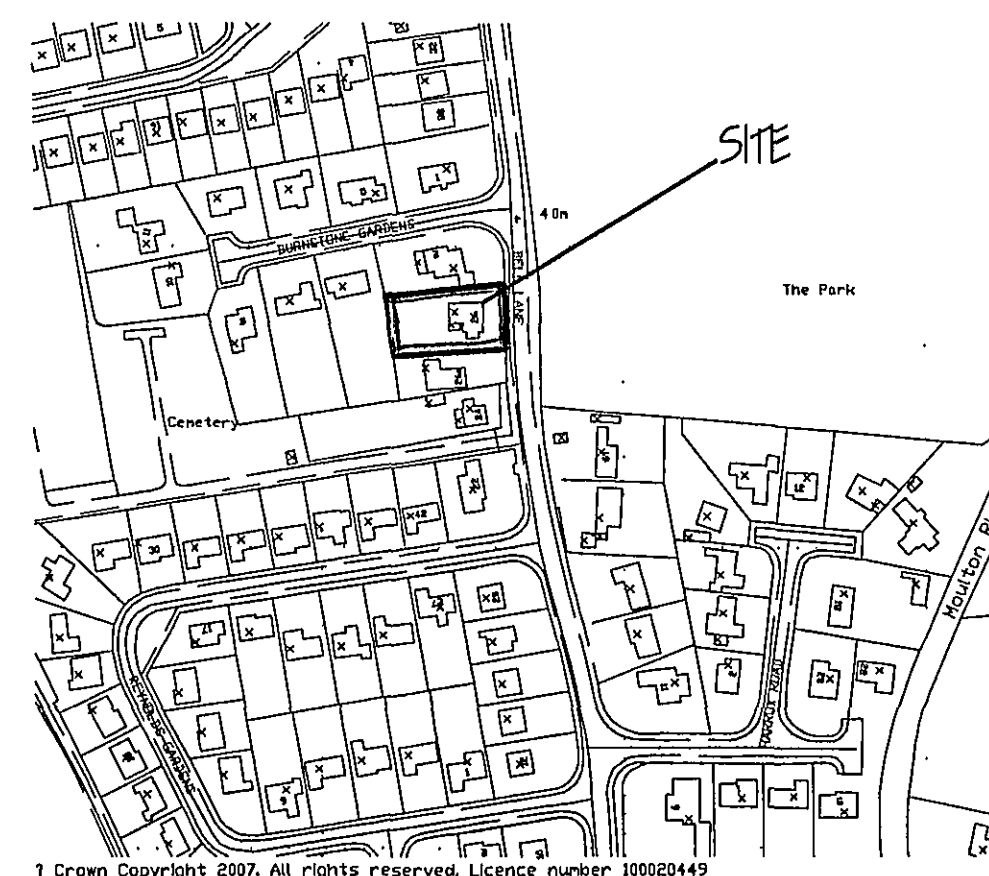


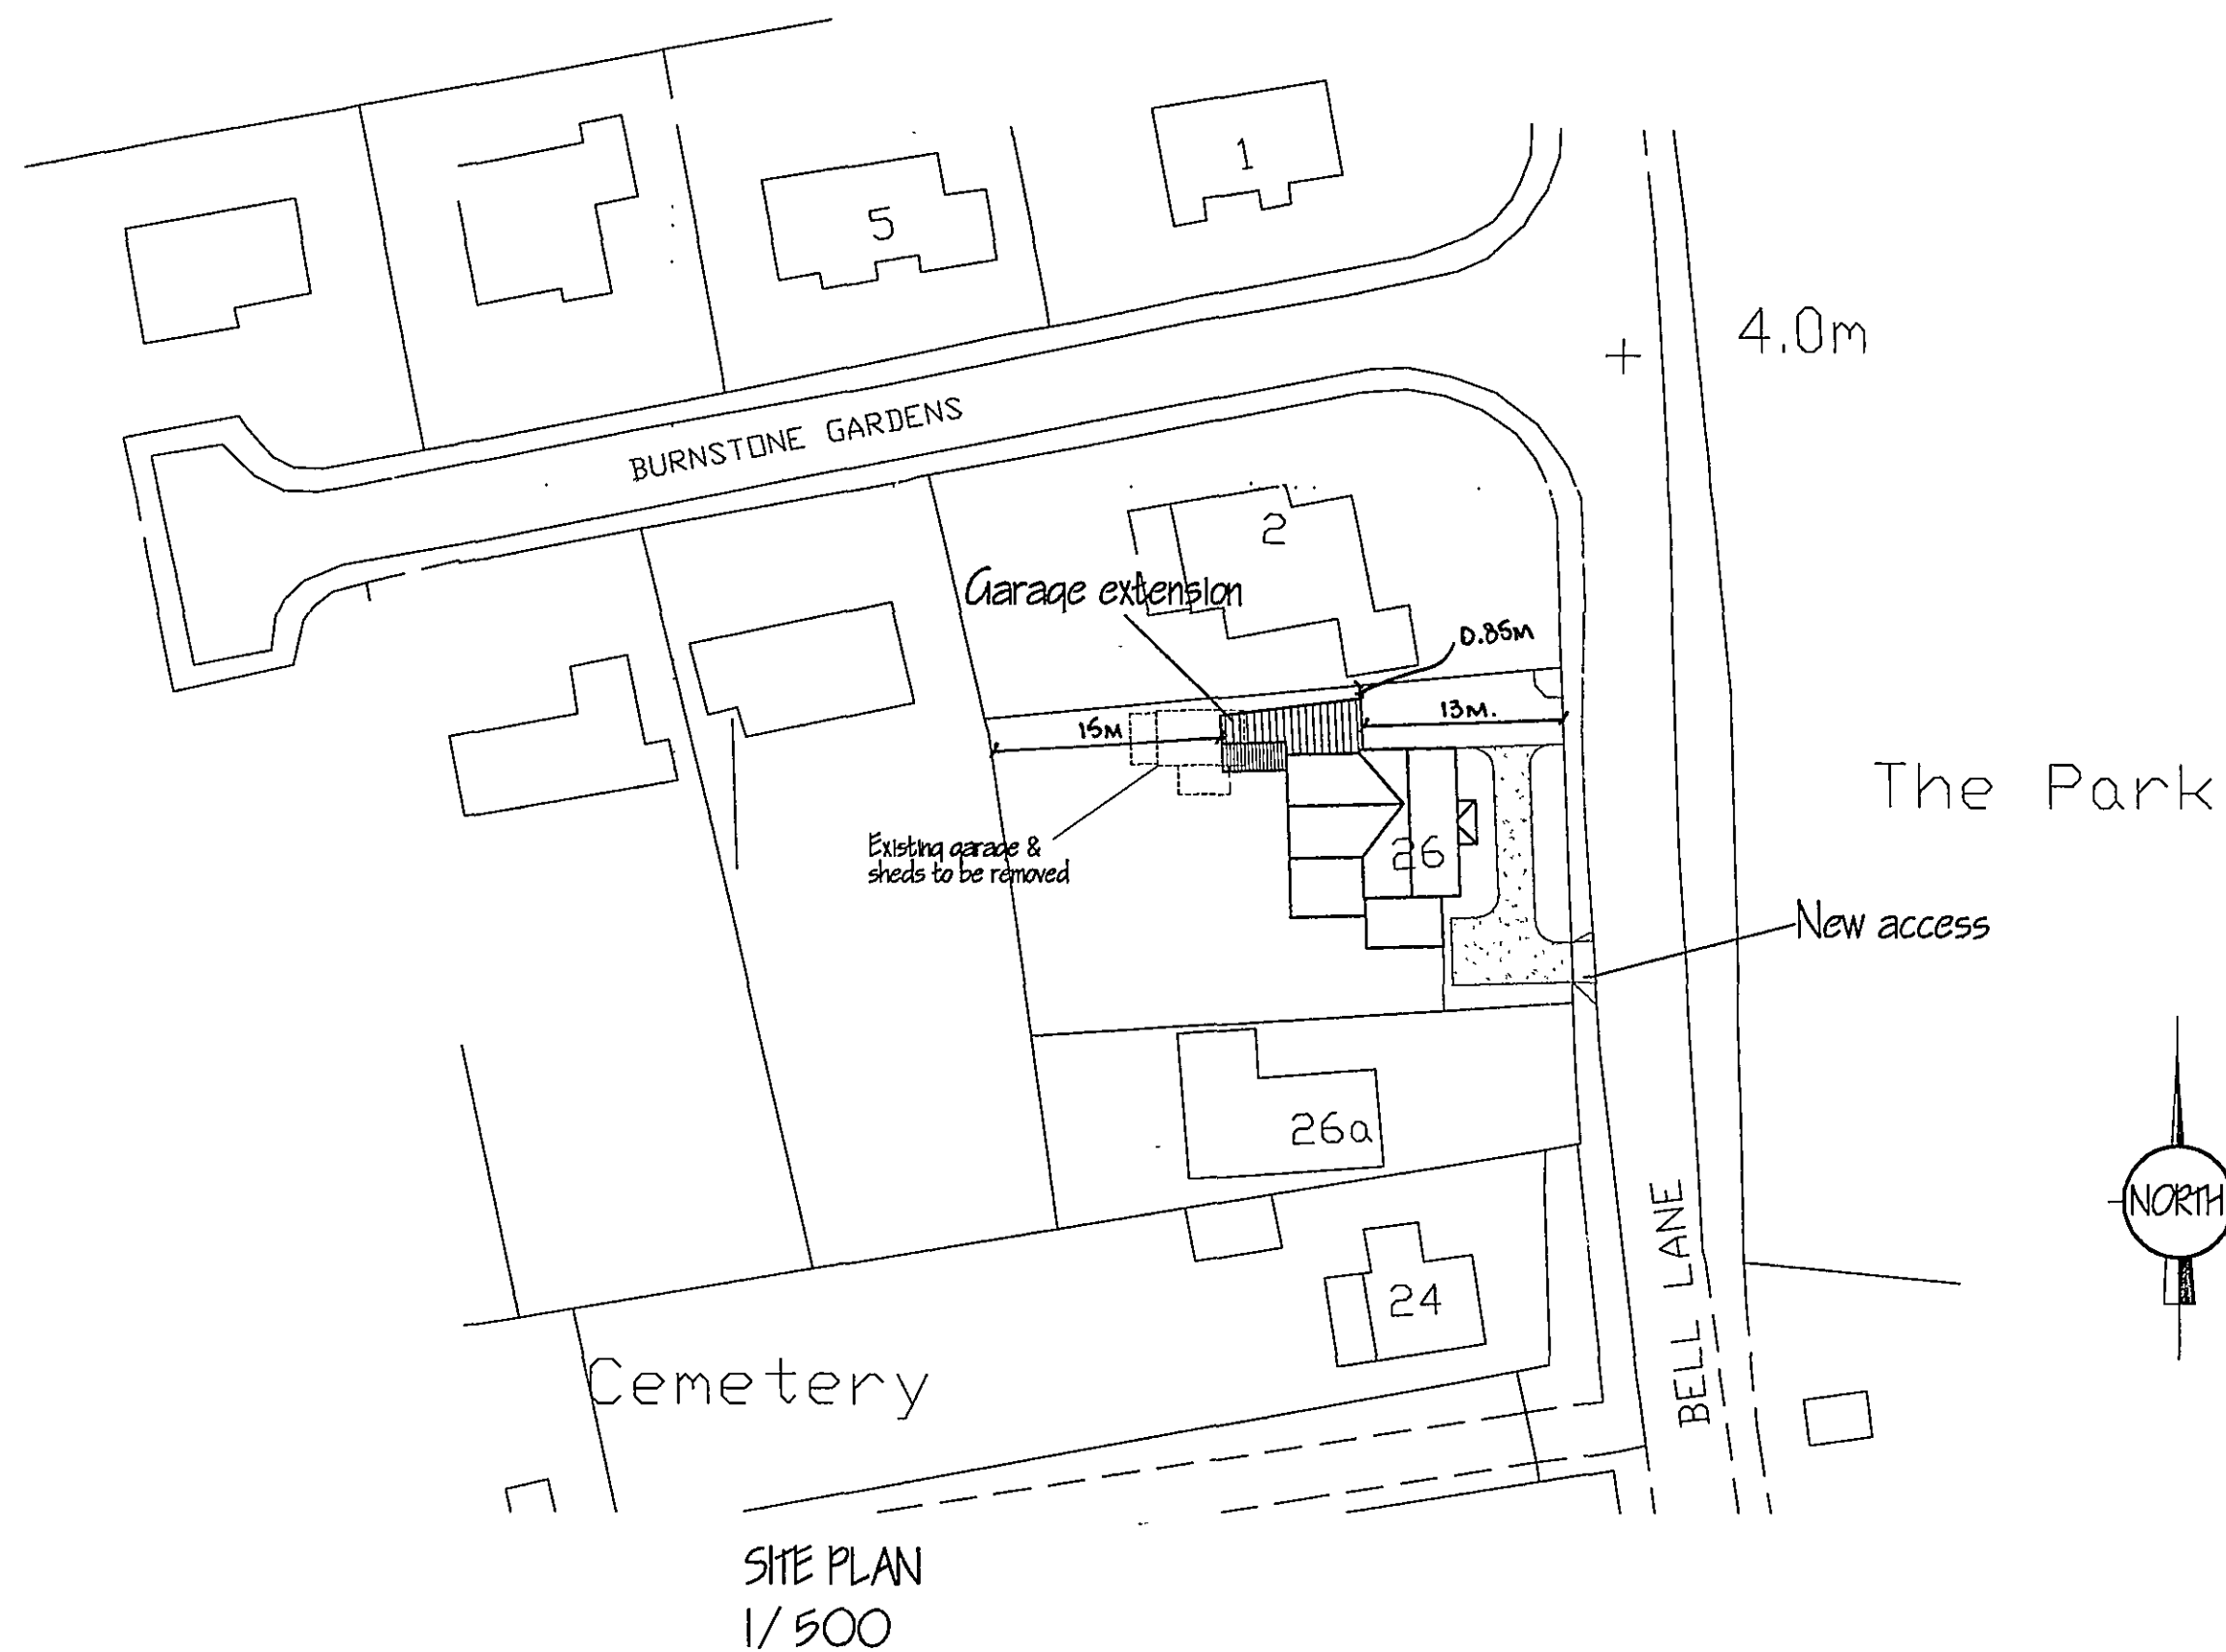

P.	CLIENTS AMENDMENTS - DRIVE.	MARCH '07
A.	CLIENTS AMENDMENTS.	FEB '07
ref.	revision	date

G. R. MERCHANT
I.ENG AMICE FIWO
**ARCHITECTURAL, STRUCTURAL
AND LAND DRAINAGE
CONSULTANTS**
Unit 4, Wrights Mews
12A Park Road, Holbeach,
Spalding, Lincs. PE12 7EE
Tel 01455 490800
Fax 01455 428744
E-Mail: G. R. Merchant @ Merchant. F.
Co. UK

Project
EXTENSION, ALTERATIONS & NEW ACCESS.
PERSISTENCE COTTAGE.
26 BELL LANE,
MOLTON.

Client
MR. & MRS. M. WRIGHT.

Drawing

SITE & LOCATION PLANS.

Job Ref.	Drawing No.
1529-07.	05B.

Date	Drawn
JAN '07.	ARM.

Scales	AS INDICATED.
--------	---------------

[illegible]