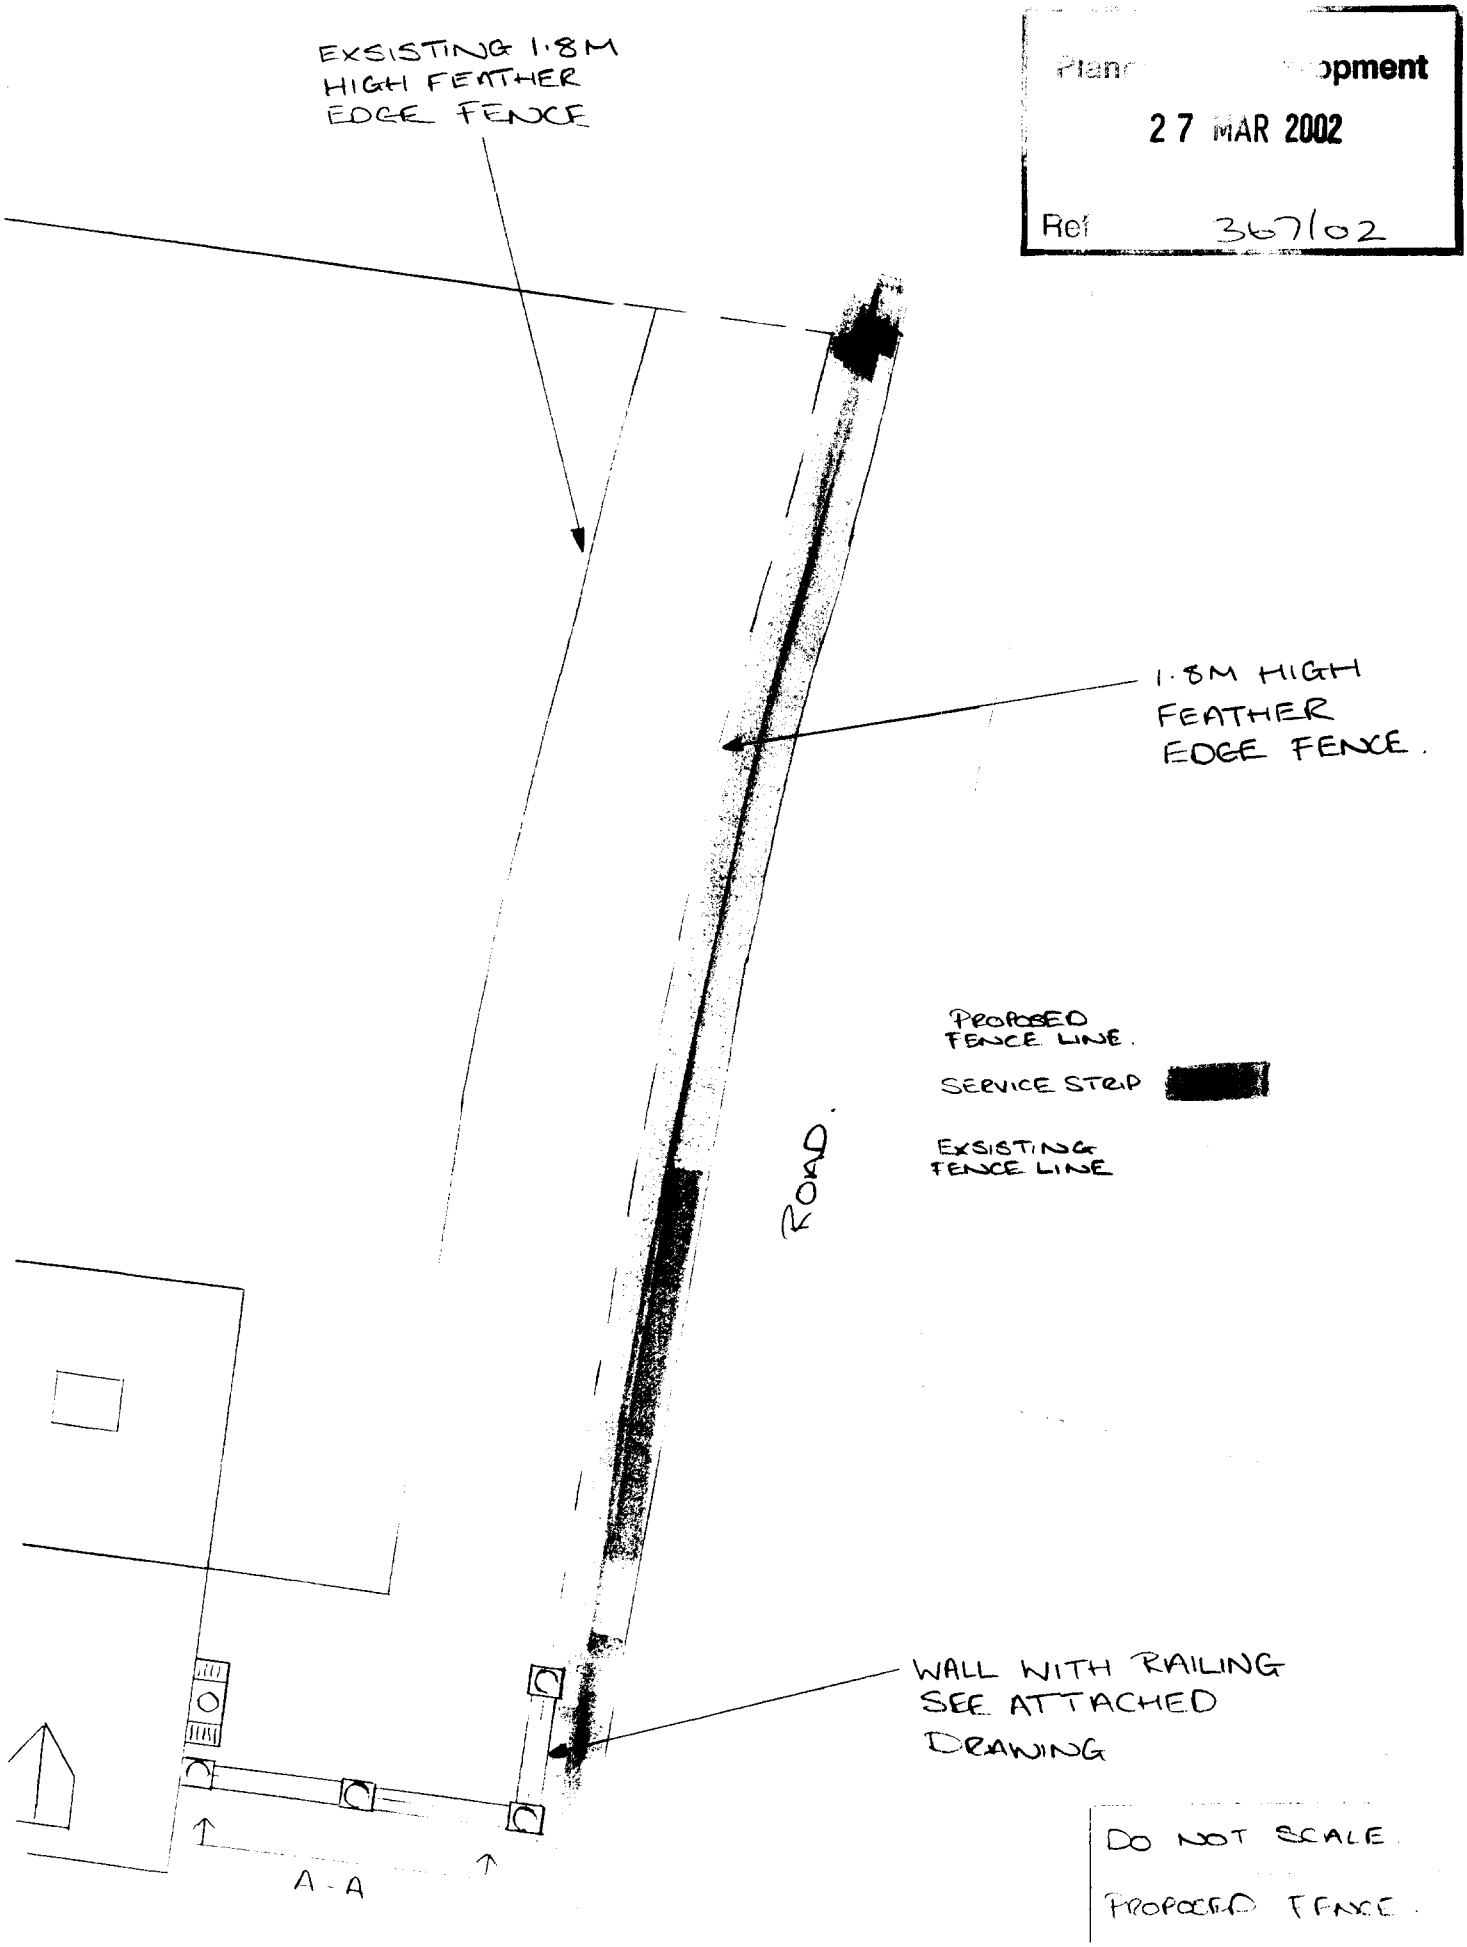

Plann opment

27 MAR 2002

Ref 367/02

DO NOT SCALE

PROPOSED FENCE

Plannin pment
27 MA 2002
367/02

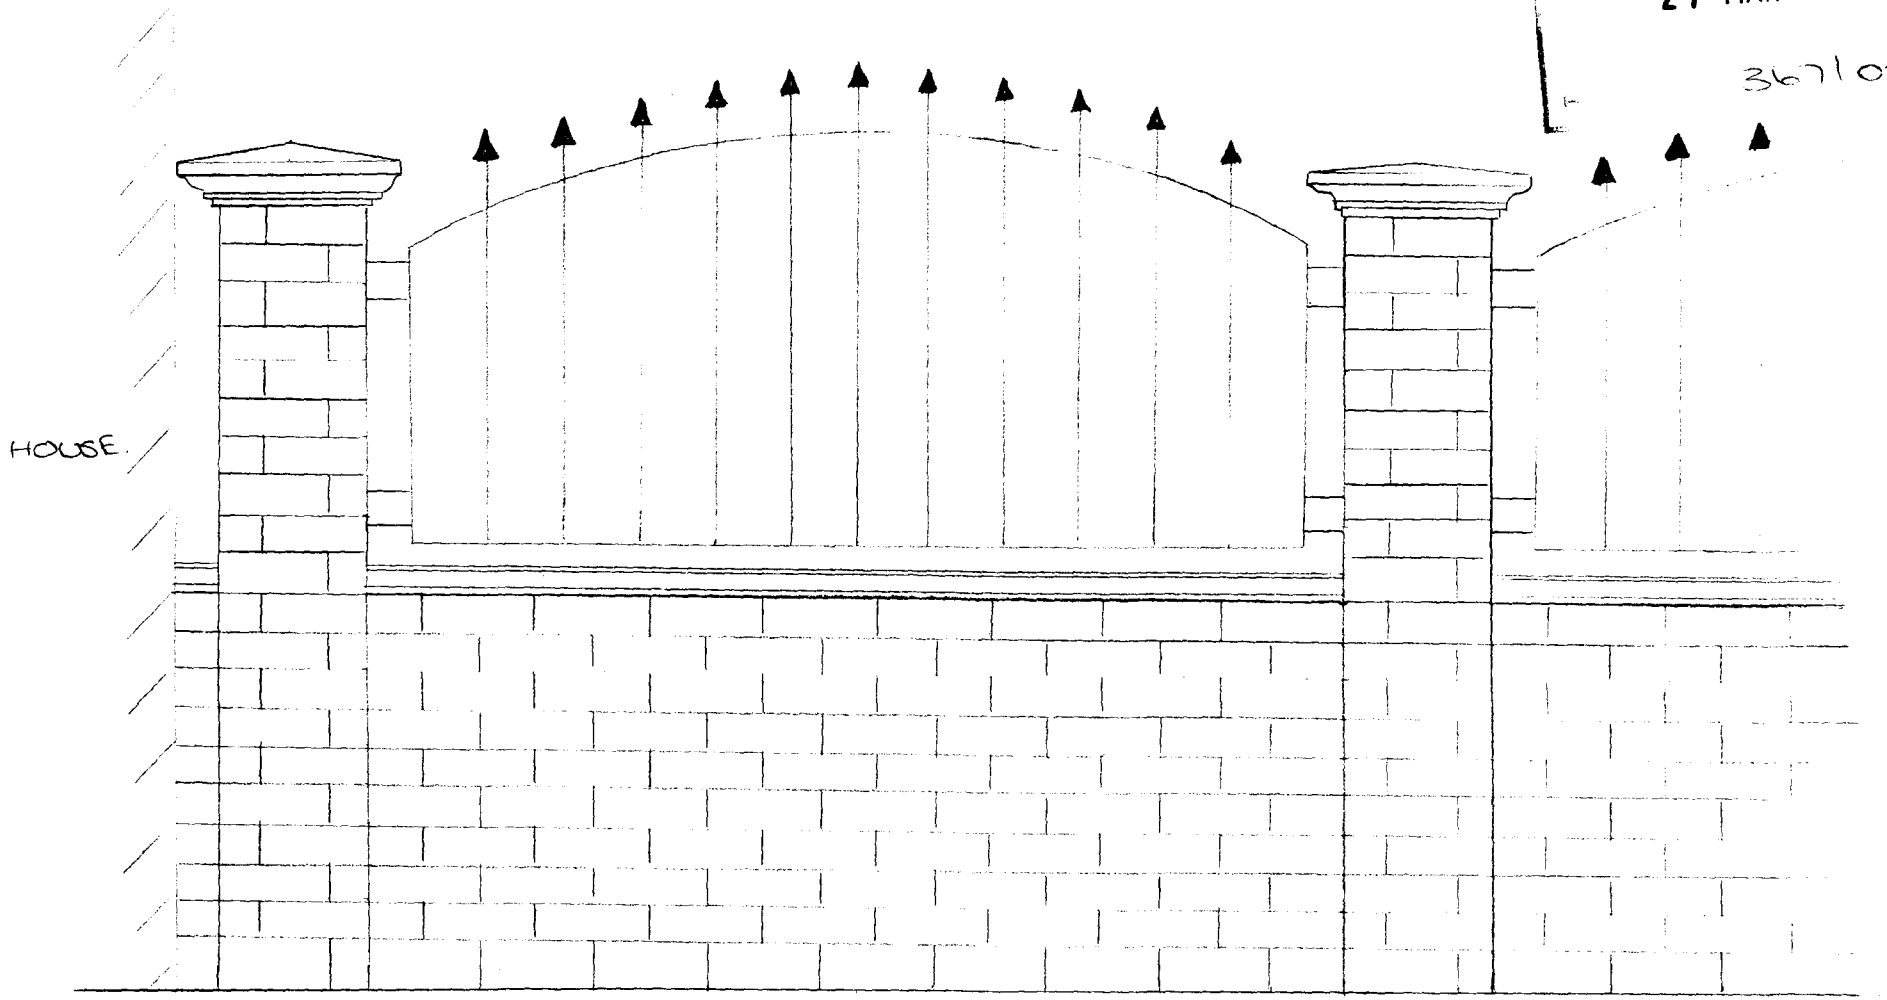

SECTION A-A

WALL PILLARS 1·8M. HIGH.

RAILING 2·0M @ HIGHEST POINT.

NOT TO SCALE.

PLAN ON THE WALL

Plann ent
27 MAR 2002
Ref 0367/02

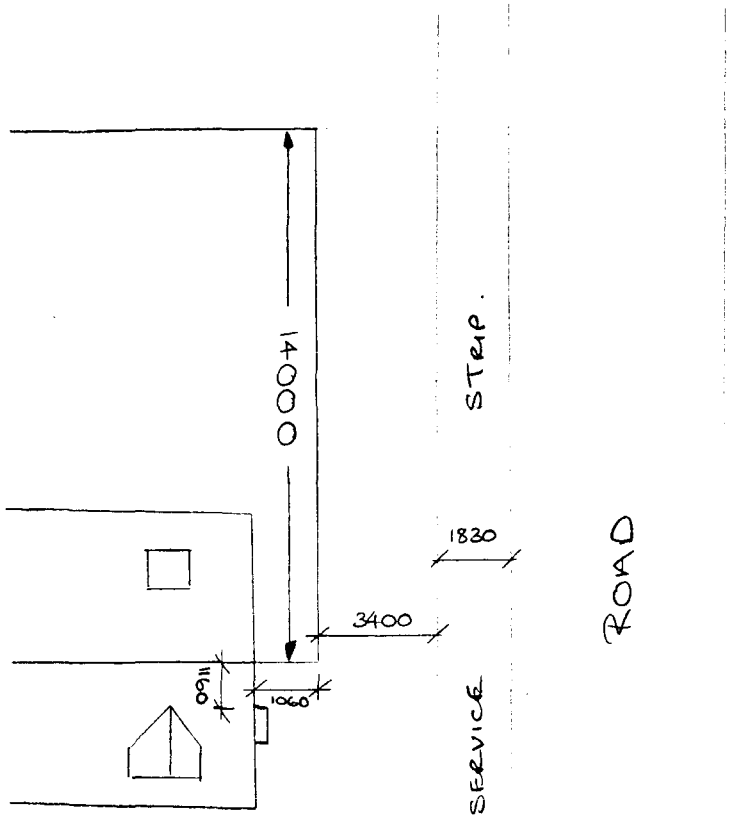

EXSISTING DIMENSIONS.

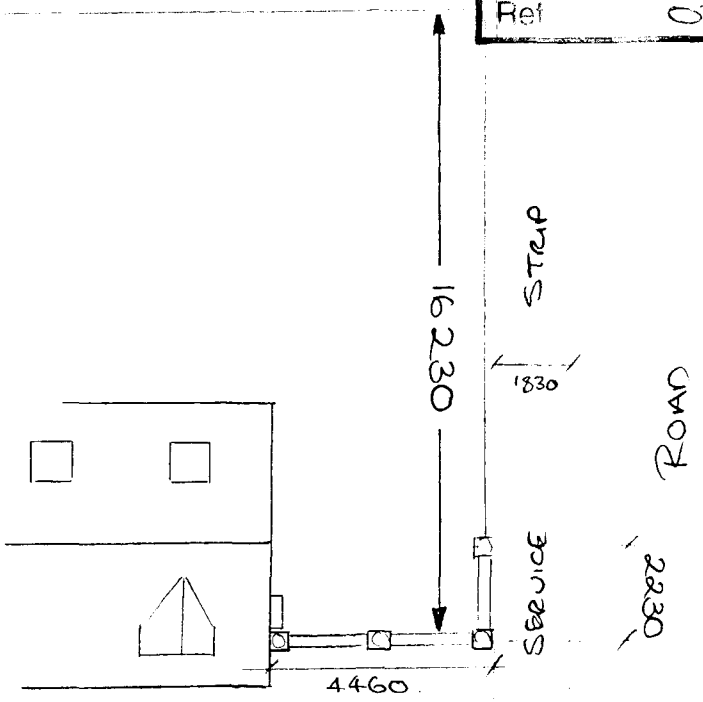

NEW DIMENSONS

DO NOT SCALE

DIMENSIONS

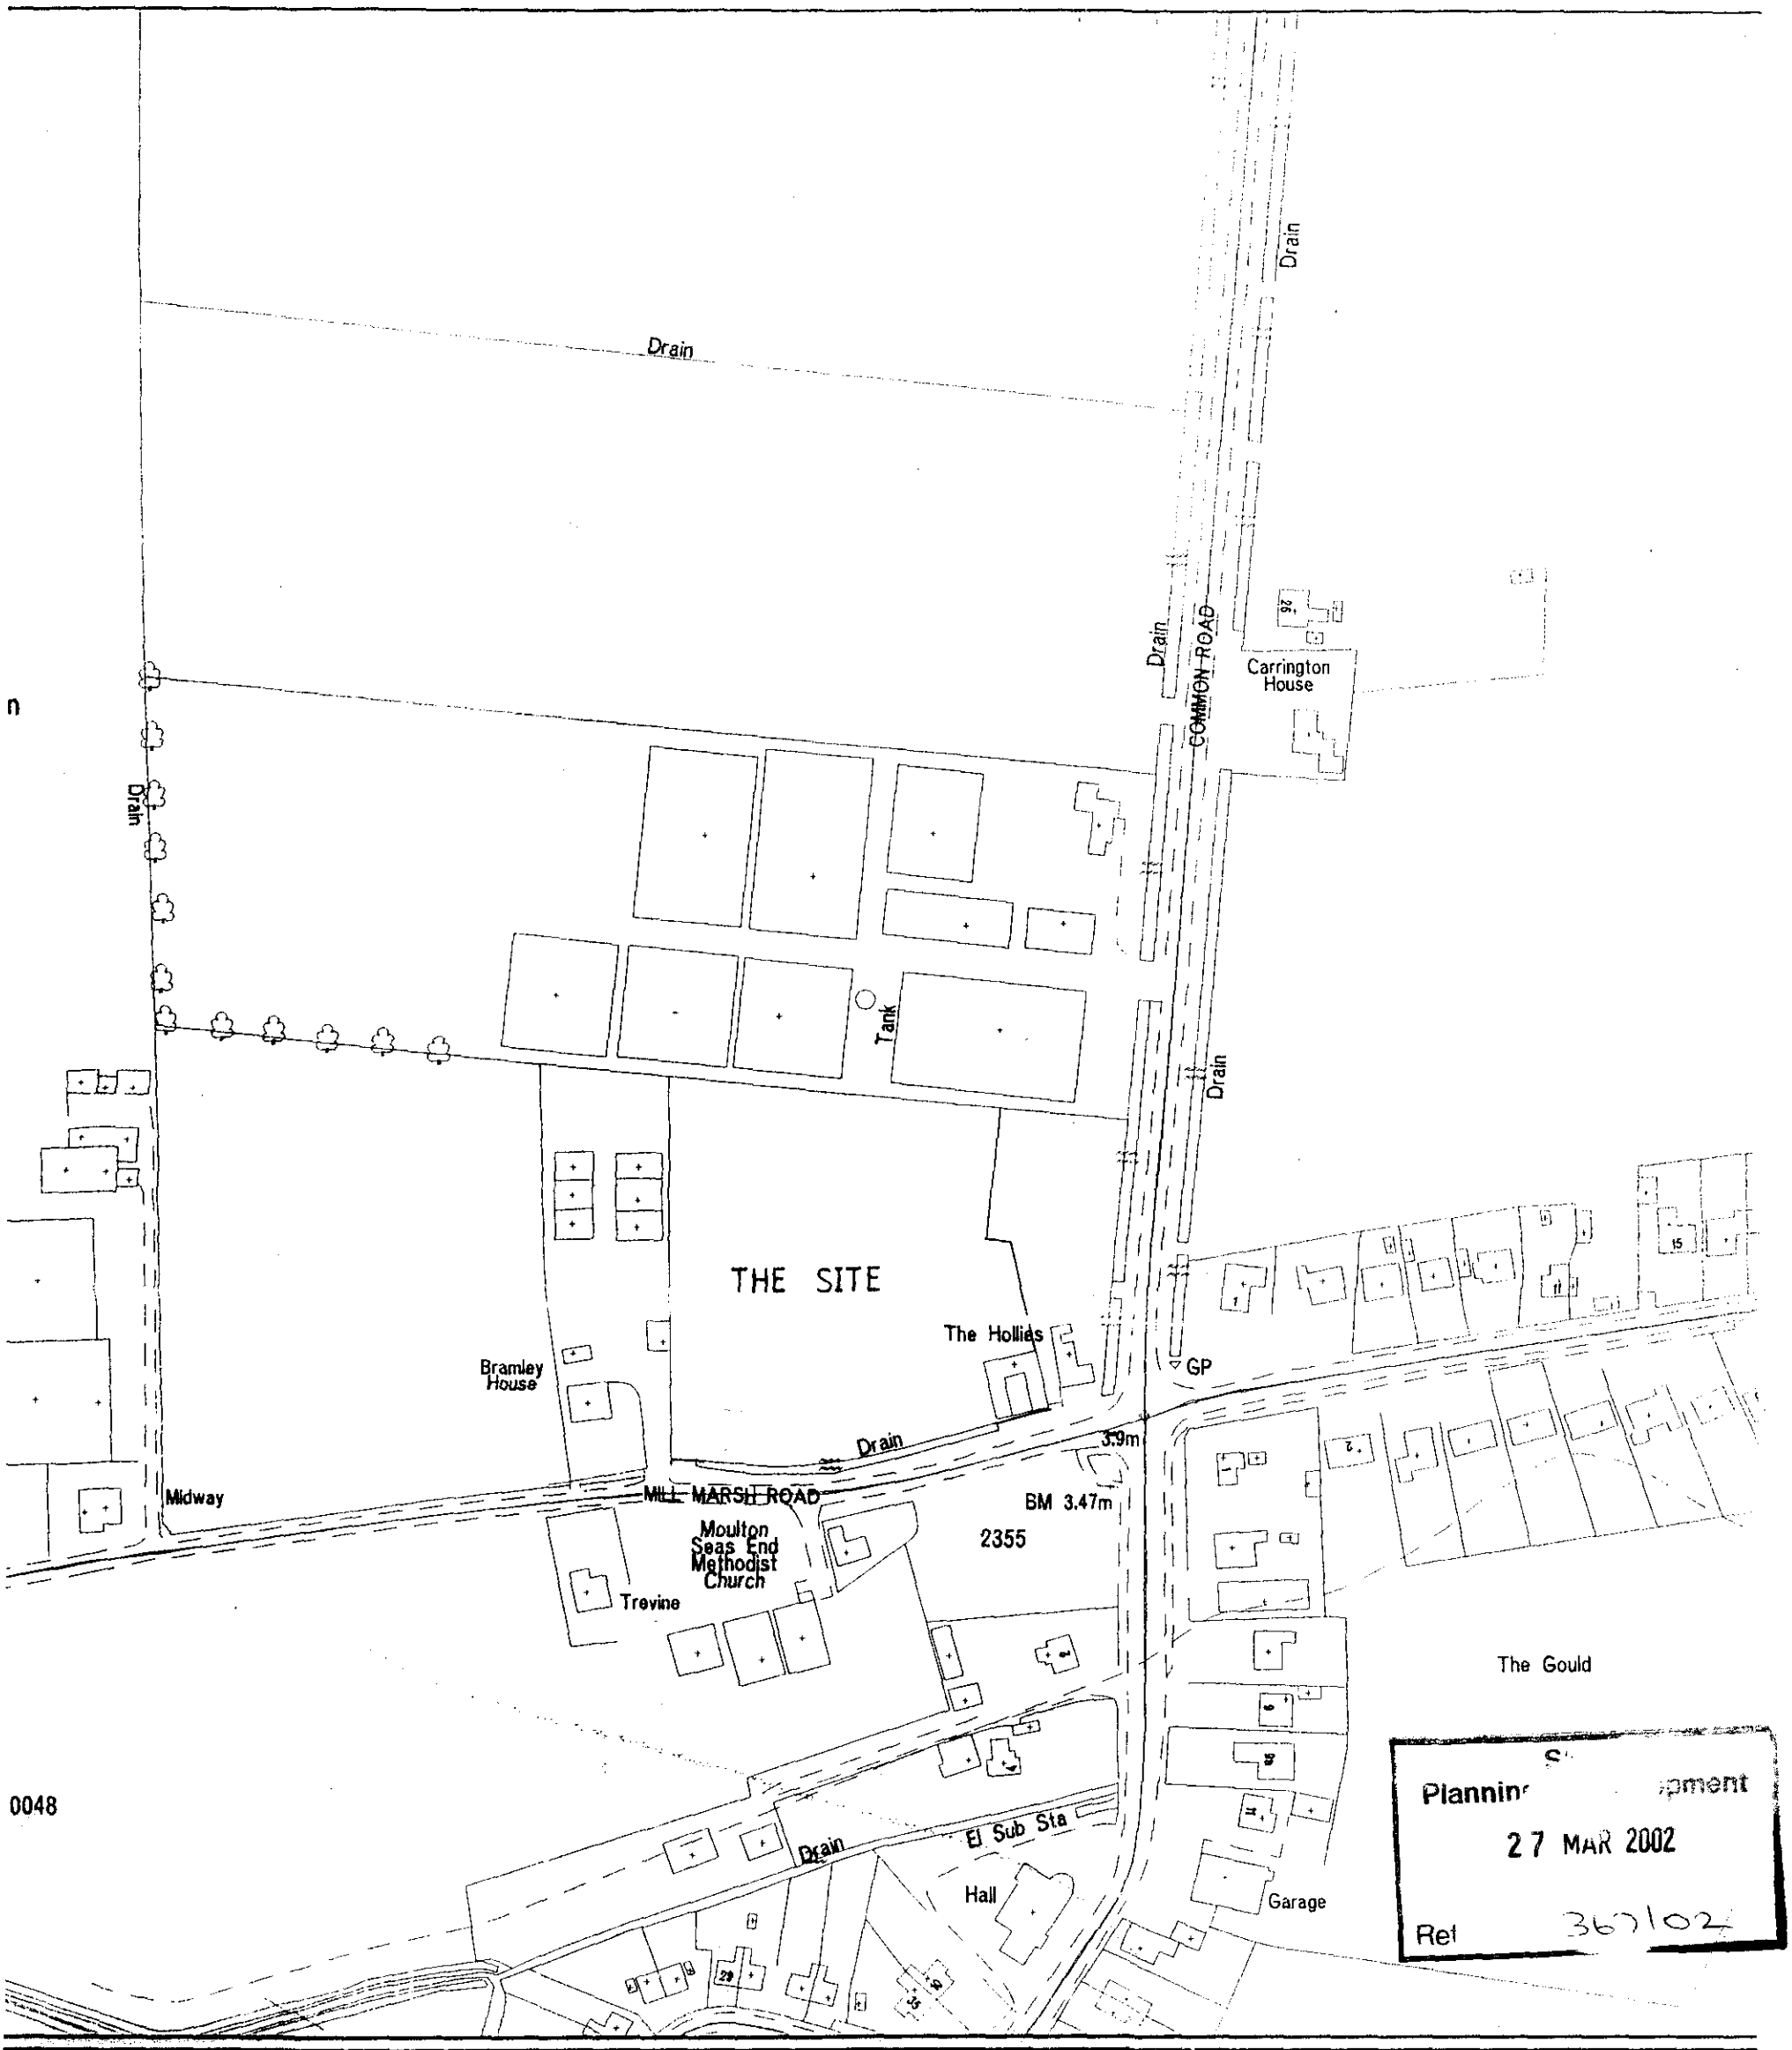

Planning Department
27 MAR 2002
Ref 367102

SOUTH HOLLAND DISTRICT COUNCIL

Council Offices
Priory Road
Spalding
Lincolnshire
PE11 2XE

Tel 01775 761161

This copy has been produced specifically for Planning and Building Control purposes only.
No further copies may be made

N

Reproduced from the Ordnance Survey mapping with the permission of the Controller of Her Majesty's Stationery Office.
(c) Crown Copyright, Unauthorised reproduction infringes Crown copyright and may lead to prosecution or civil proceedings

OS Licence No LA079413

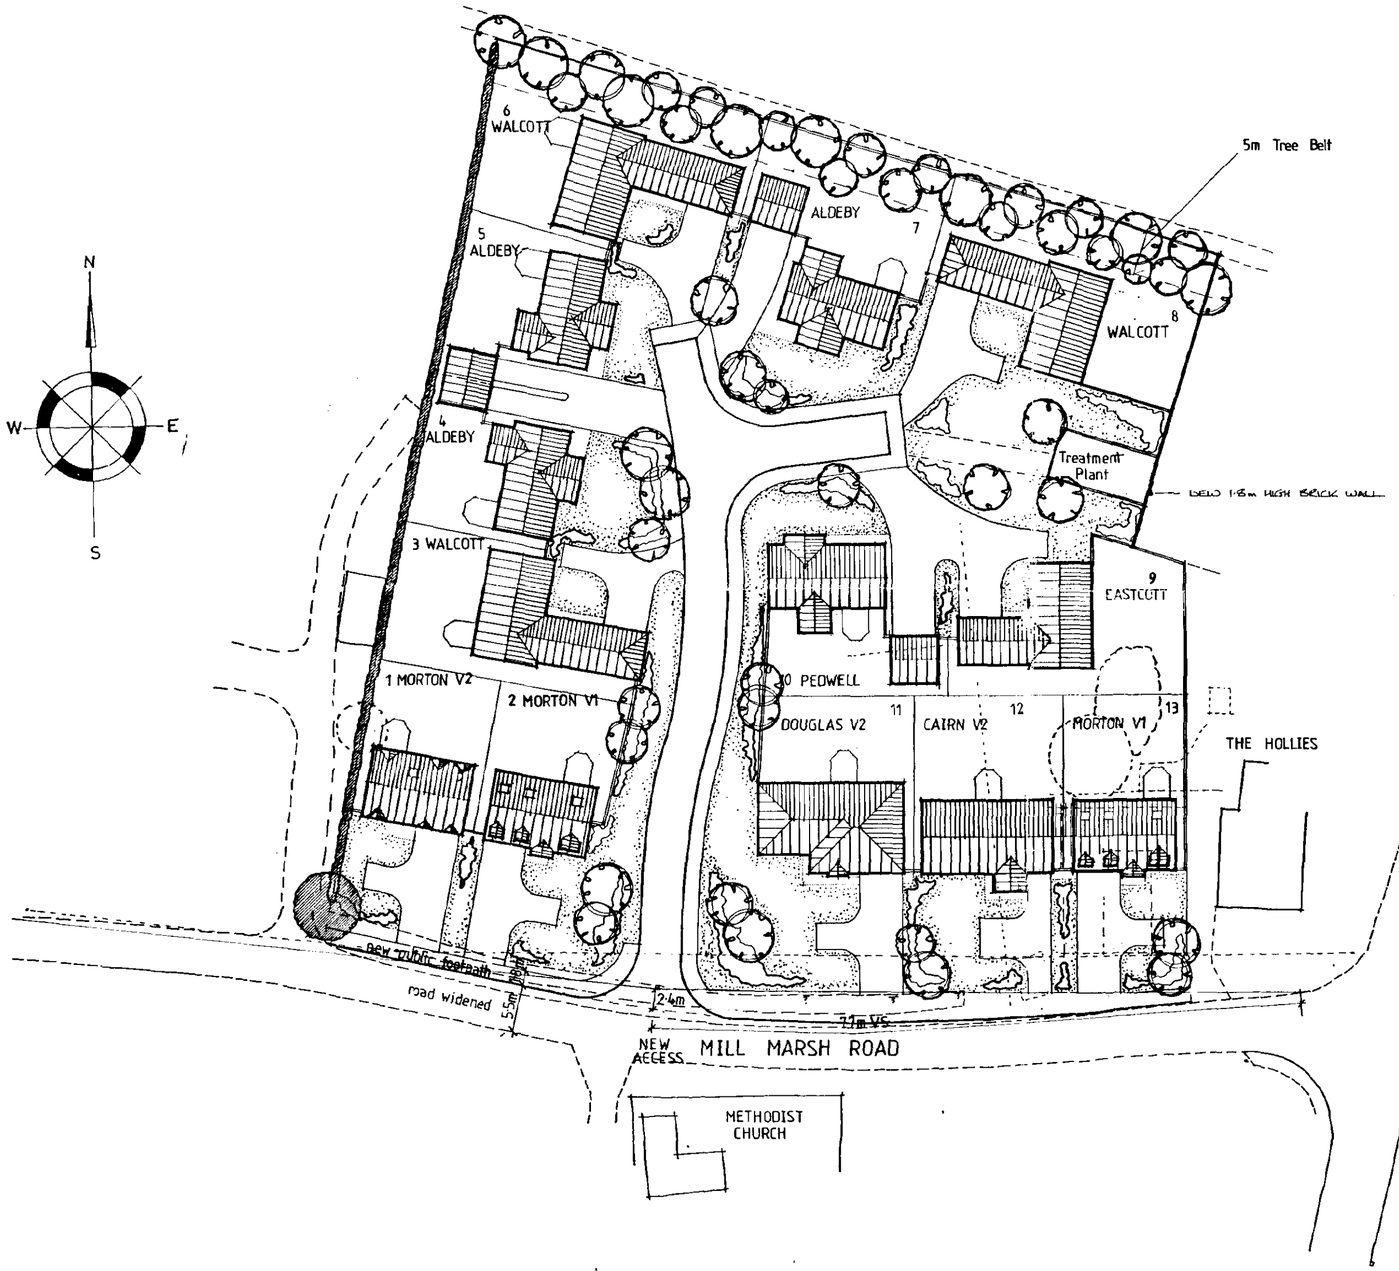

LEGEND

1.2 m High post & wire fence

1.2 m High post & rail fence

1.8 m High feather edge boarded fence

Denotes existing trees

Denotes existing hedge

Denotes indicative trees & hedges

Denotes existing trees & hedge to be removed

SEE SEPARATE DRAWINGS FOR LANDSCAPE DETAILS

The conservatory is for Planning Purposes only, and will not be constructed and included in the sale unless requested as an extra by the Purchaser. The design is therefore indicative and may be subject to alteration to suit individual requirements.

Date:	Description:		
29.7.99	PLOT 1 CHANGED TO MORTON V2	F	EB
16/5/99	BRICK WALL EXTENDED TO REAR PLOT 8	E	EB
13/5/99	TREES REMOVED/WALL ADDED TO TREATMENT PLANT	D	ML
18/3/99	PERIMETER POS TREATMENT FIRST ISSUED	C	ML
15/2/99	PLOT 9 REMOVED FOR PLANNING	B	ML
19/11/98	ROADS ON TURNING HEADS TO 7.5m	A	ML

REVISIONS

ALLISON HOMES
Swallow House, Banbury Close, West Elloe Avenue
Spalding, Lincs. PE11 2BS
Telephone (01775) 724701 Fax (01775) 762153
ALLISON HOMES is a trading name of SWALLOW HOMES LTD

DETERMINED PLAN

Planning Development
27 MAR 2002
Ref 367/02

Project:
RESIDENTIAL DEVELOPMENT OFF
MILL MARSH ROAD
MOULTON SEAS END

Drawing Title:
PROPOSED SITE LAYOUT

Date:	Scales:
14:8:98	1:500
Reference No:	Drawn:
Drawing No: 001	Revision: ABCDEF

Do not scale directly from this drawing. All discrepancies to be brought to the attention of the above office.

PRINT D.O.S. 941231/A