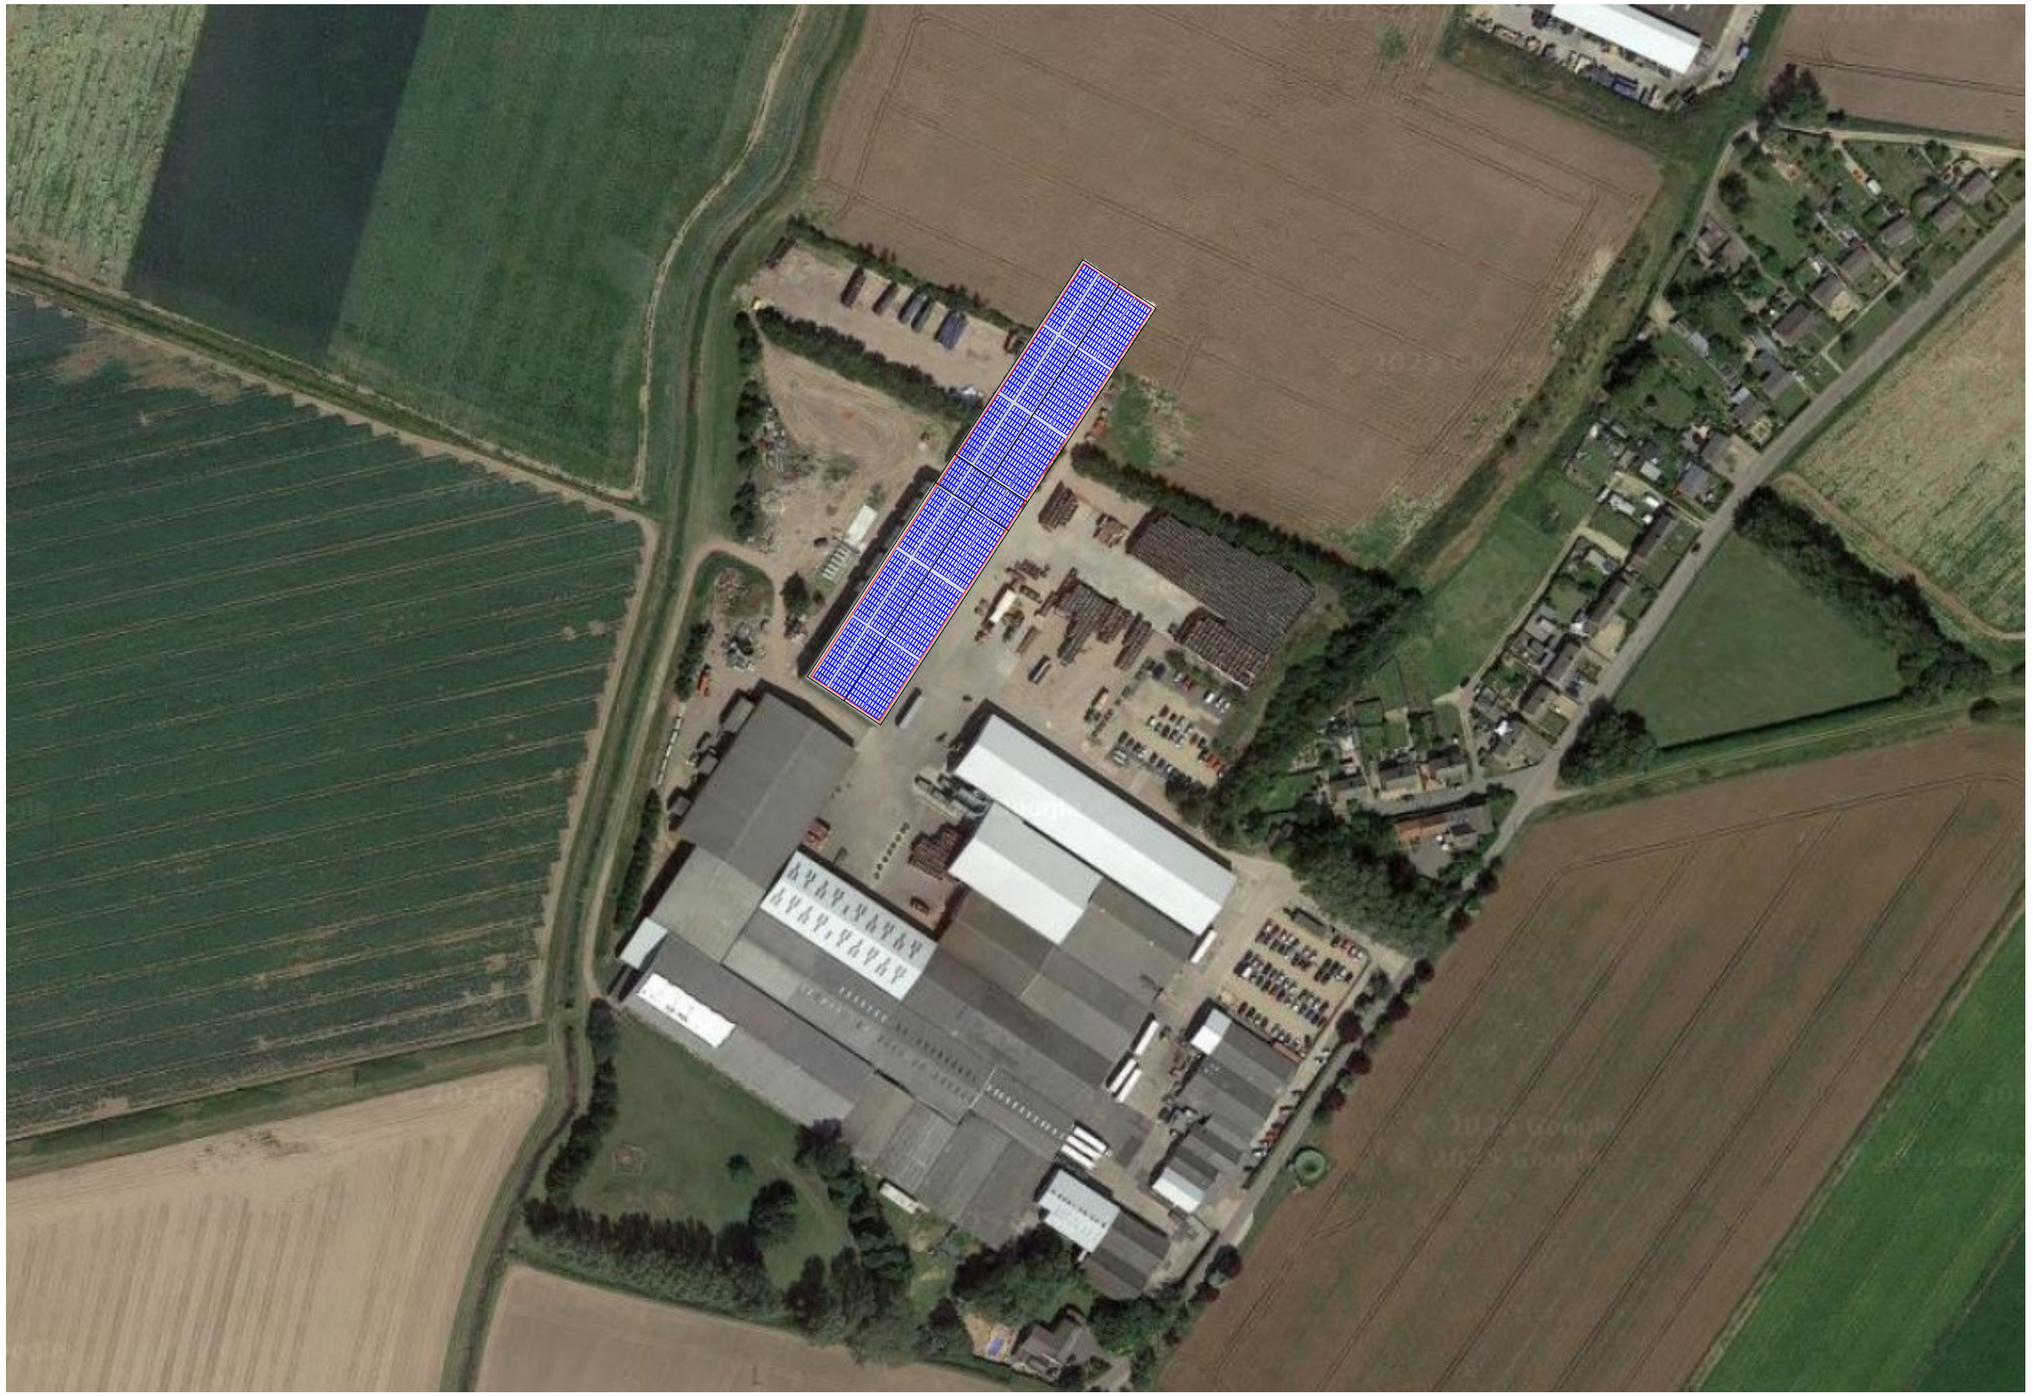


					Date	Name	
				Design	11/04/25	OH	Proposed Overall Schematic Solar PV
				Check	11/04/25	OH	
				App.	11/04/25	OH	
							Moulton Bulb Co Ltd Long Lane, Moulton, Spalding, PE12 6PP Proposed Solar PV Block Plan
0	First issue	11/04/25	OH				
Rev	Change	Date	In.				

NerG
Heat & Power Solutions