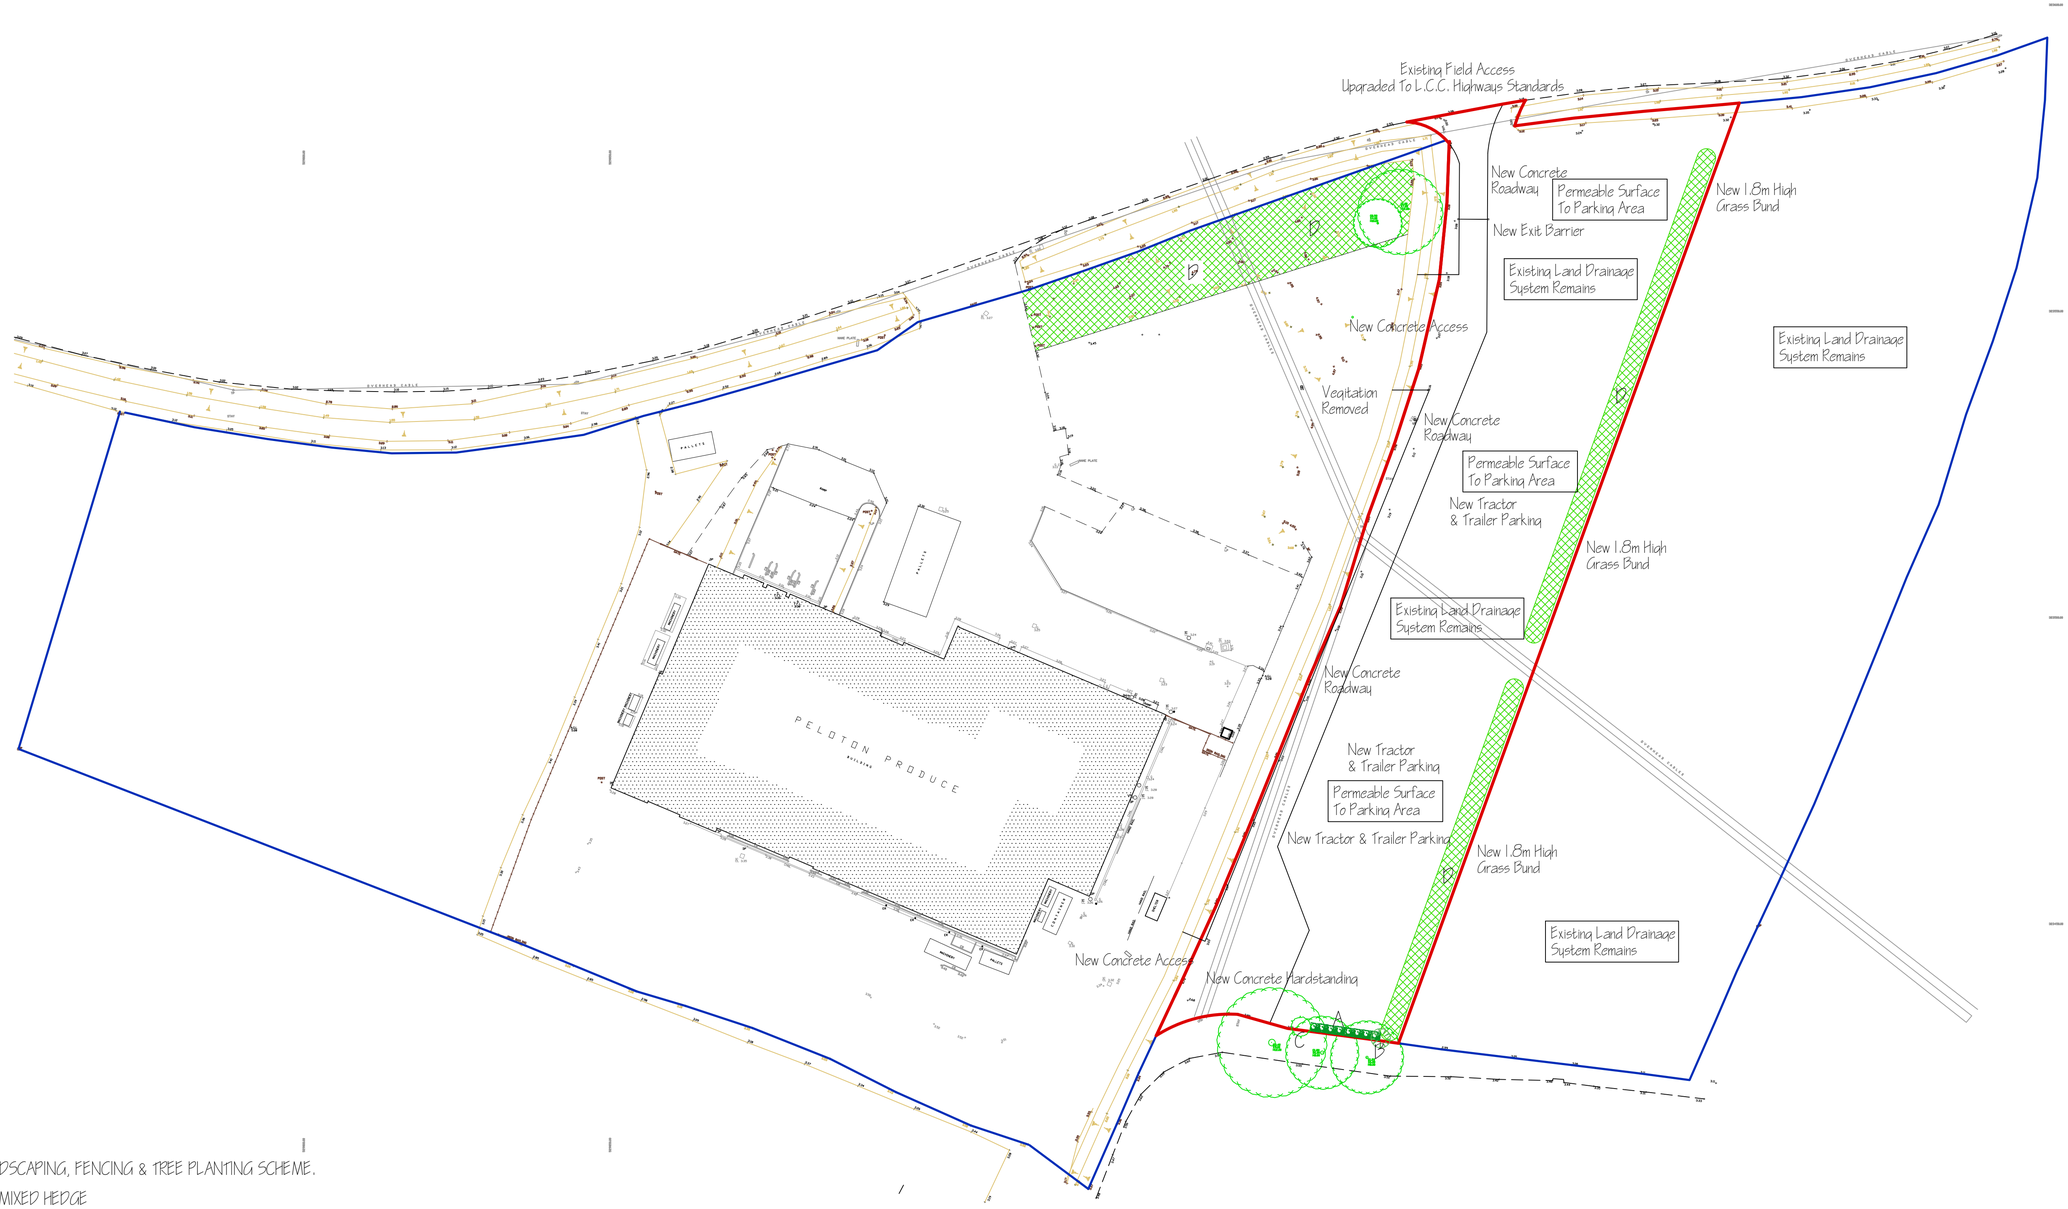

Existing Field Access
Upgraded To L.C.C. Highways Standards
New Concrete
Roadway
Permeable Surface
To Parking Area
New Exit Barrier
New 1.8m High
Grass Bund
Existing Land Drainage
System Remains
New Concrete Access
Vegitation
Removed
New Concrete
Roadway
Permeable Surface
To Parking Area
New Tractor
& Trailer Parking
Existing Land Drainage
System Remains
New 1.8m High
Grass Bund
New Concrete
Roadway
New Tractor
& Trailer Parking
Permeable Surface
To Parking Area
New Tractor & Trailer Parking
New 1.8m High
Grass Bund
Existing Land Drainage
System Remains
New Concrete Access
New Concrete Hardstanding
PELOTON PRODUCE
PALLETS
PALLETS
SHED
SHED
SHED