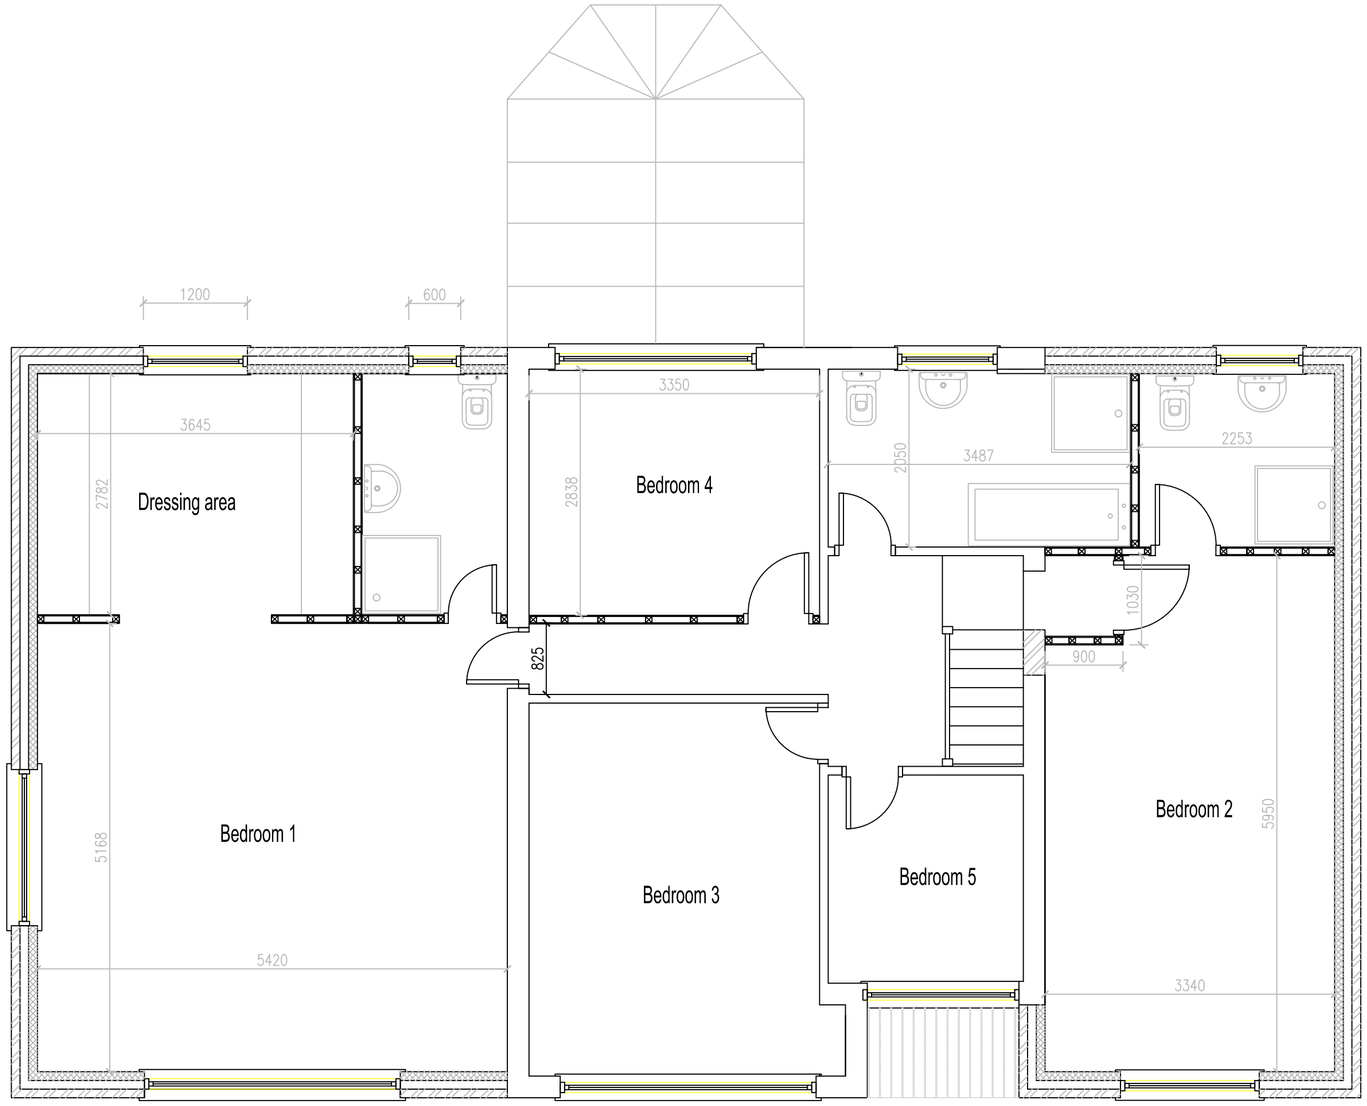



PROPOSED FIRST FLOOR
1:50

Scale Bar
0m 1 2 3 4 5 6 1:100
0m 1 2 3 1:50

M.A.P.design
Architectural Services
Email: tonymap1@yahoo.co.uk
Tel: 07711537799

**Project: Two storey side extensions**
**Address: Rosewell, Hallgate, Moulton PE12 6QG**

| | |
|---|---|
| **Drawn: TP** | **Scale: 1:100 1:50** |
| **Revision:** | **Proposed Layouts 003** Paper size A2 |