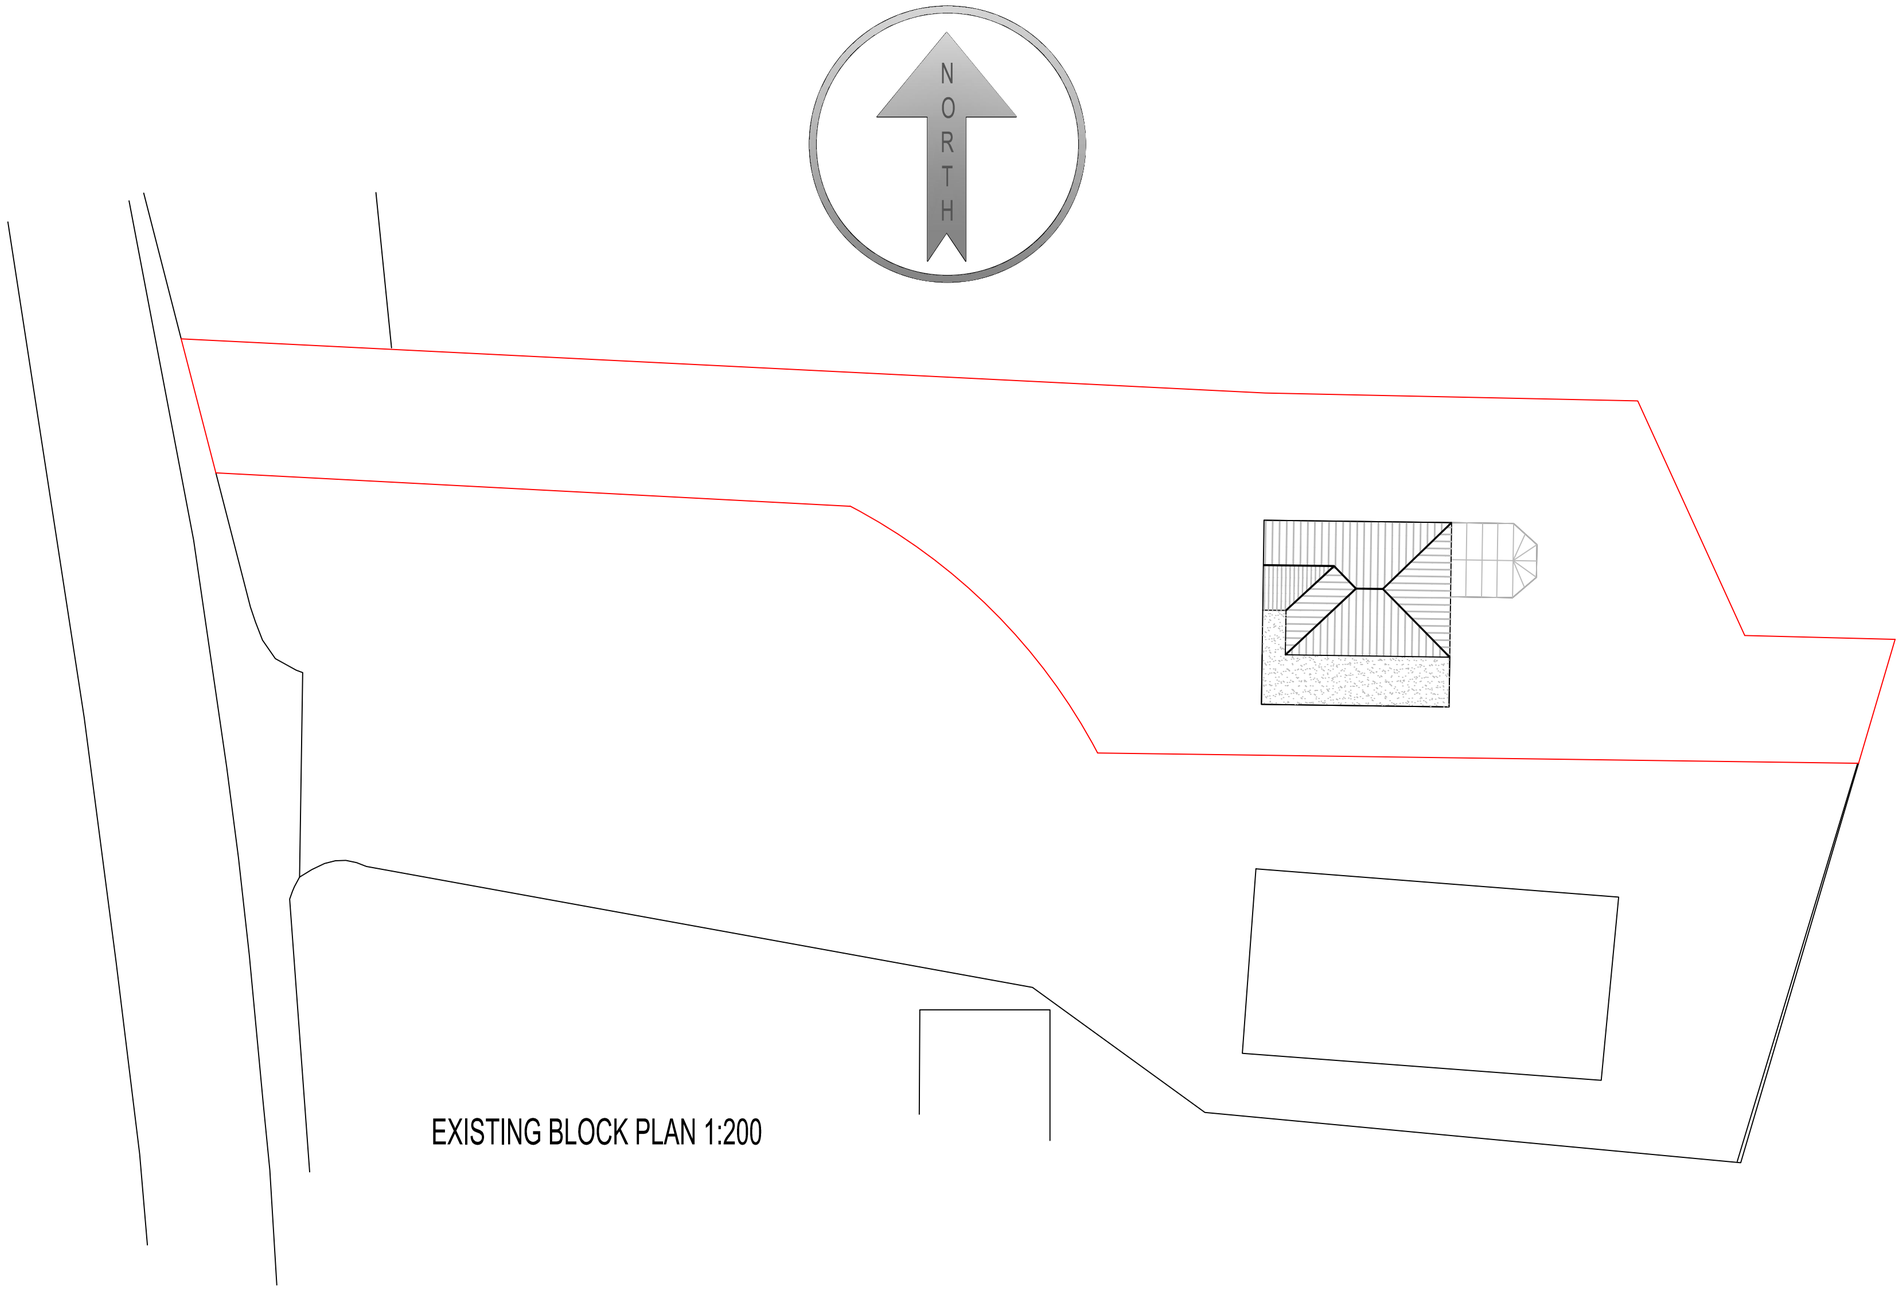


EXISTING BLOCK PLAN 1:200

0m 2 4 6 8 10 12 1:200

Scale Bar

M.A.P.design
Architectural Services
Email: tonymap1@yahoo.co.uk
Tel: 07711537799

Project: Two storey side extensions

Address: Rosewell, Hallgate, Moulton PE12 6QG

Drawn: TP	**Scale: 1:200** Paper size A2
Revision:	**Existing block plan 005**