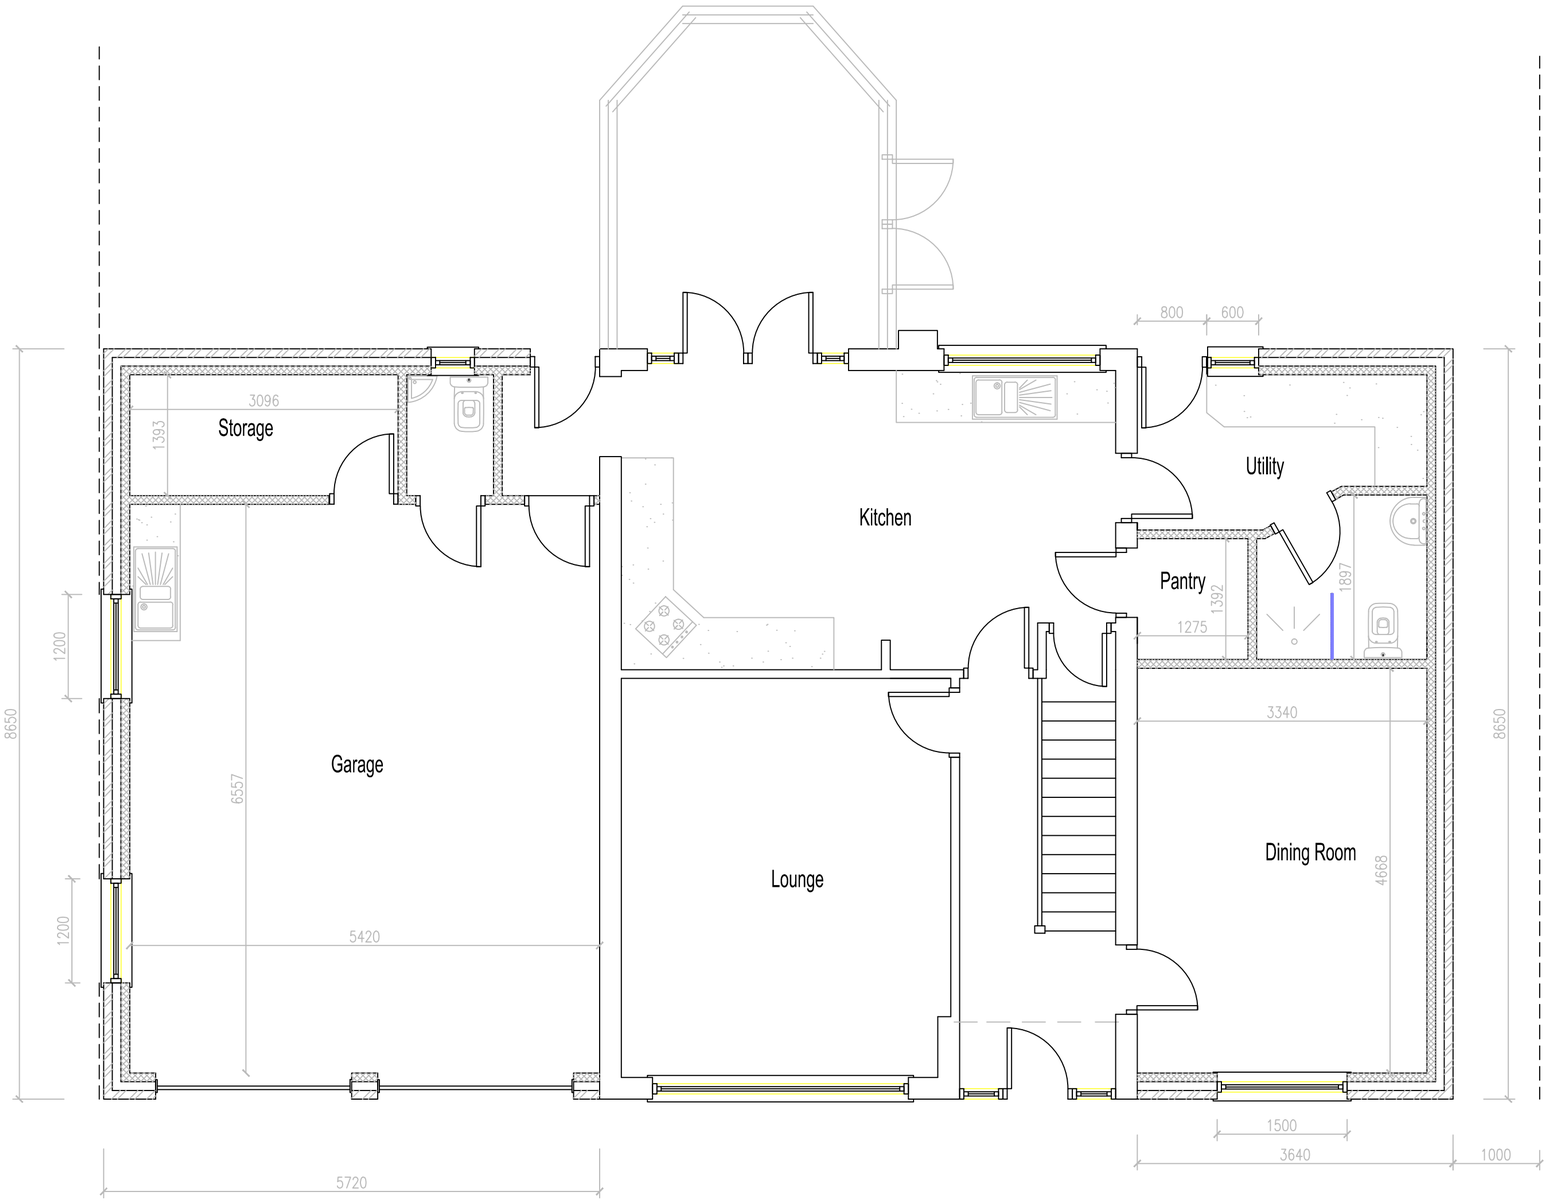


PROPOSED GROUND FLOOR
1:50

Scale Bar
0m 1 2 3 4 5 6 1:100
0m 1 2 3 1:50

M.A.P.design
Architectural Services
Email: tonymap1@yahoo.co.uk
Tel: 07711537799

Project: Two storey side extensions

Address: Rosewell, Hallgate, Moulton PE12 6QG

Drawn: TP	**Scale: 1:100 1:50**
Revision:	**Proposed Layouts 002** Paper size A2