



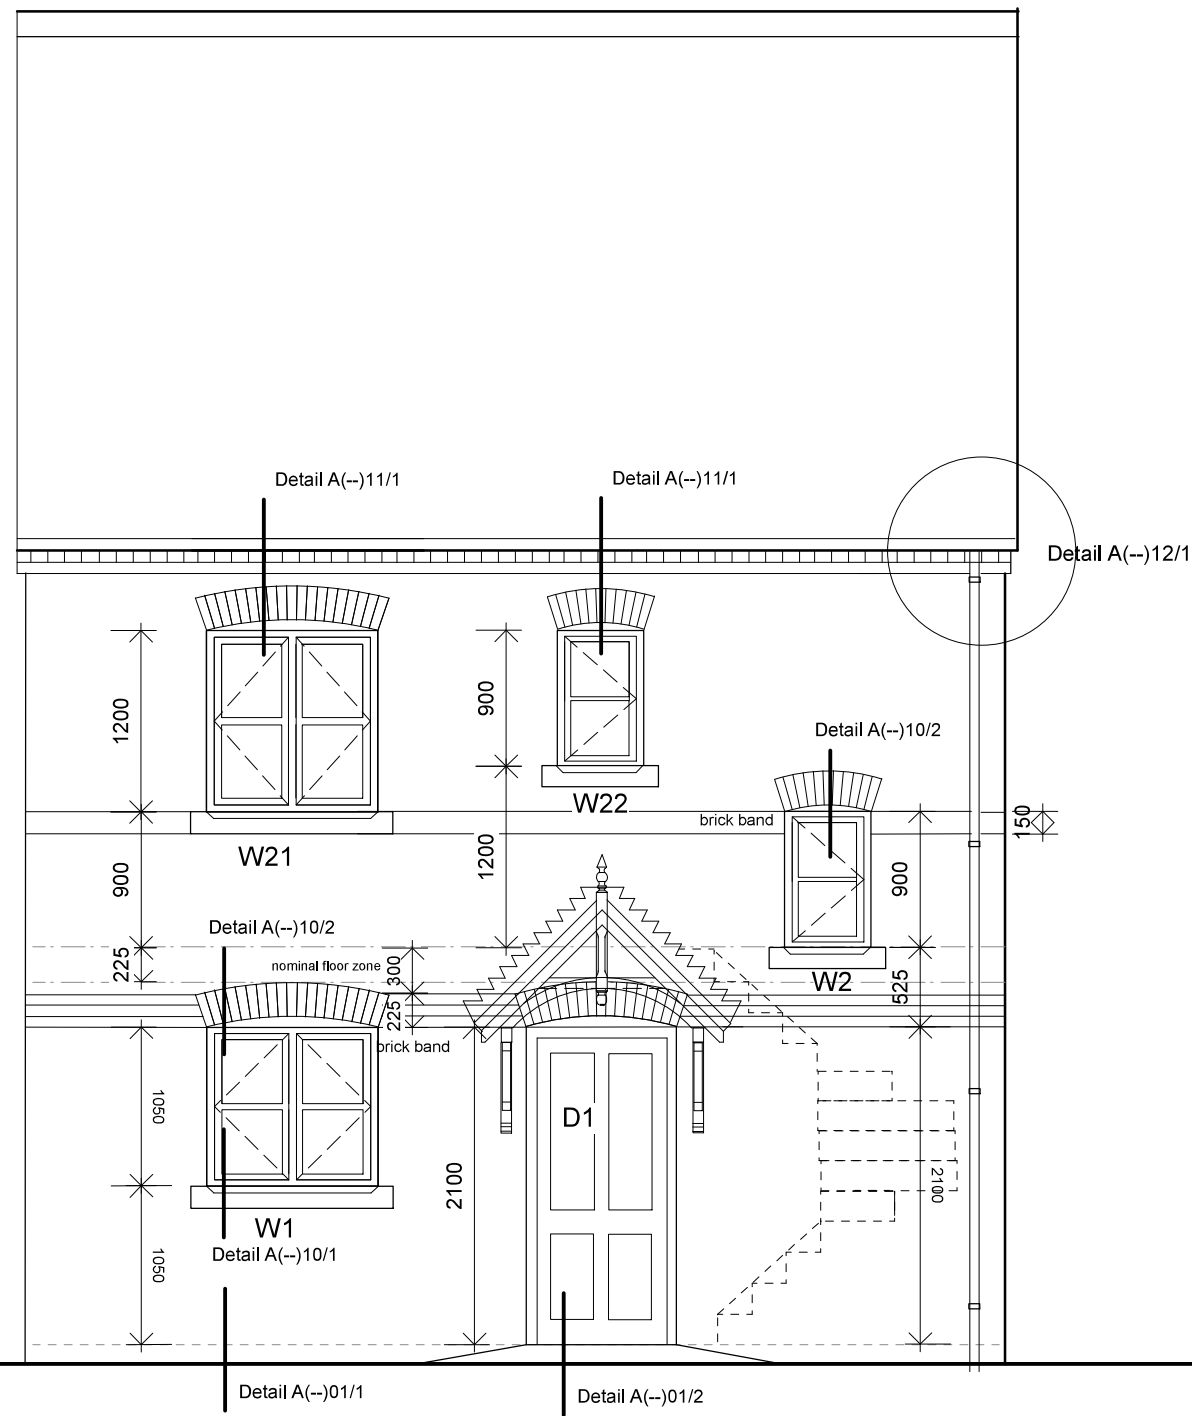


FRONT ELEVATION

THE ASHTON PLOTS 4,5&22

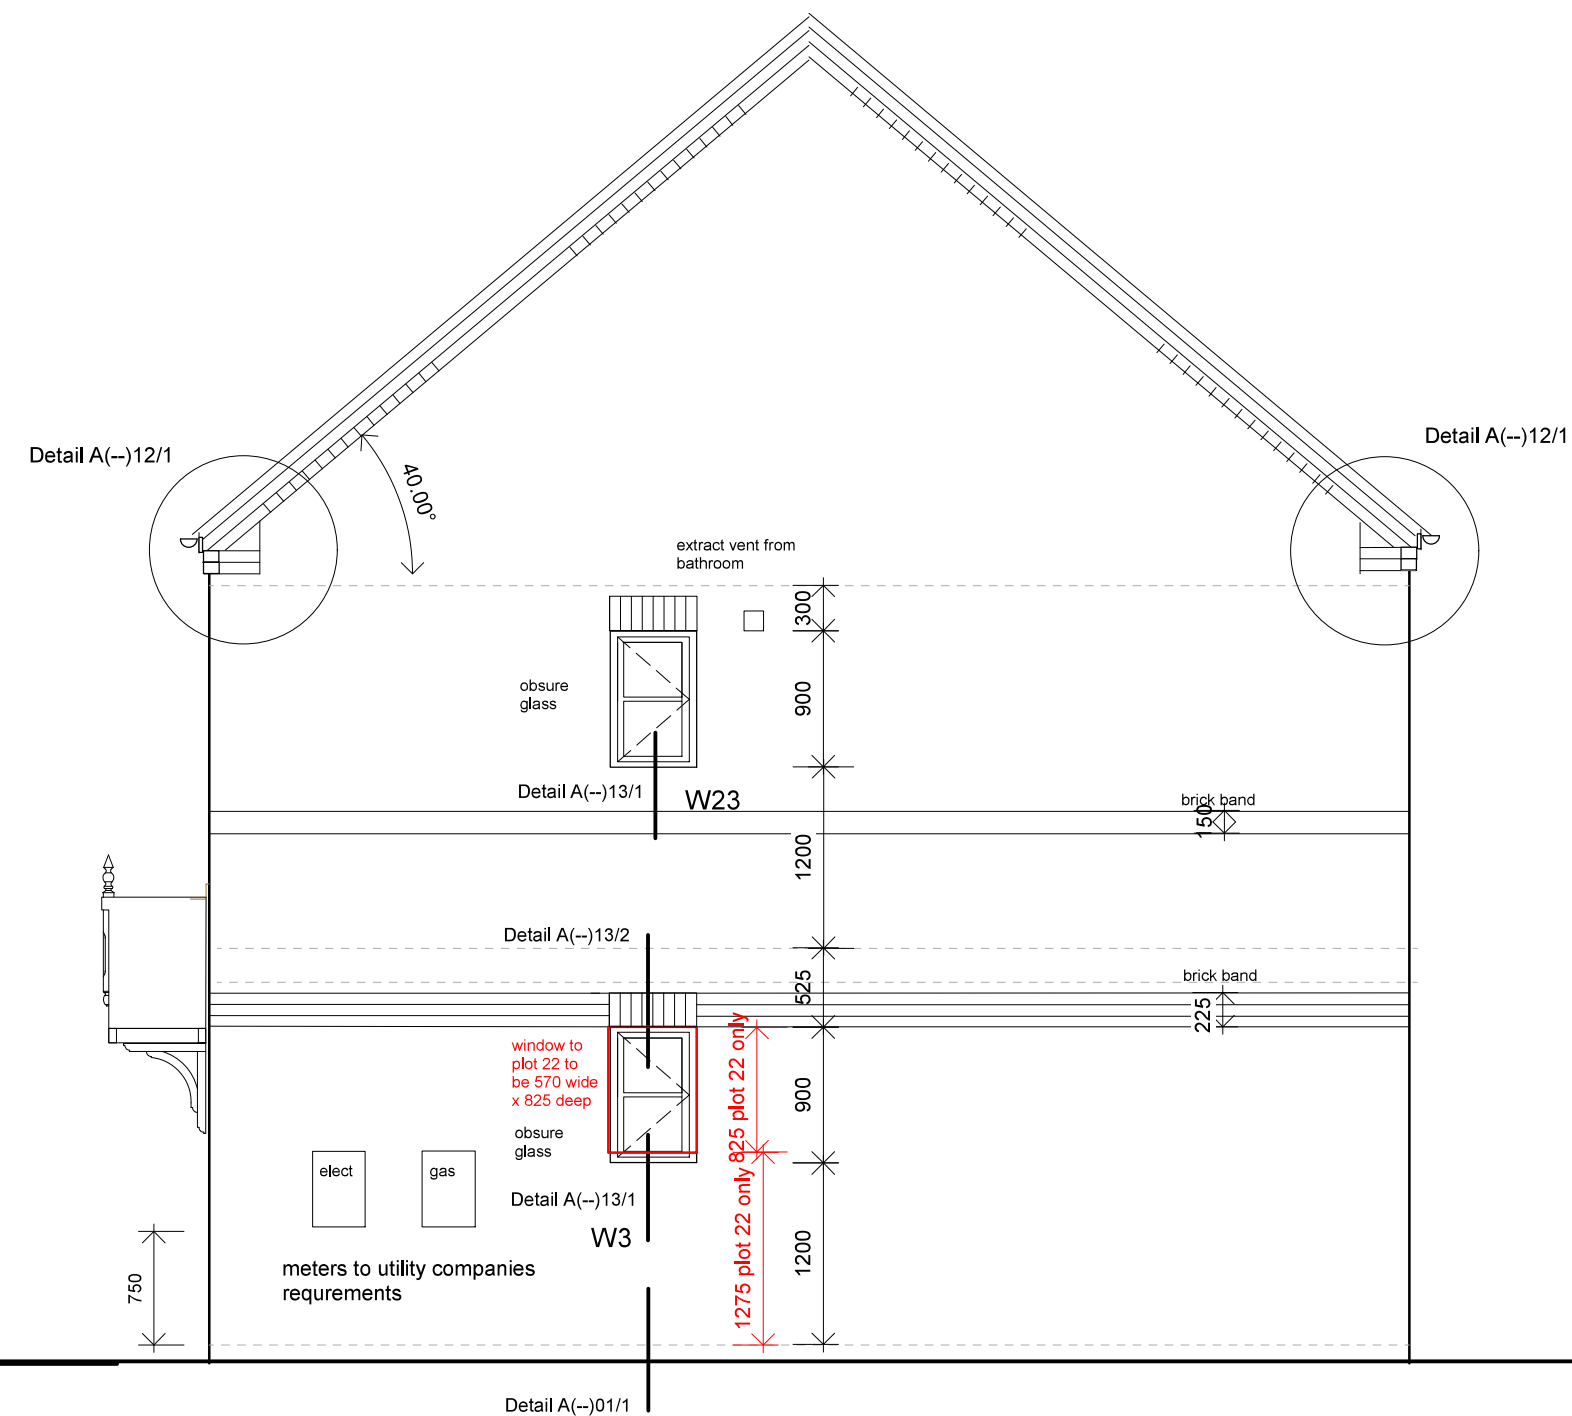

GABLE ELEVATION

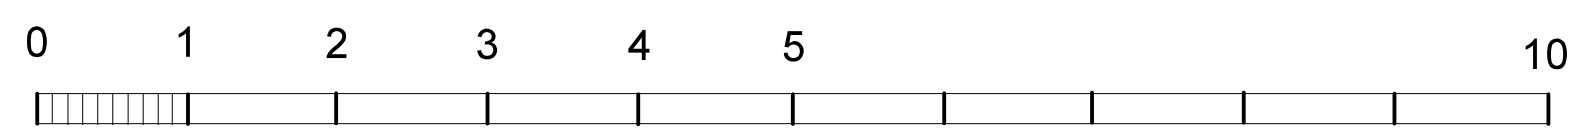

Scale bar

Project			
CHAPEL WALK MOULTON CHAPEL			
Title			
THE ASHTON DETACHED PLOTS 4,5&22 - FRONT & SIDE ELEVATION			
Scale	Date	Job No	
1:50	May 20	4531	
Category	Client Element	Sequential No	Revisions
L	(--)	12	

**B M Design
Consultancy**

Chartered Architects

29A Church Street
Northborough
Peterborough PE6 9BN

Telephone 01733 252823

© Copyright

