




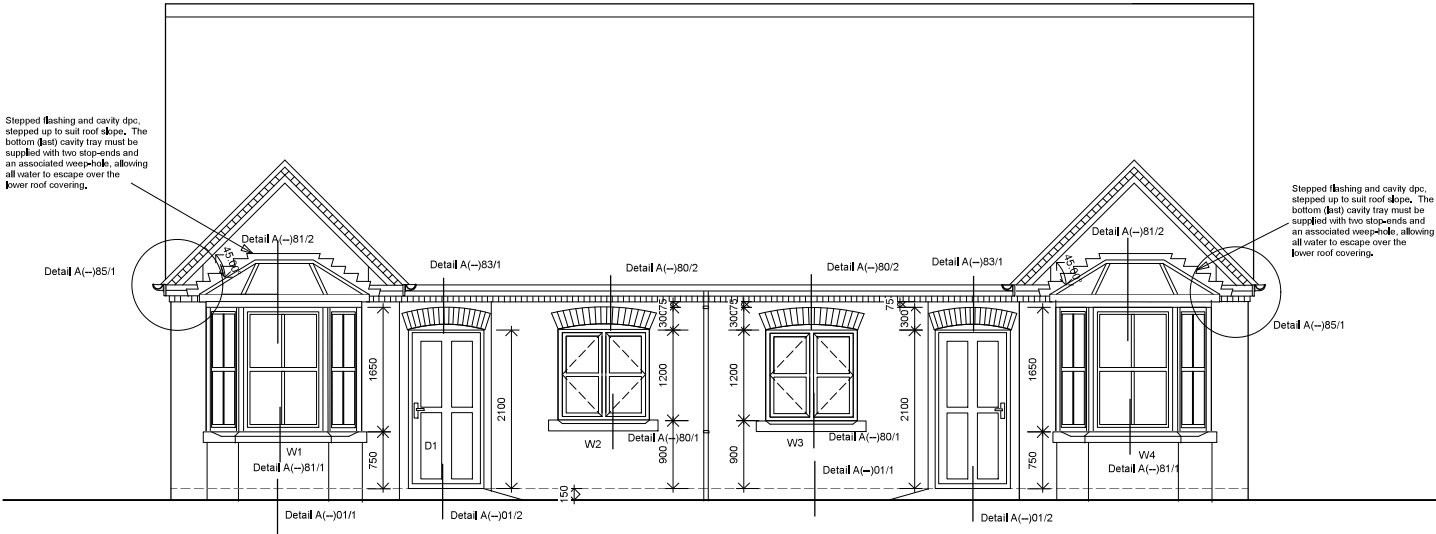


FRONT ELEVATION

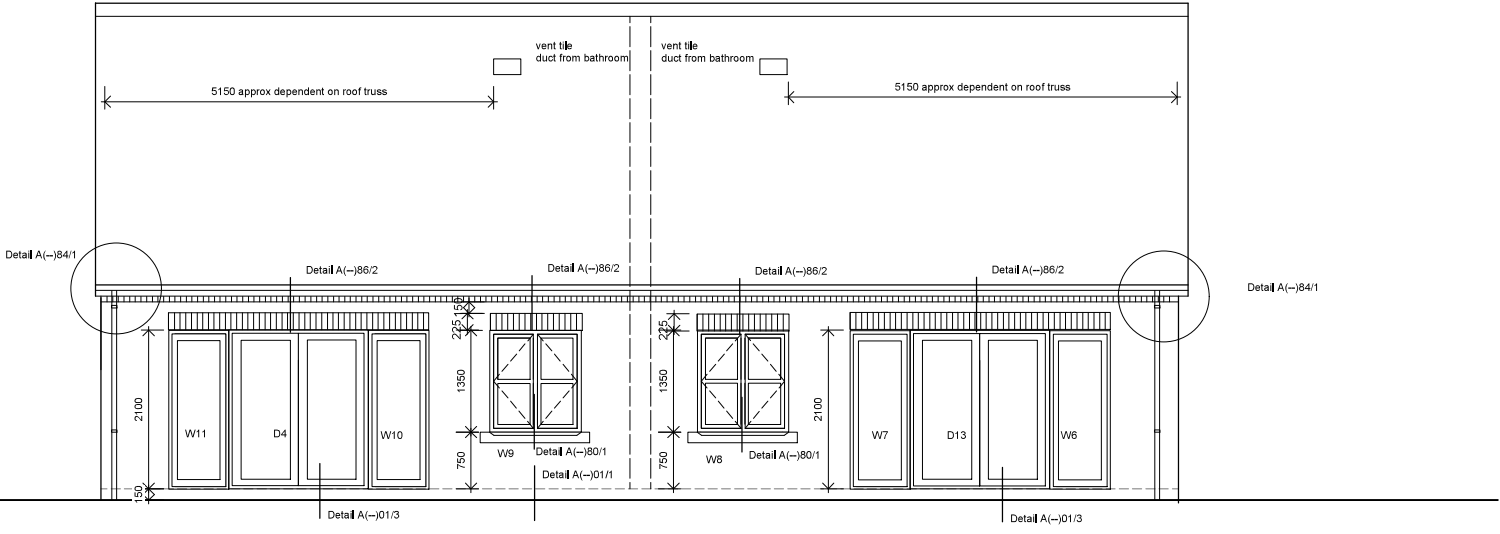


REAR ELEVATION

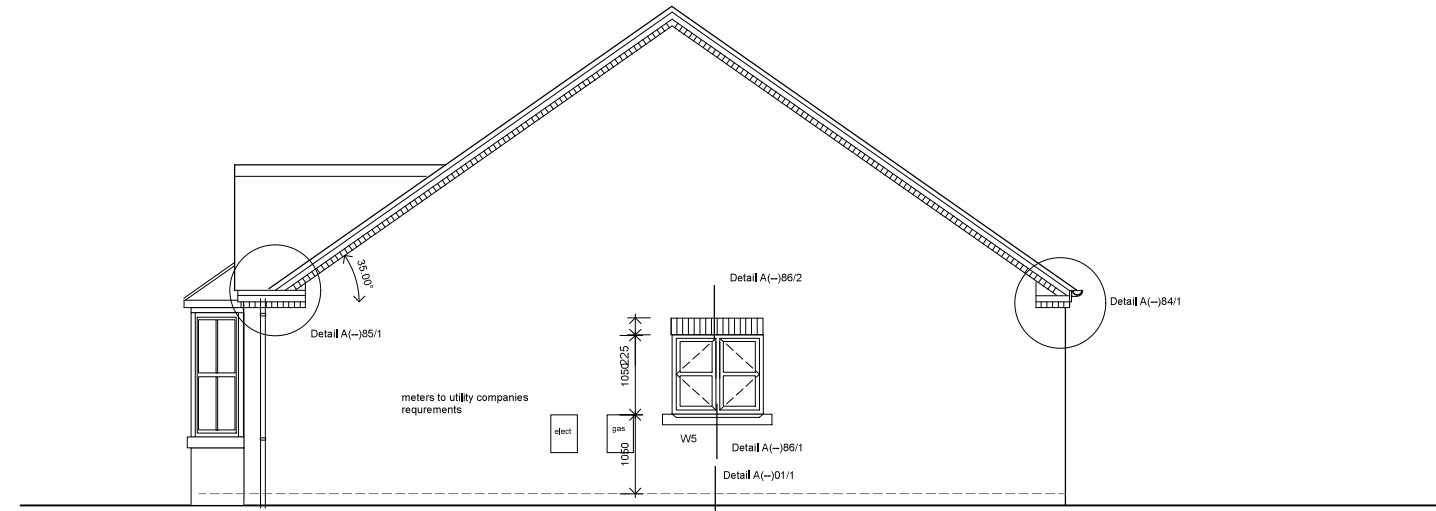

SIDE ELEVATION

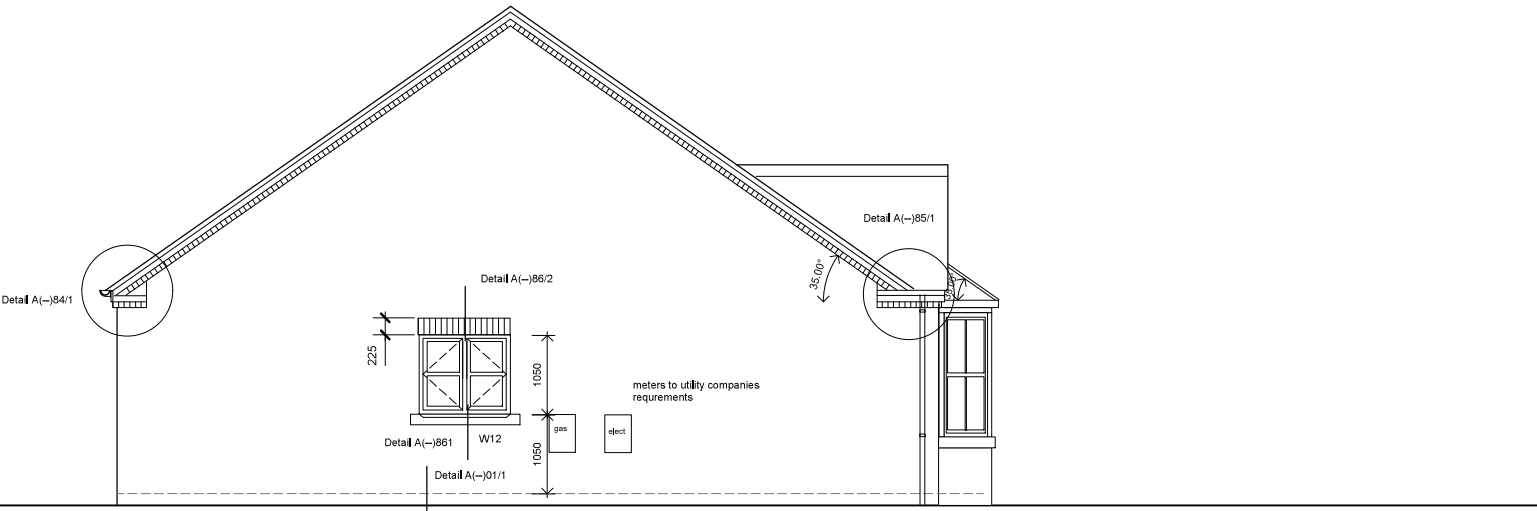

SIDE ELEVATION

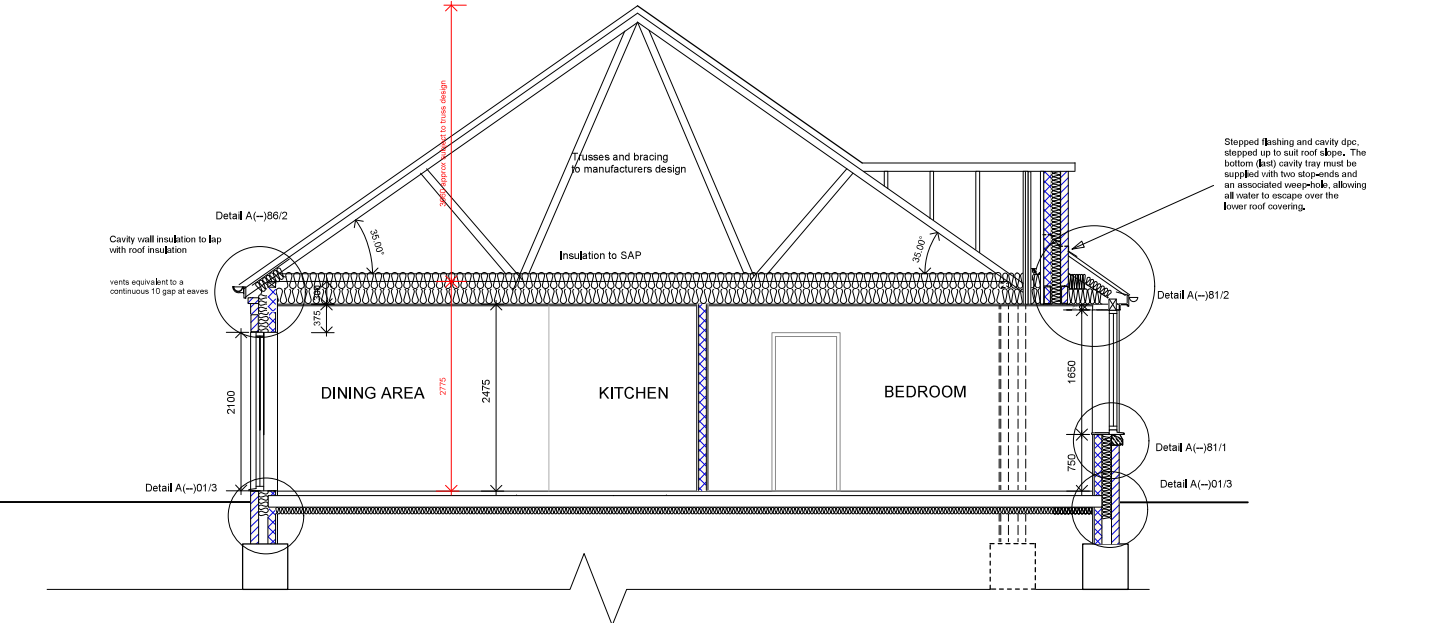

SECTION AA

Project

CHAPEL WALK
MOULTON CHAPEL

Title

THE FULTON
ELEVATIONS, CROSS
SECTION

Scale

1:50

Date

June 20

Job No

4531

Category

L

C/Sth Element

(--)

Sequential No

81

Revisions

B M Design
Consultancy

Chartered Architects

29A Church Street
Northborough
Peterborough PE6 9BN

Telephone 01733 252823

© Copyright

THE FULTON
PLOTS 6;7