




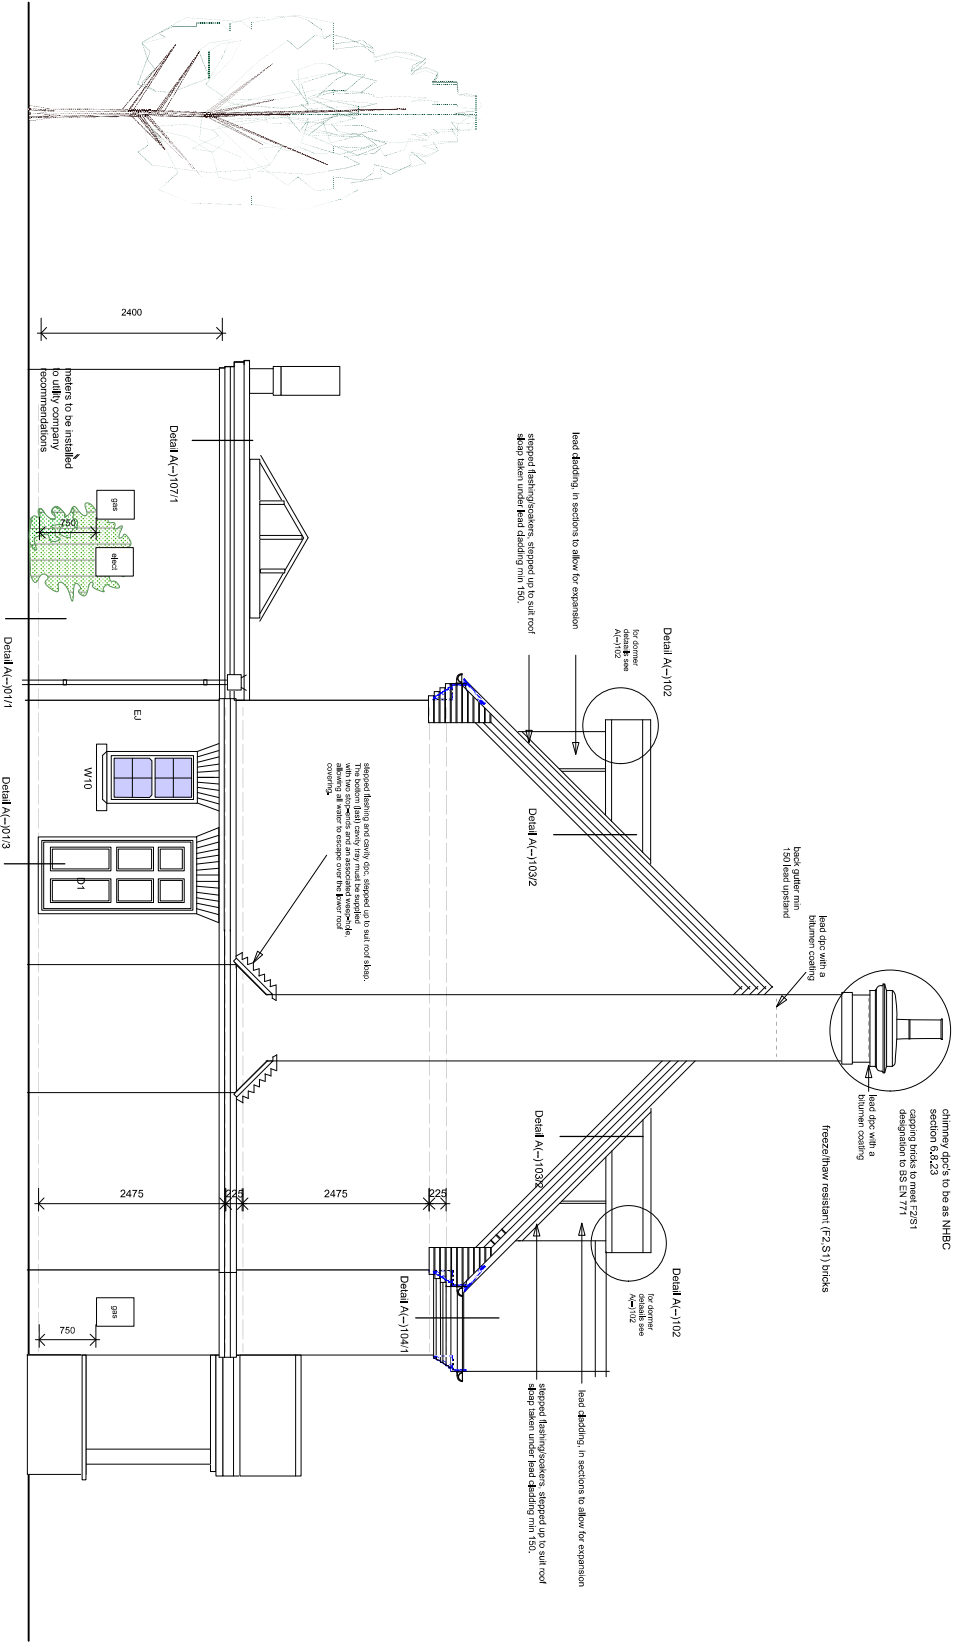

SIDE ELEVATION

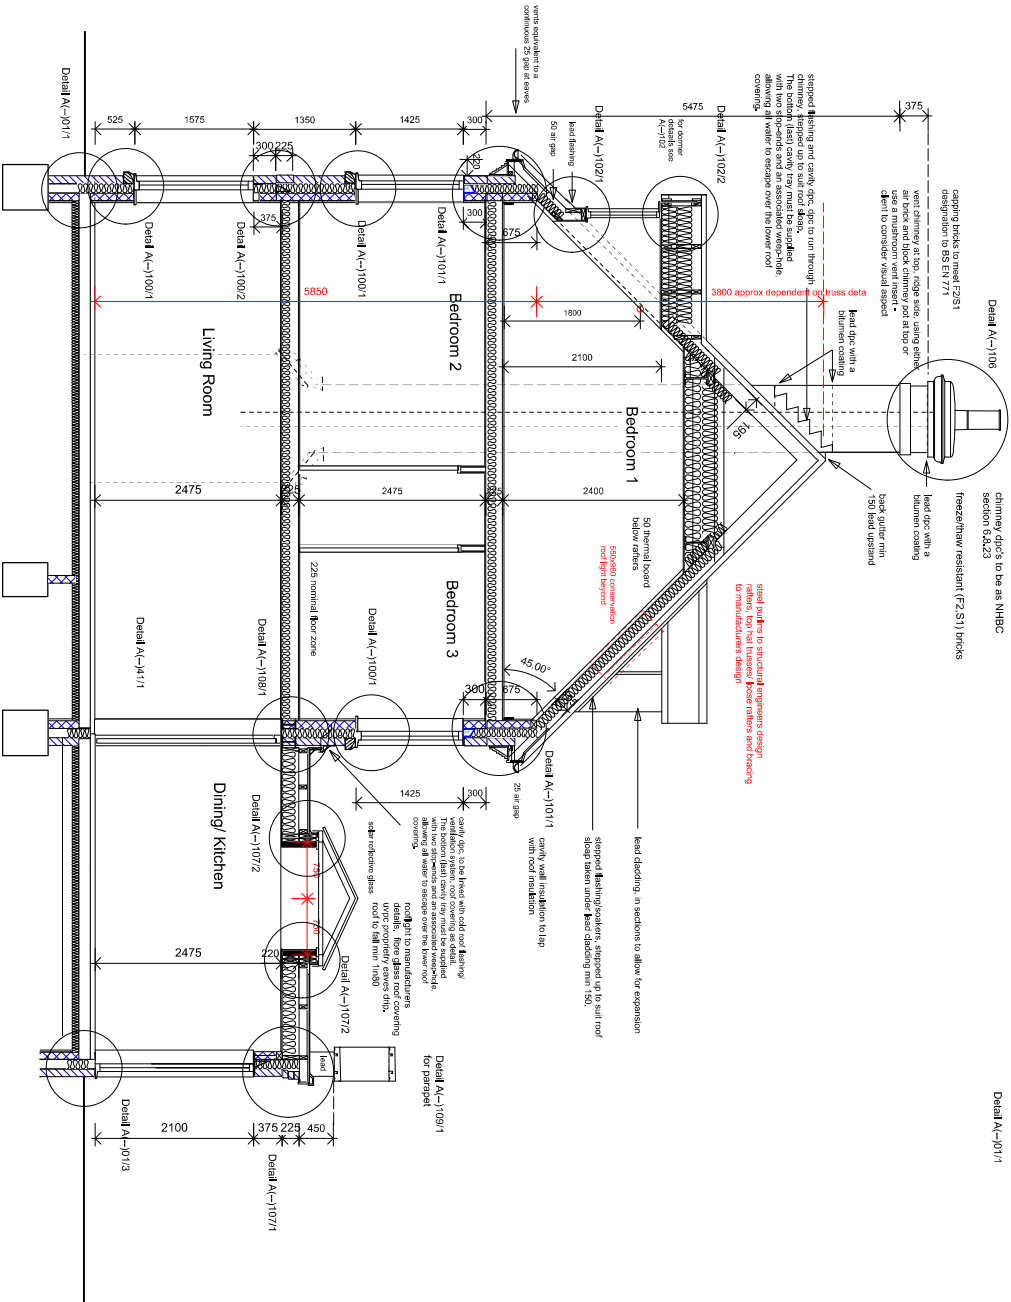

SIDE ELEVATION

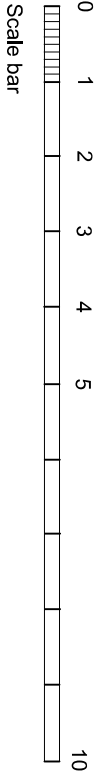

Revisions:
A - Jan 22 - Meters added

Project		CHAPEL WALK MOLTON CHAPEL		B M Design Consultancy	
Title		THE KINSLEY ELEVATION & SECTION		Churchard Architects	
Scale		1:50	March 21	Job No.	4531
Client		29A Church Street Nottingham NG6 9BN		Telephone 0115 342823	
Drawing		0385 Elevation	Section 13-16	Revision	
Drawing		1	(-)	104	A

THE KINSLEY
PLOTS 13-16 & 32-34