


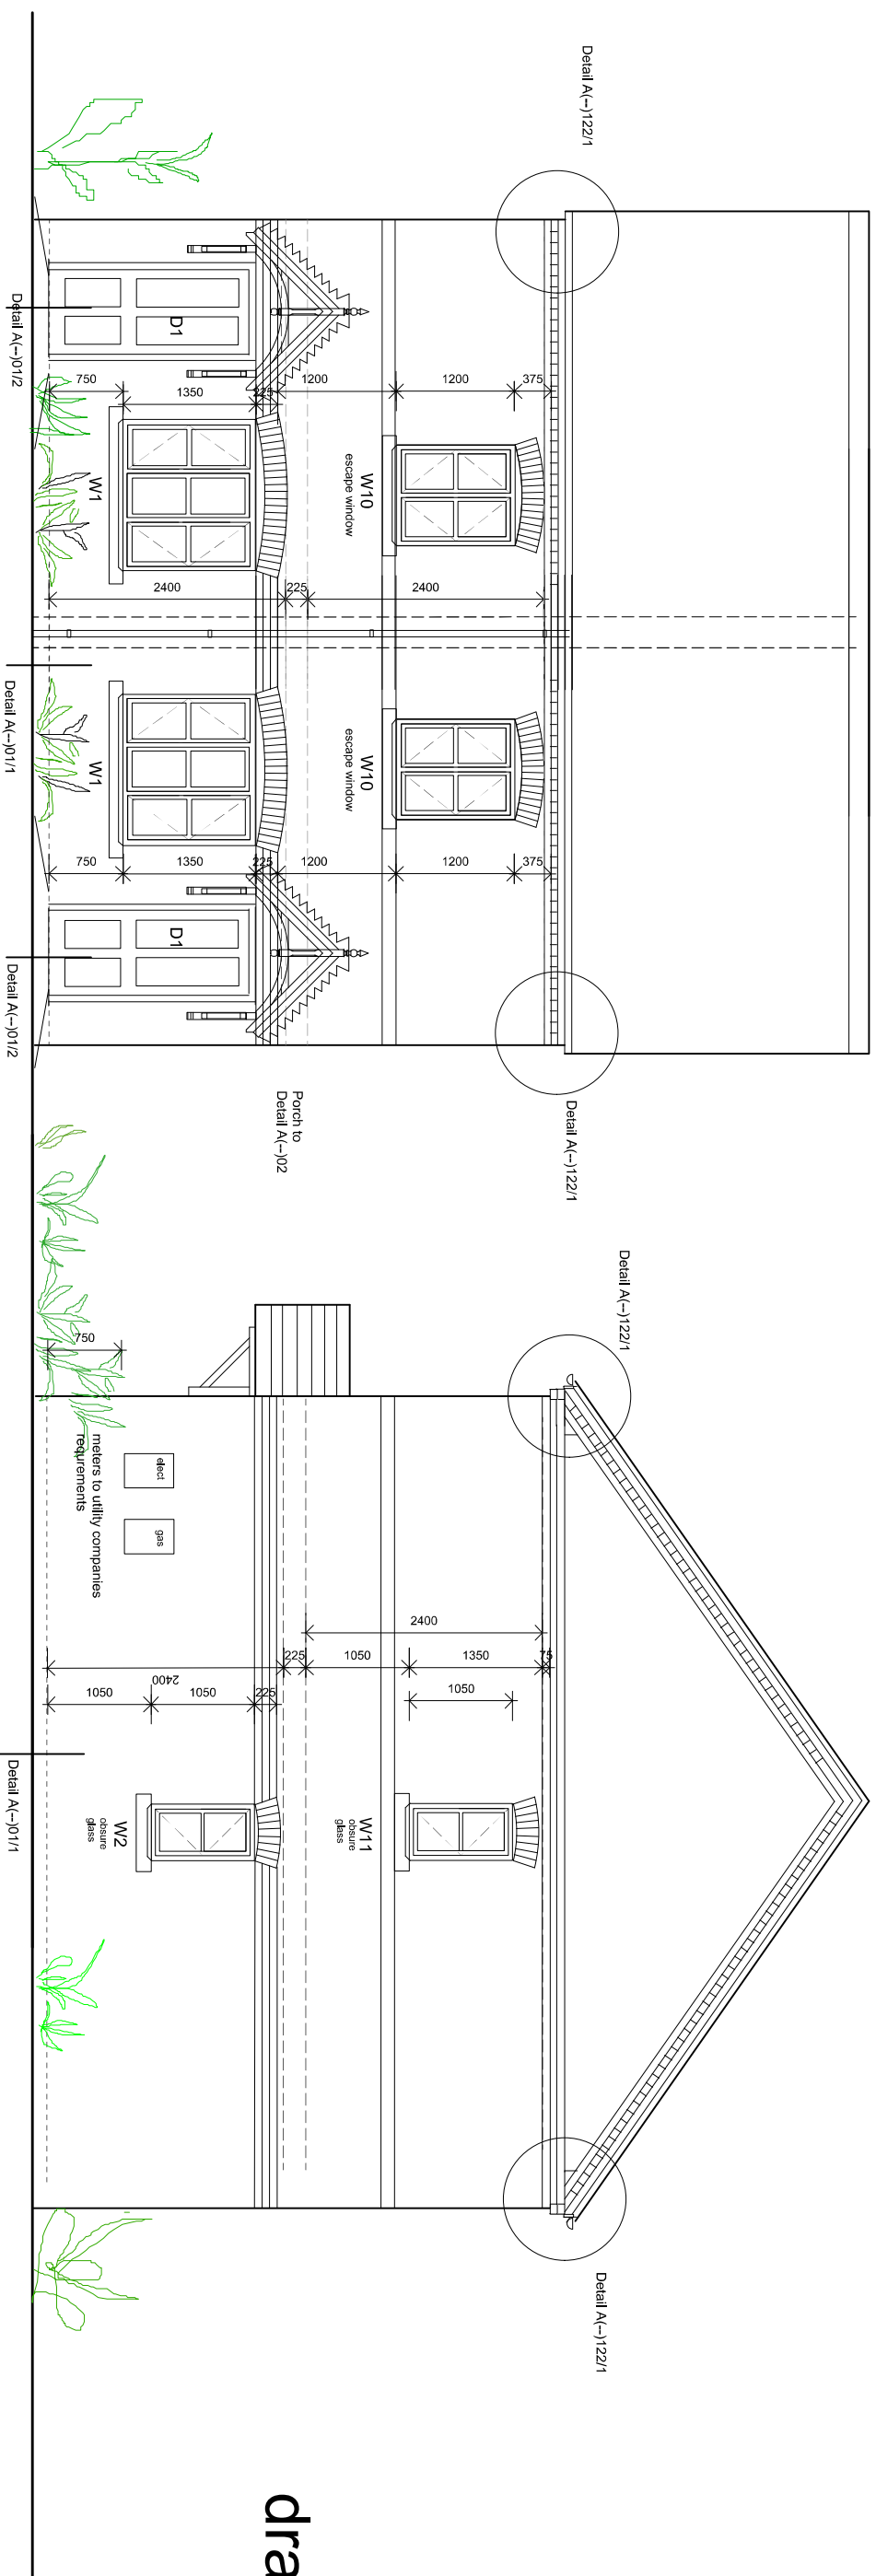
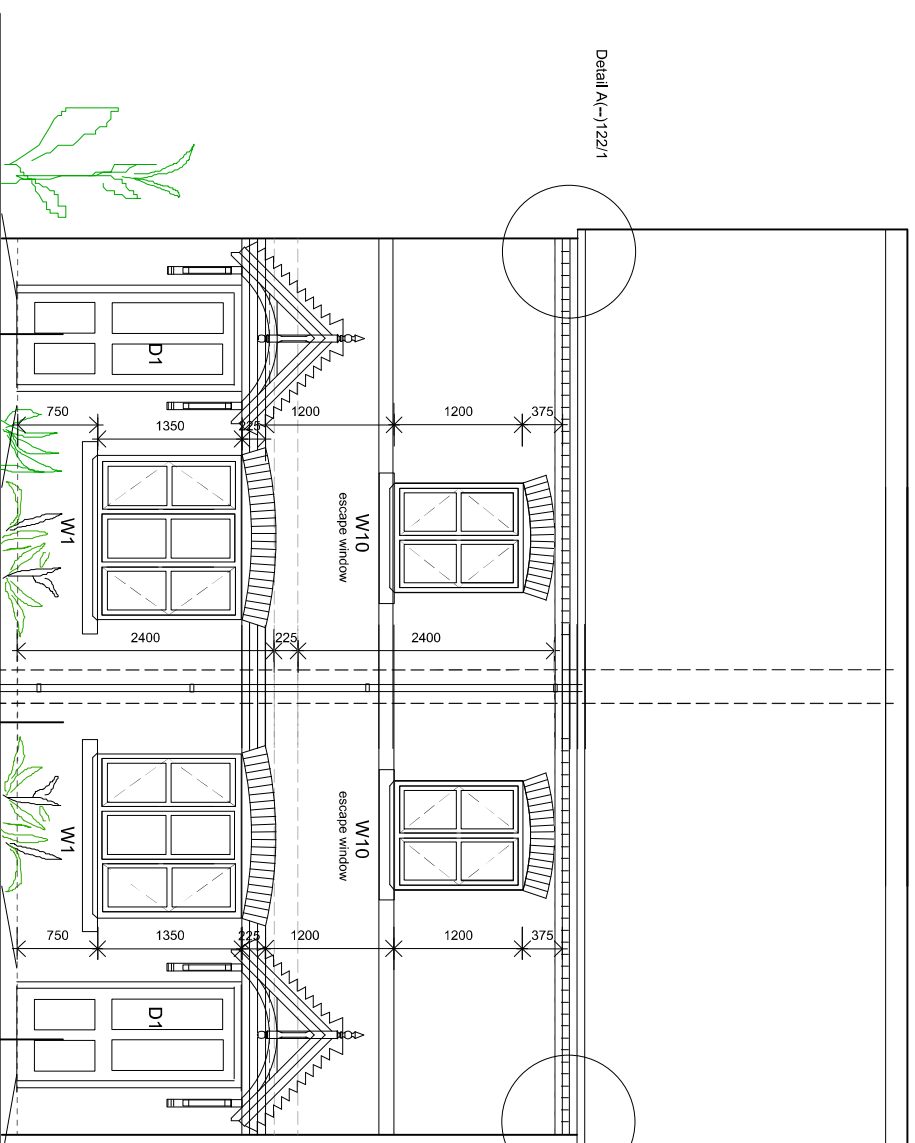


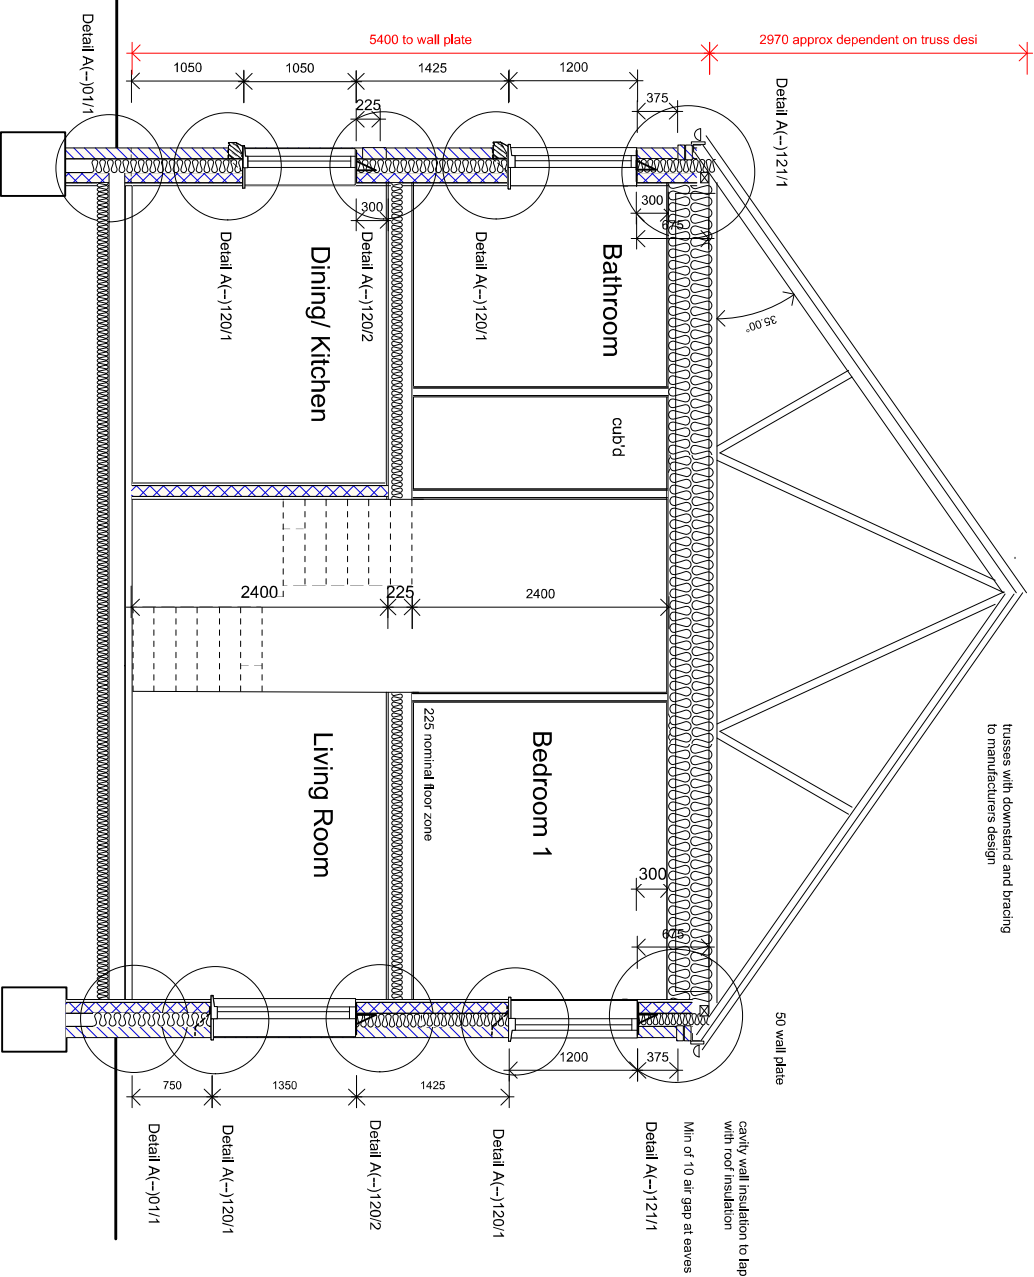

draft

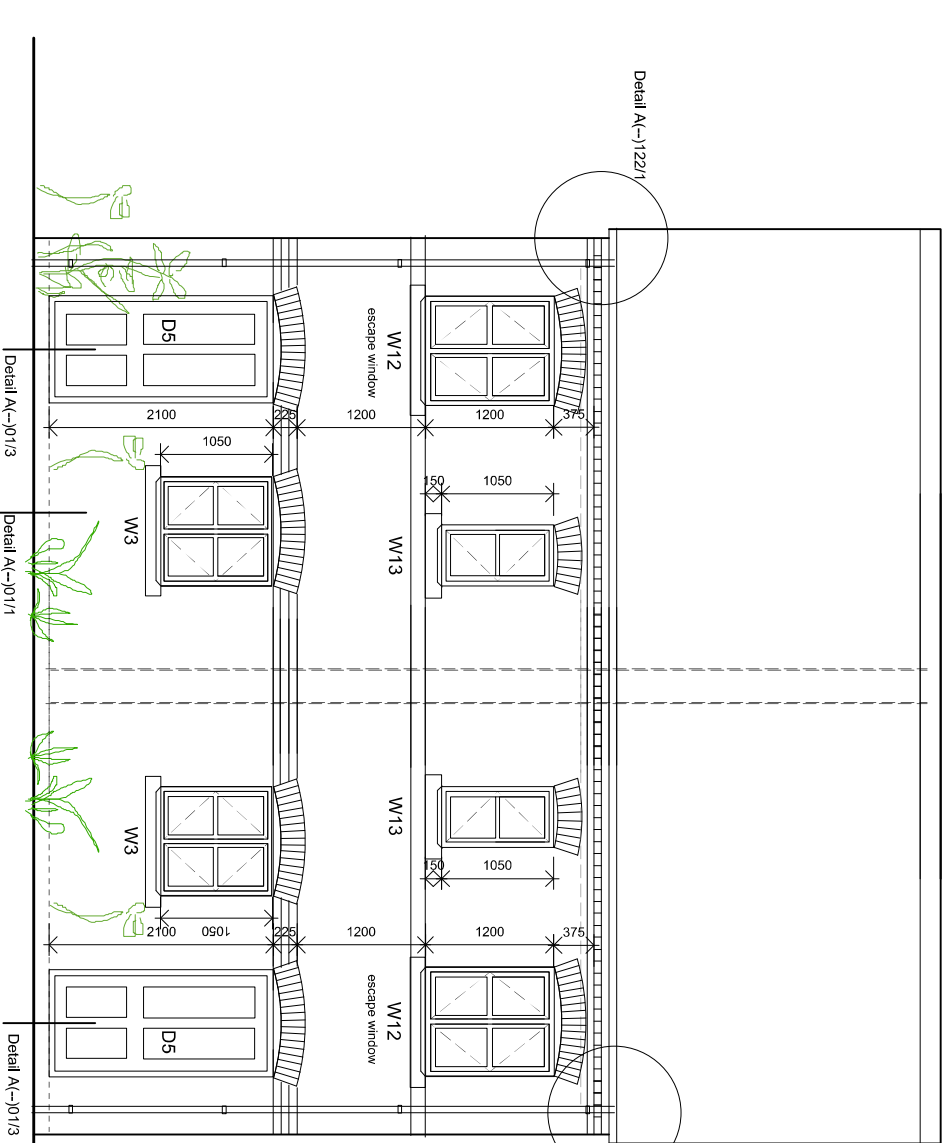

FRONT ELEVATION

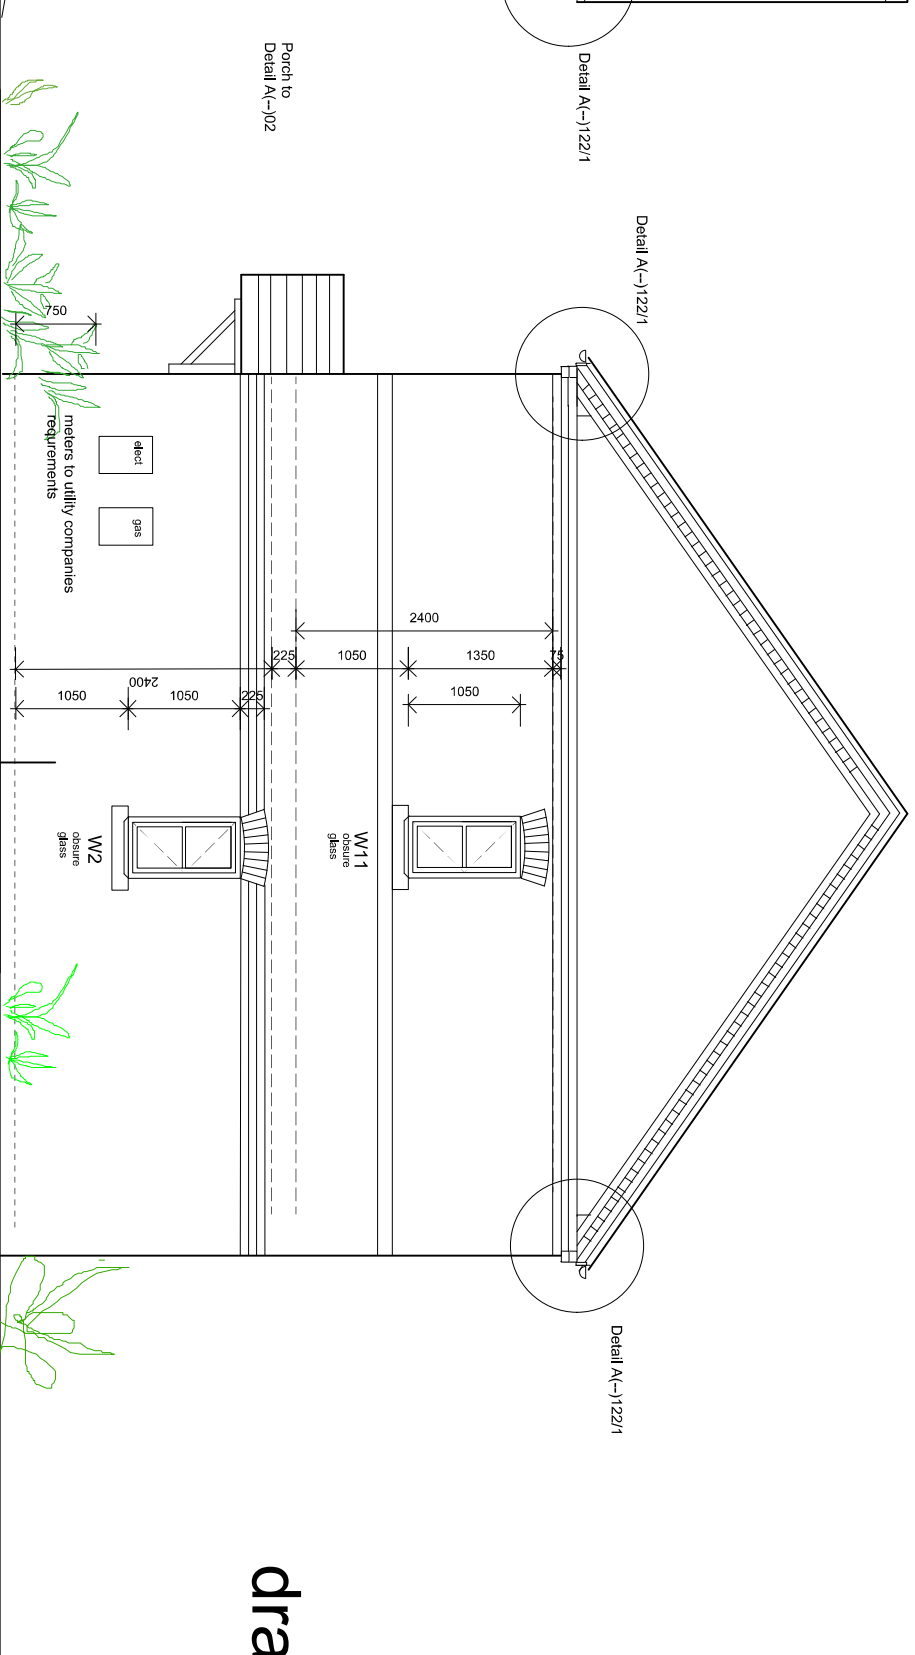

GABLE ELEVATION

Project CHAPEL WALK MOULTON CHAPEL				B M Design Consultancy	
Title		Chartered Architects			
THE STANTON ELEVATIONS AND SECTION		29A Church Street Northborough Peterborough PE6 9BN			
Scale		Telephone 01753 329823			
Size	Date	Job No		e Copyright	
1:50	June 20	4531			
Category	CSIB Element	Sequential No		Revisions	
L	(--)	123			