



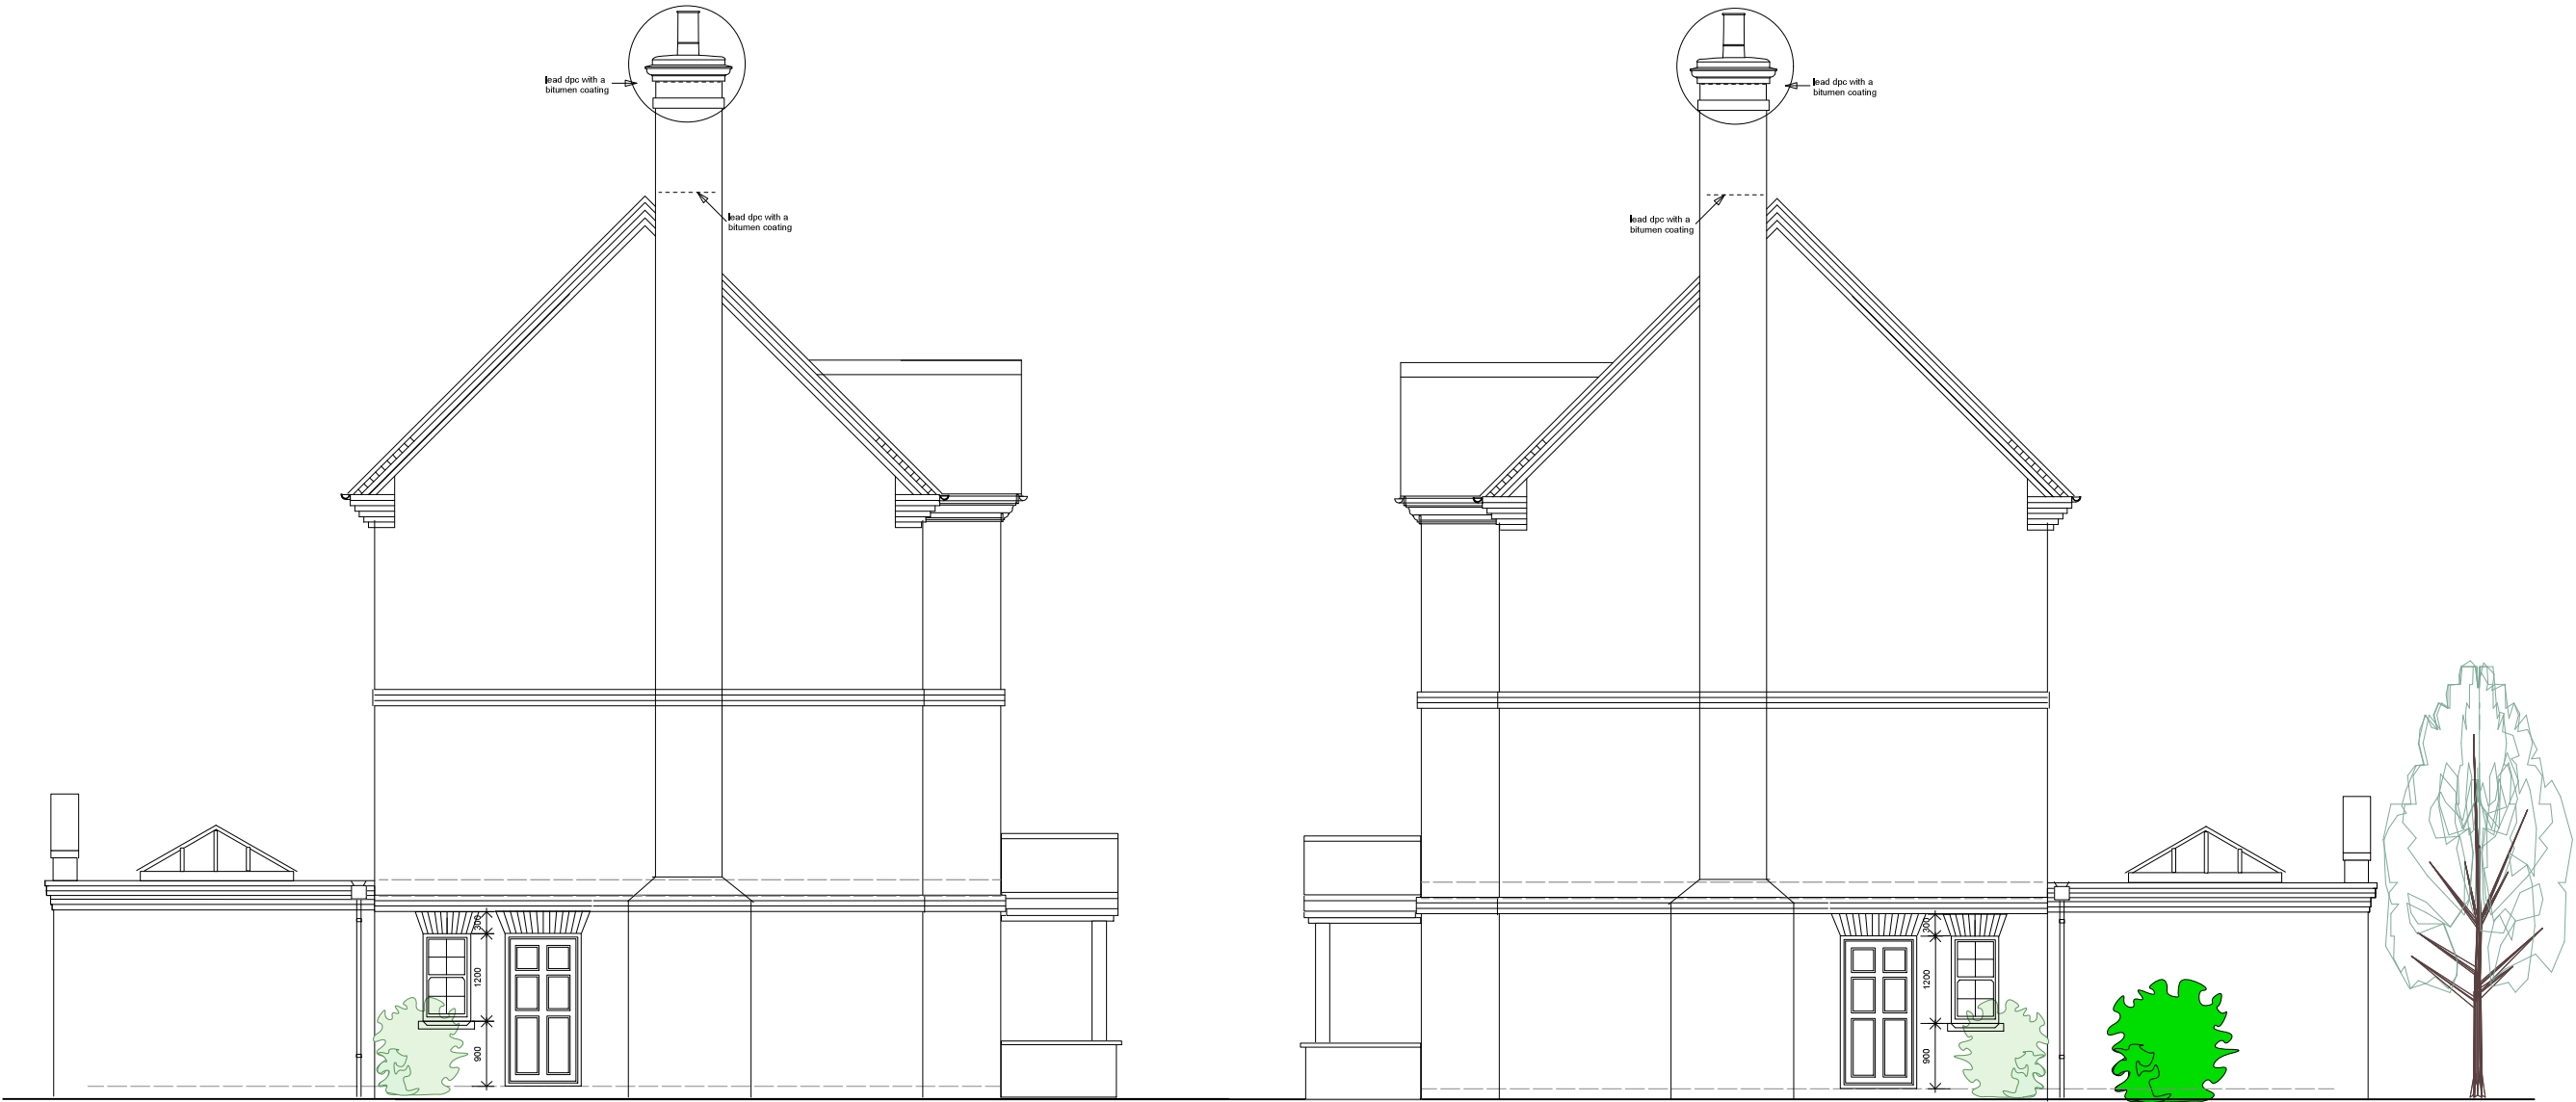

SIDE ELEVATION

THE TYNDALE
PLOTS 45-47

Revisions:
A -

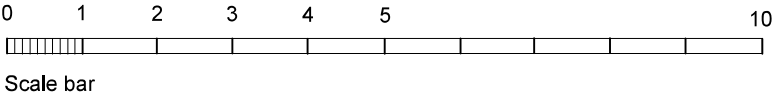

Project		CHAPEL WALK MOULTON CHAPEL		B M Design Consultancy	
Title		THE TYNDALE ELEVATIONS		Chartered Architects	
Scale		Date		Job No	
1:50		June 20		4531	
Category		CSRB Element		Sequential No	
L		(→)		132	
				Revisions	
				© Copyright	
				29A Church Street Northborough Peterborough PE6 9BN Telephone 01733 252823	