




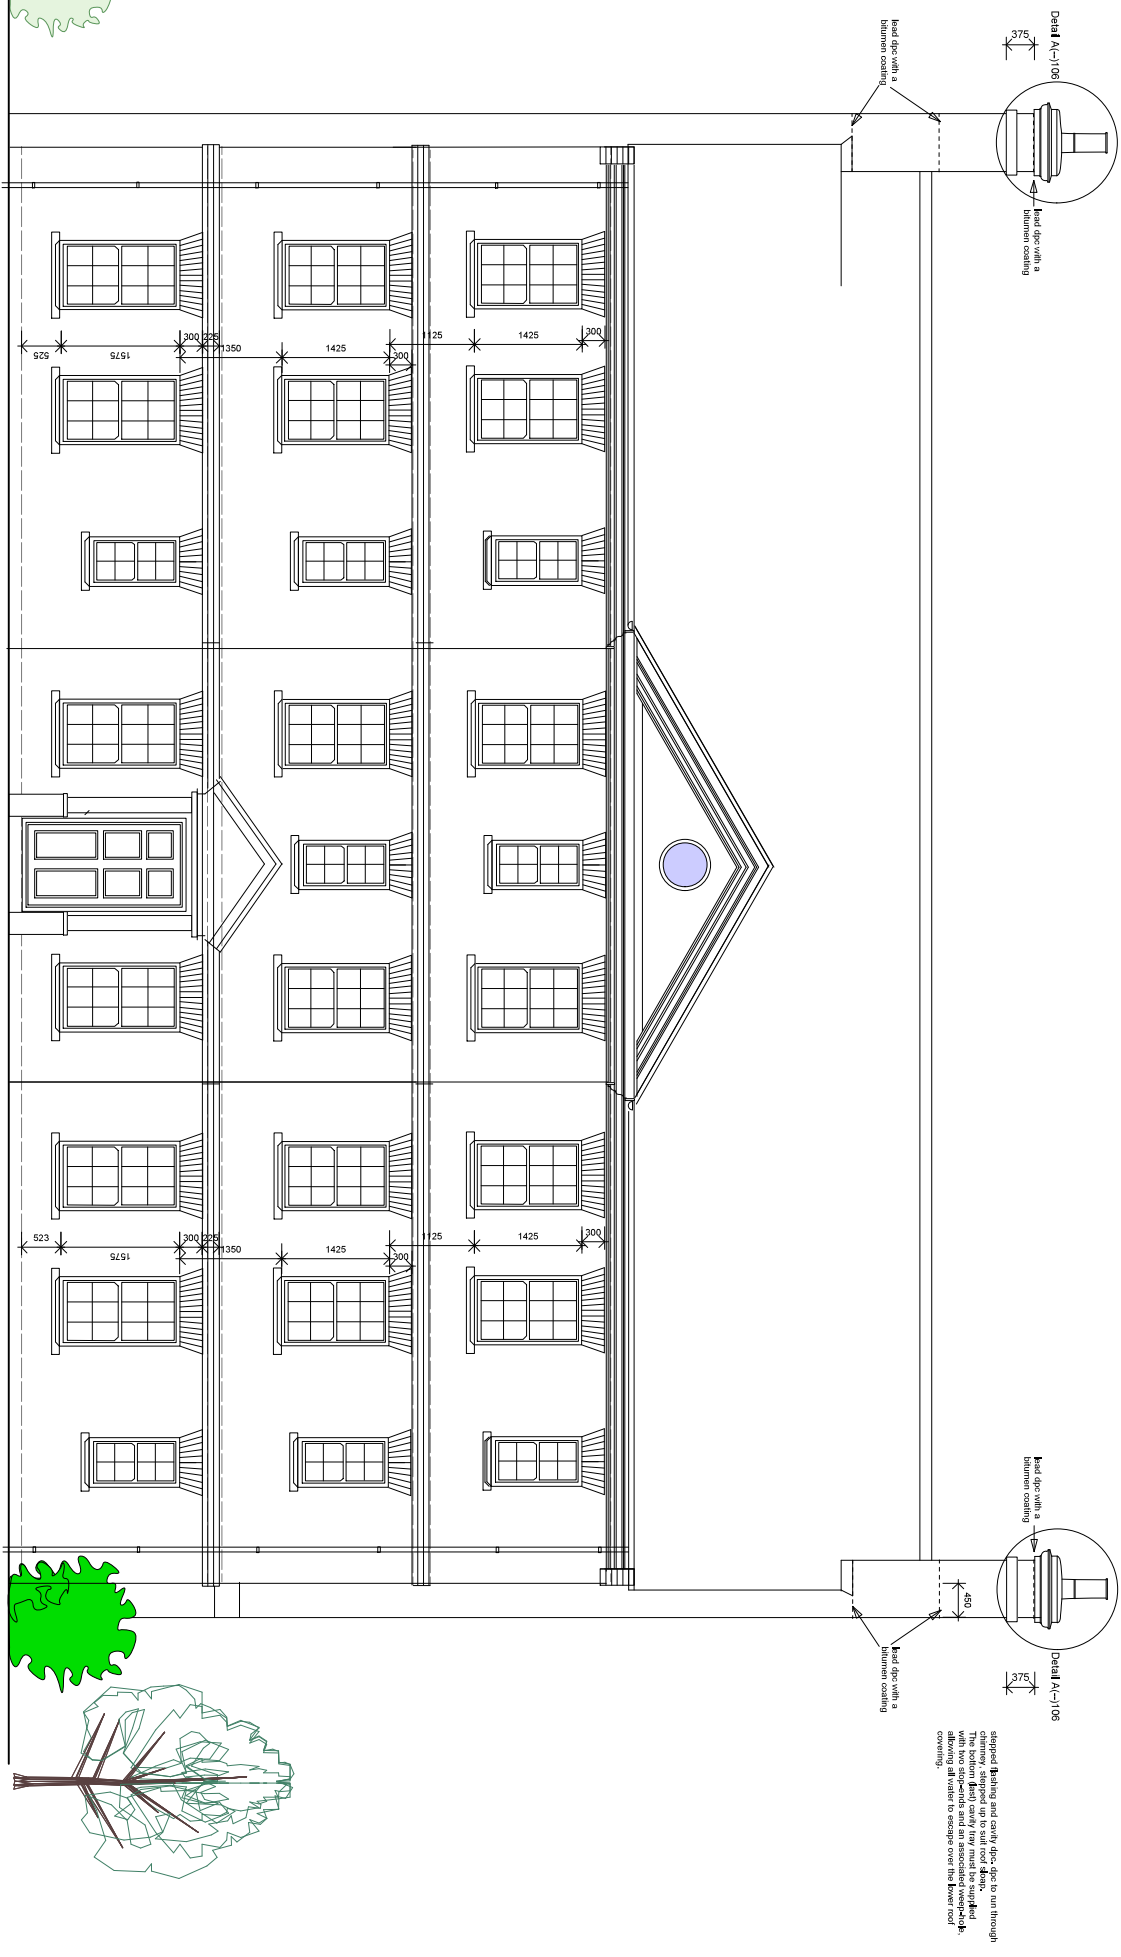

FRONT ELEVATION

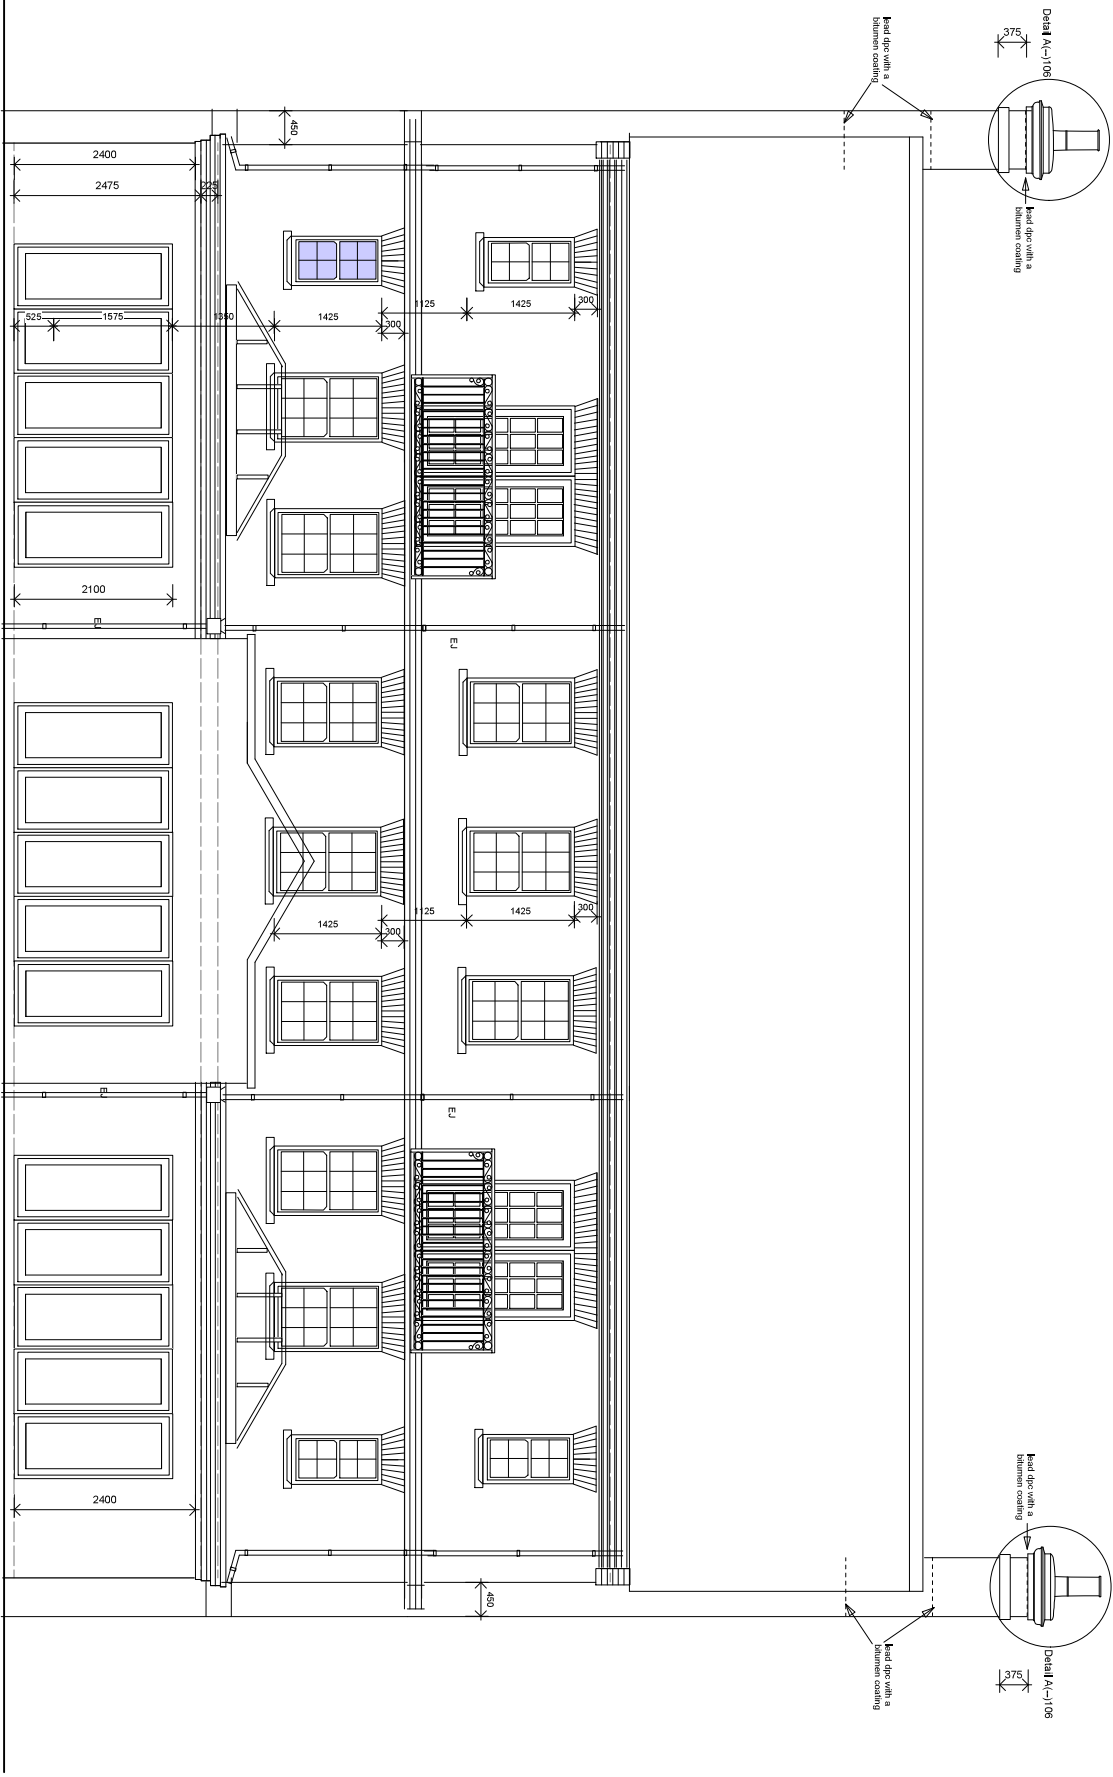

REAR ELEVATION

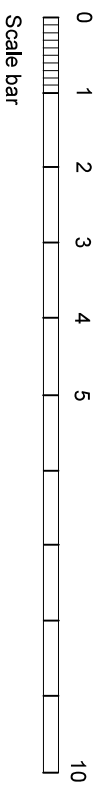

Project CHAPEL WALK MOULTON CHAPEL			B M Design Consultancy	
Title			Chartered Architects	
THE TYNDALE ELEVATIONS				
29A Church Street Moulton, Northampton NN6 9BN Telephone: 01753 252623				
Client	Date	Job No.	e: Copyright	
1400	June 20	4531		
Category	Client's Name	Project's Name		
L	(-)	133		