



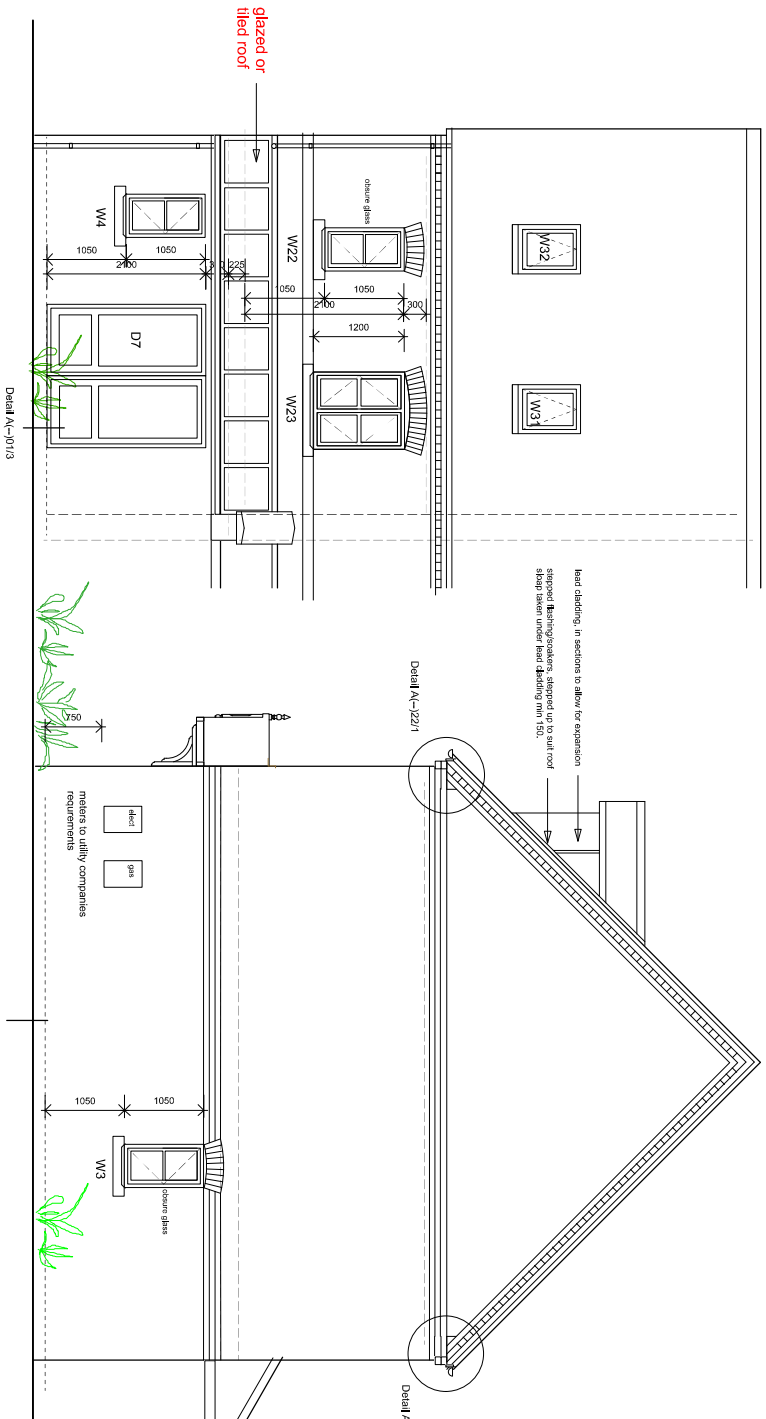

REAR ELEVATION


GABLE ELEVATION

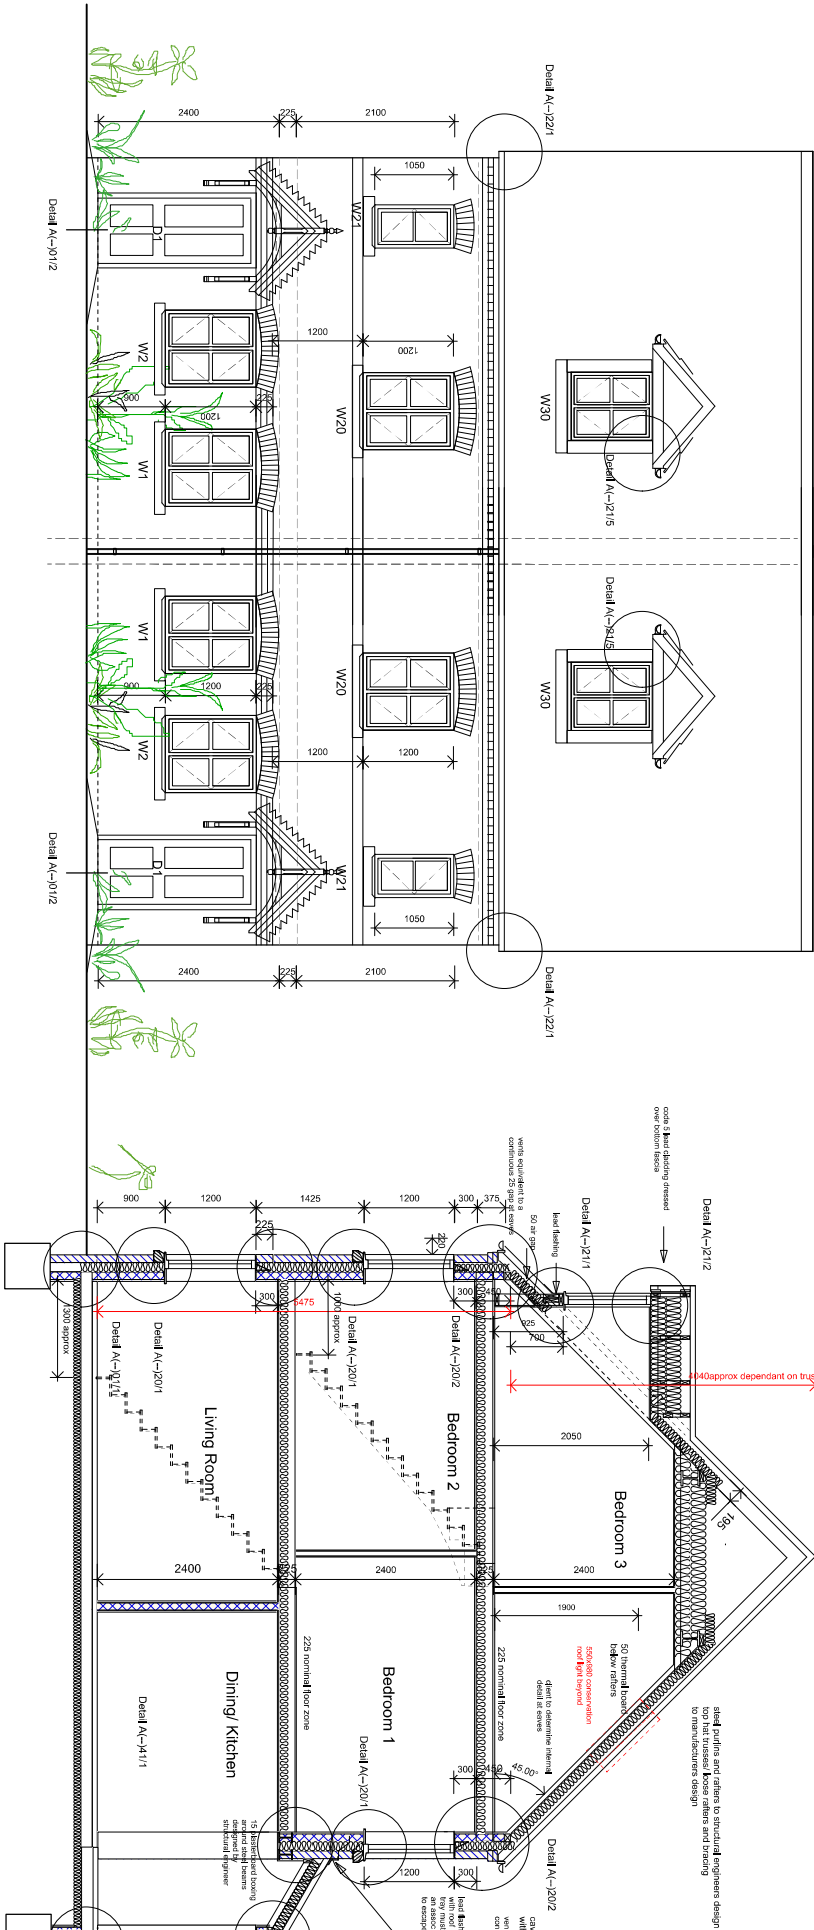

FRONT ELEVATION

SECTION A-A

THE BLAKELY
PLOTS 11,12,16,17

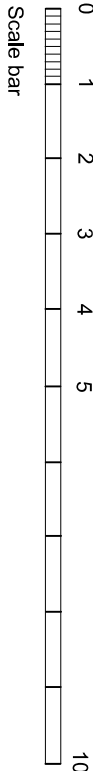

Project CHAPEL WALK MOULTON CHAPEL			
Title THE BLAKELY PLOTS 11,12,16,17 ELEVATIONS AND SECTION			
Scale	Date	2025	4531
1:50	June 20		
Created	1203	Updated	1203
L	(-)	24	