




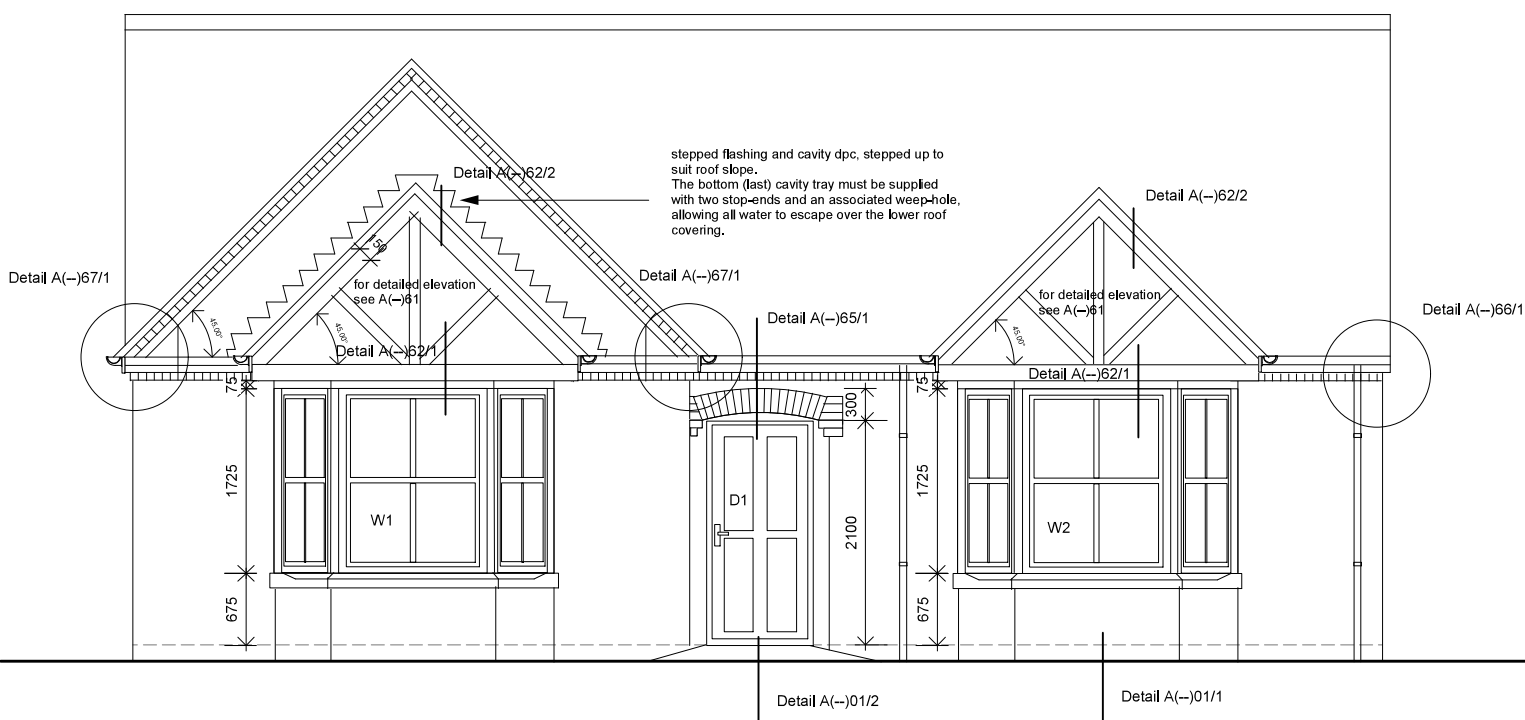


FRONT ELEVATION

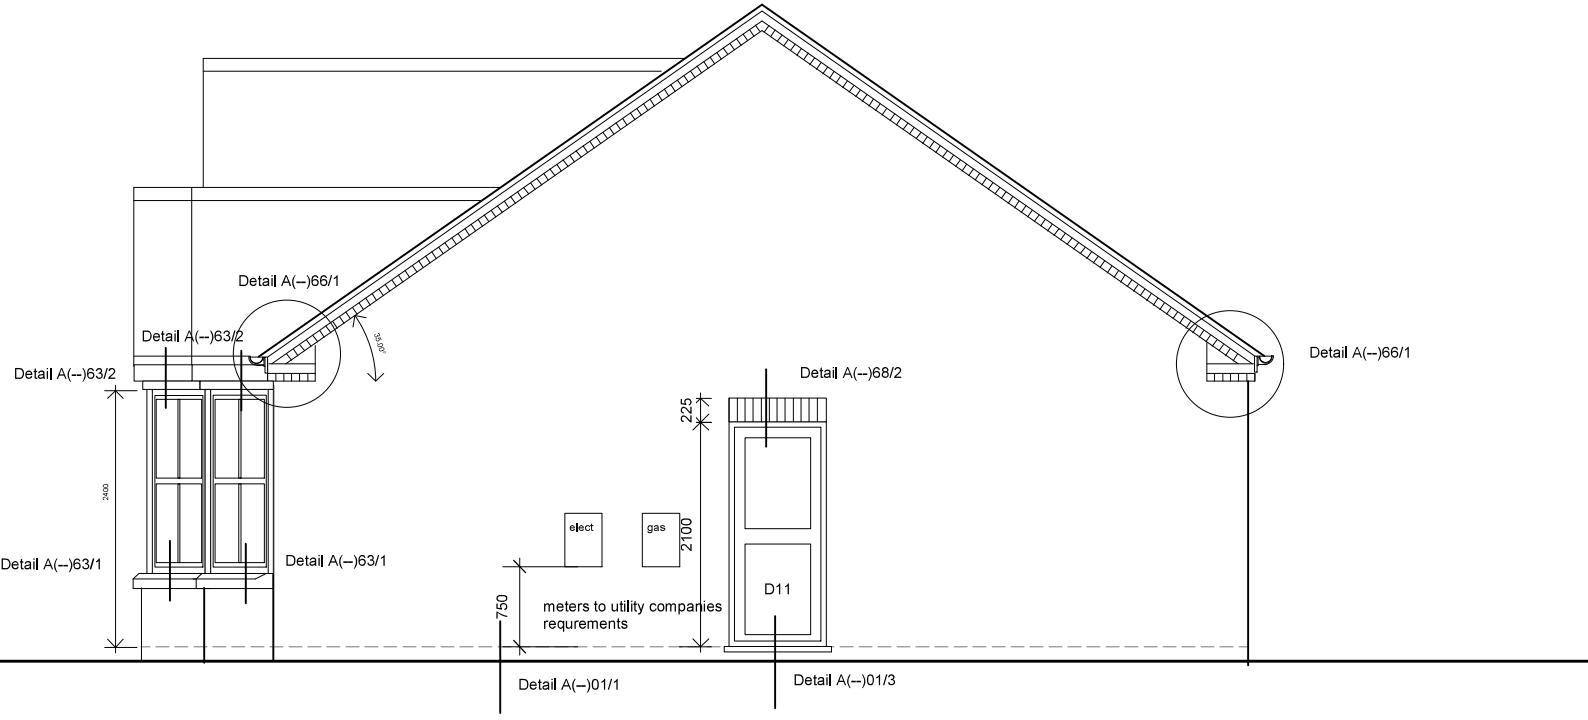

SIDE ELEVATION

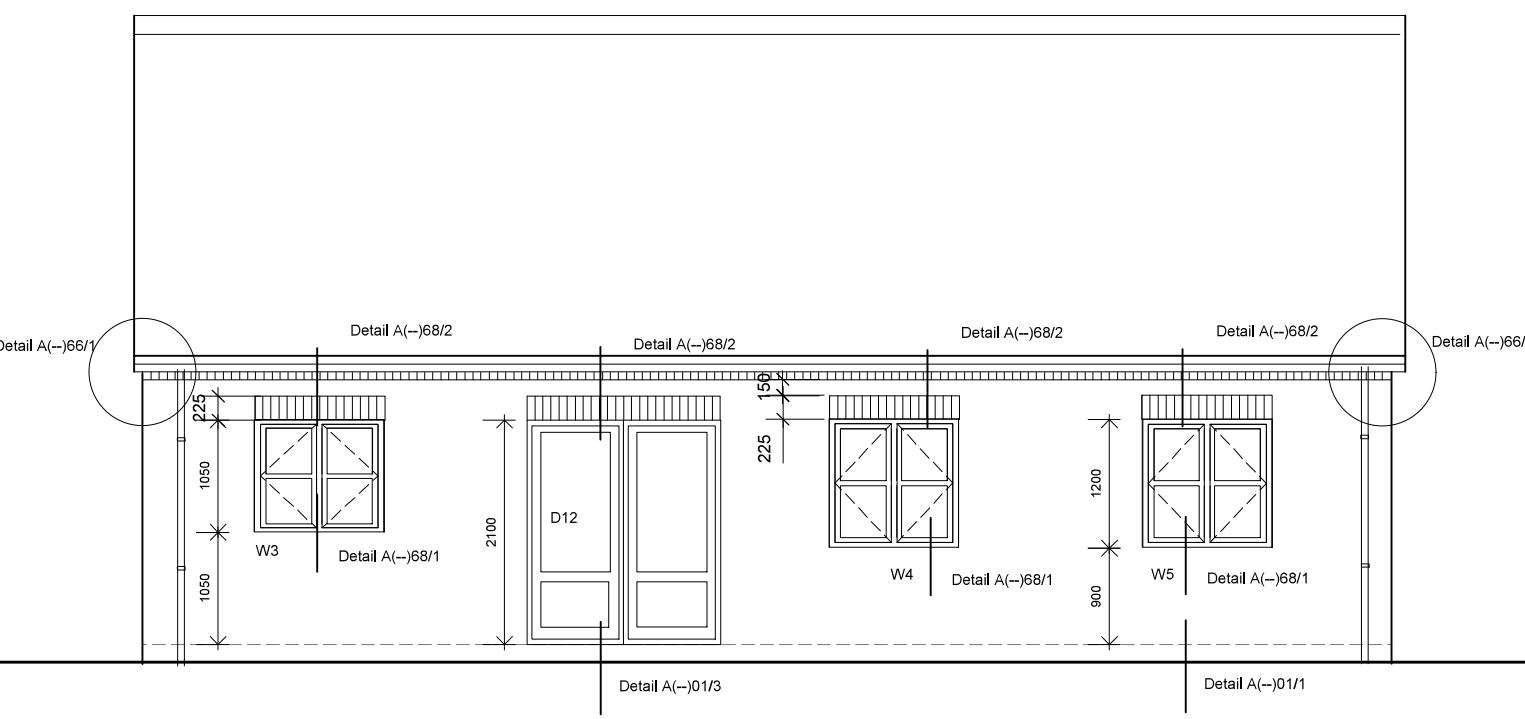

REAR ELEVATION

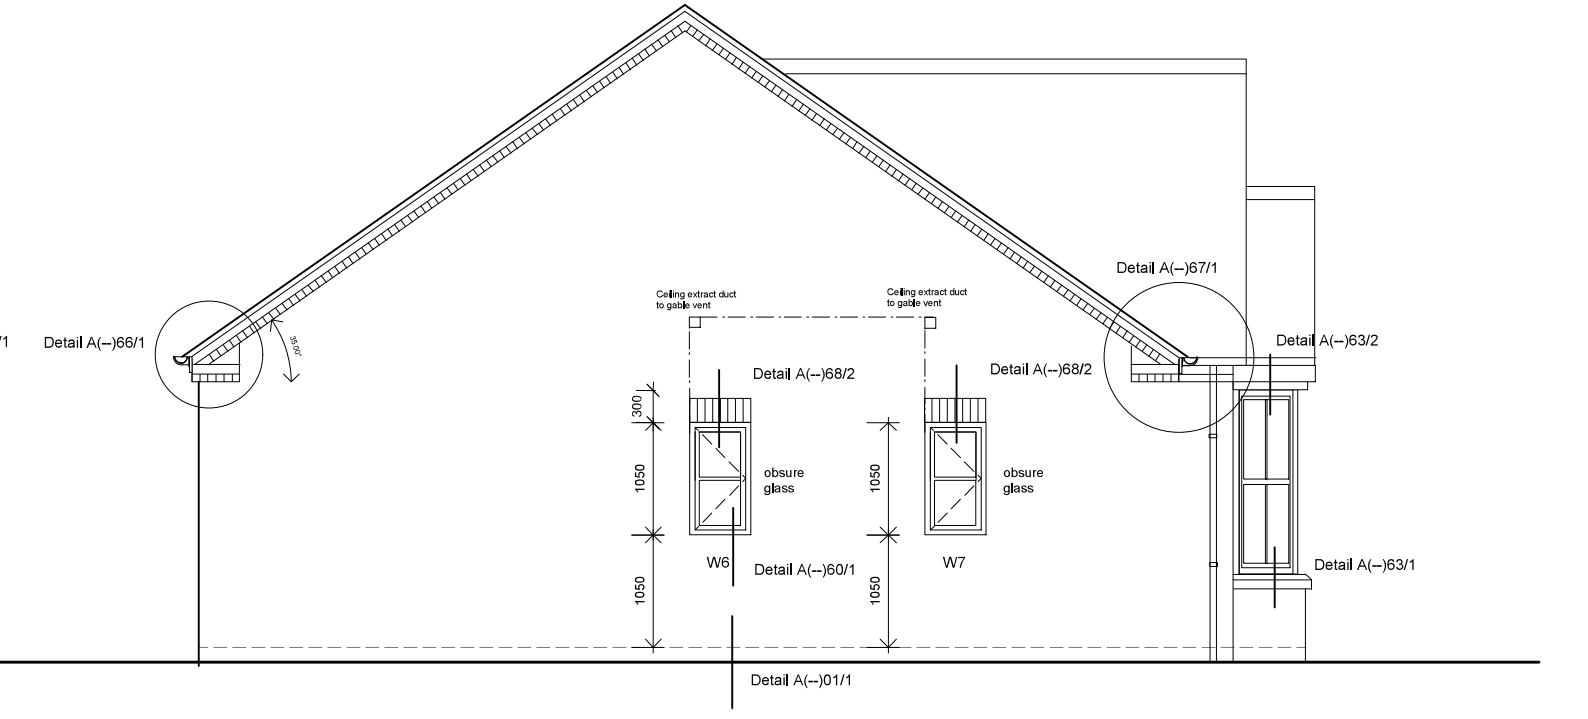

SIDE ELEVATION

THE EATON PLOT 28

Revisions:
A - Jan 21 - Bay gable changed to oak fascias
B - June 21 - Arches and stone cills omitted from side and rear elevations, soldier courses added

Project		CHAPEL WALK MOULTON CHAPEL		B M Design Consultancy	
Title		THE EATON ELEVATIONS 3 BED BUNGALOW		Chartered Architects	
Scale		Date		Job No.	
1:50		June 20		4531	
Category		Client/Item		Sequential No.	
L		(-)		61	
				Revisions	
				B	
				© Copyright	
				29A Church Street Northborough Peterborough PE6 9BN Telephone 01753 252823	