
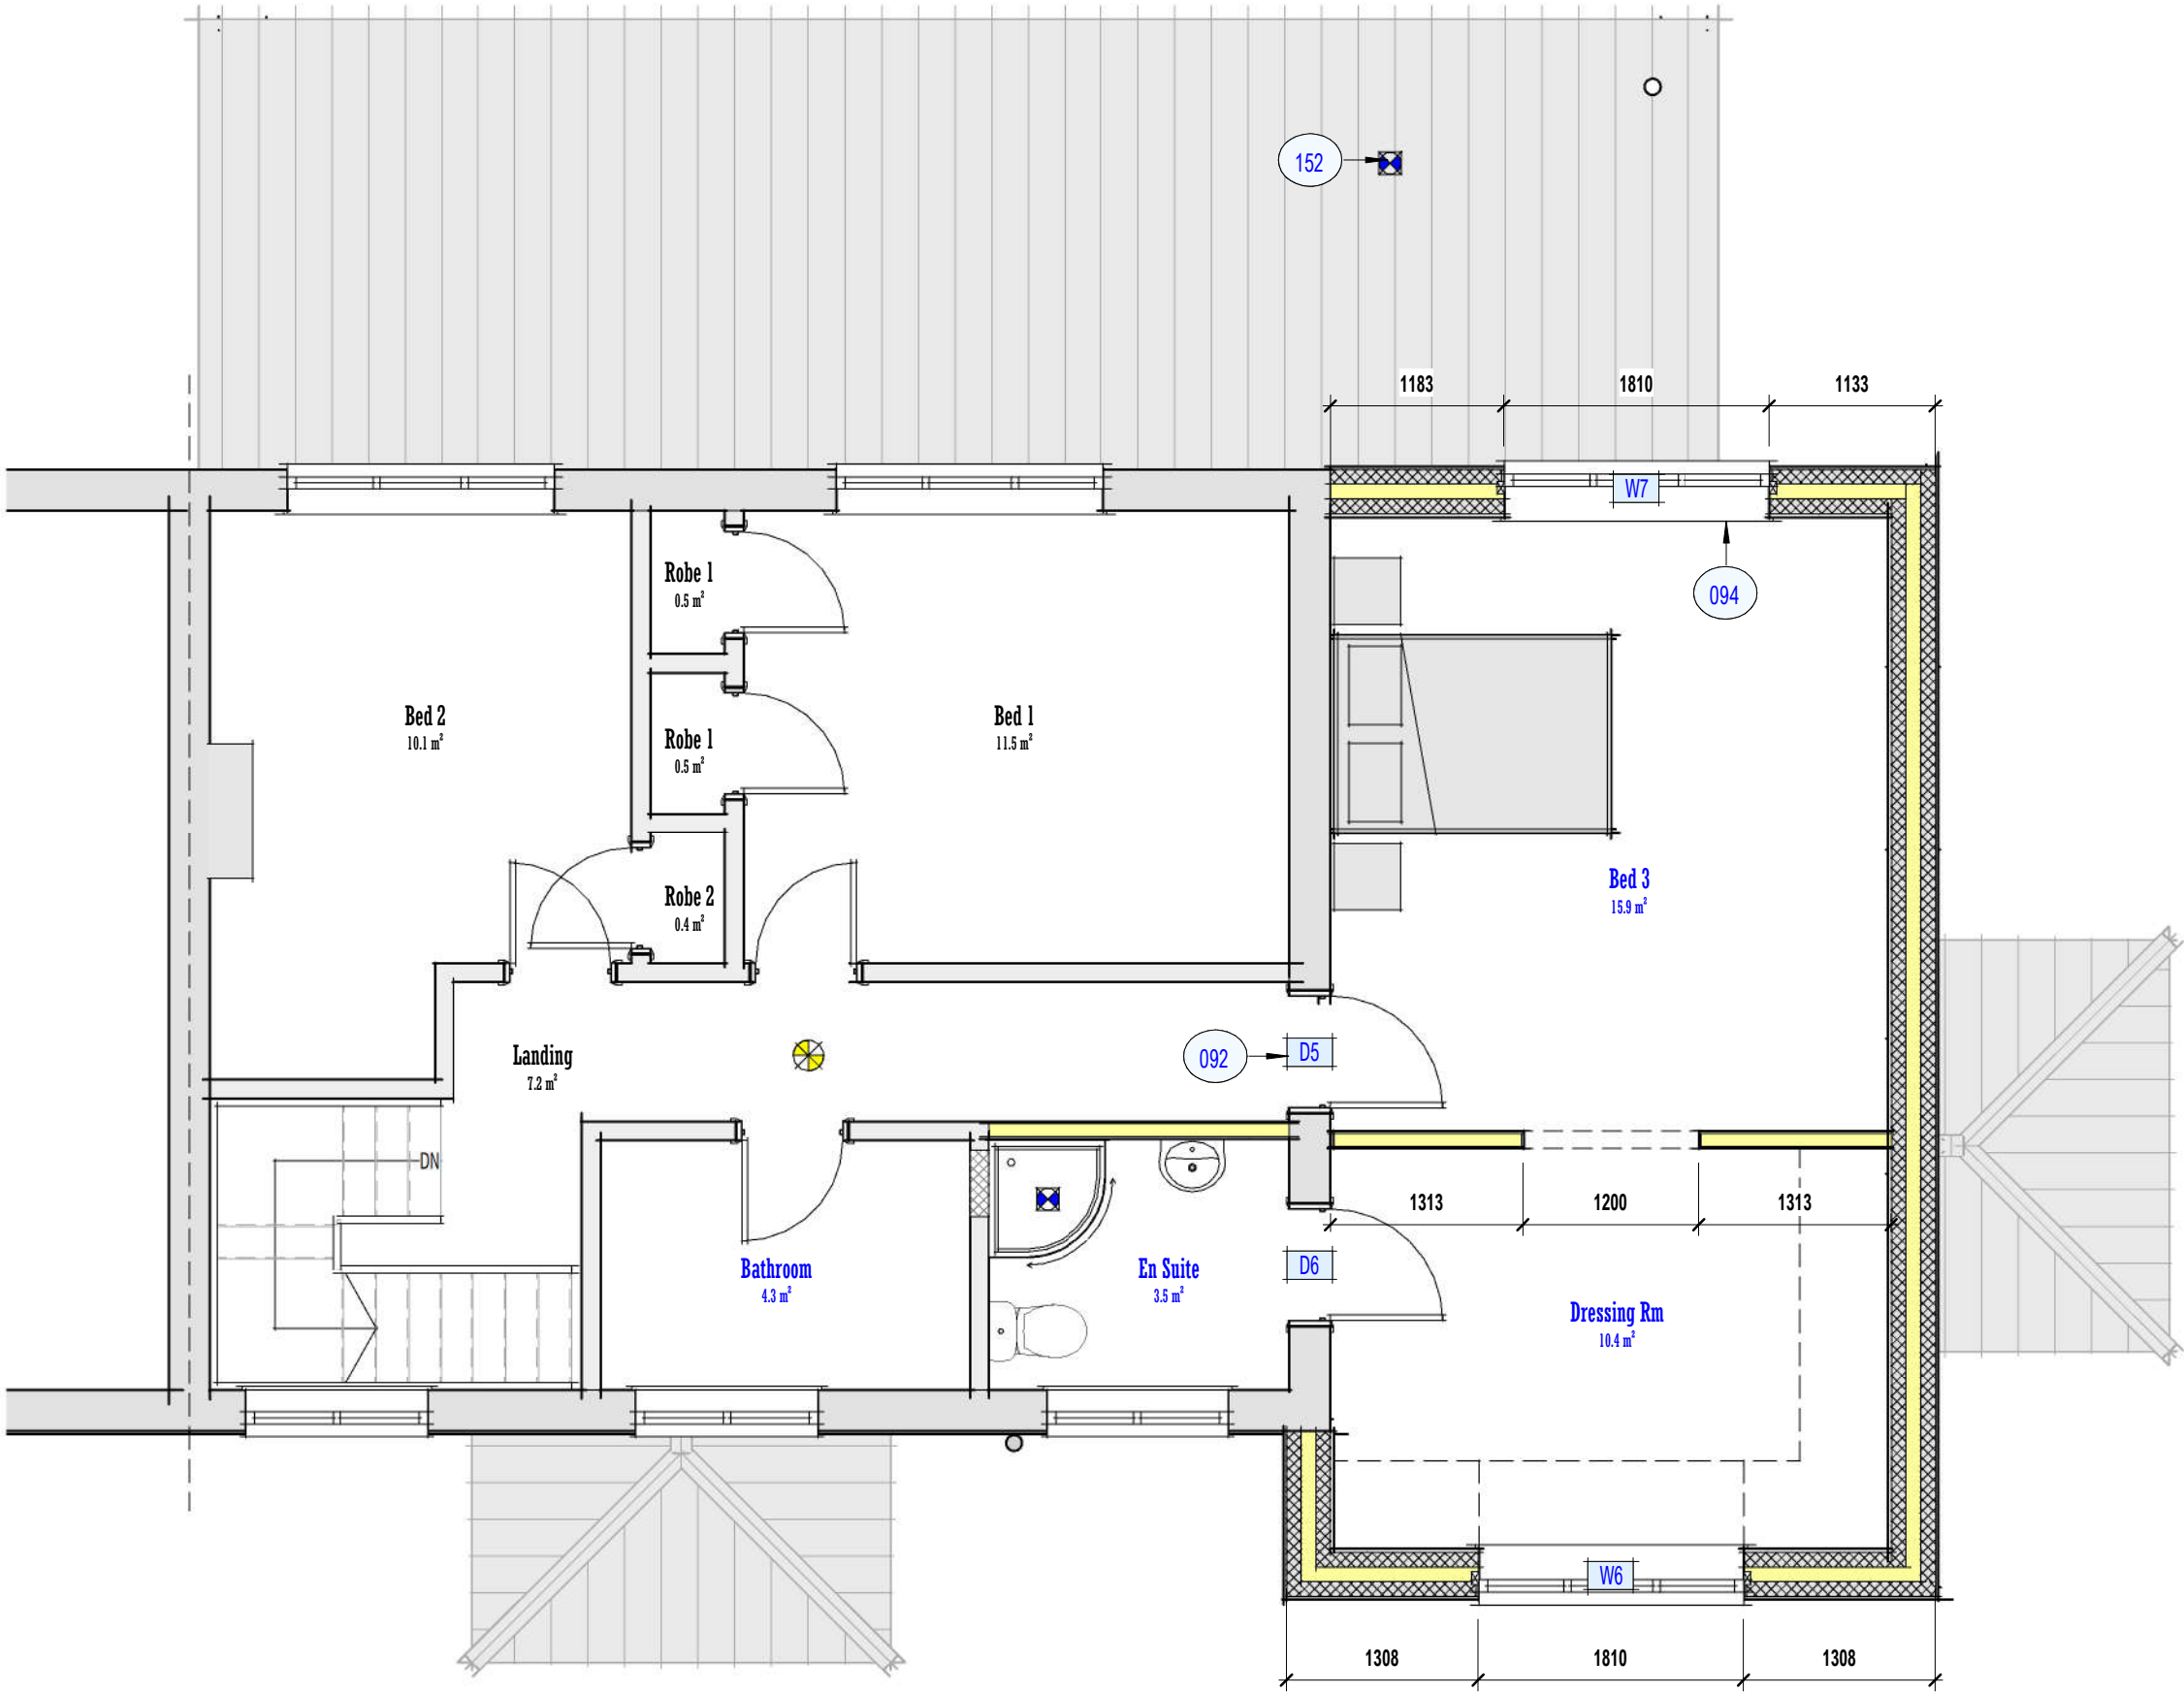


CONTRACTOR TO TAKE NOTE: All existing and proposed dimensions are to be checked on site and any discrepancies to be notified immediately. Commencement of works on site will be deemed as all dimensions have been checked. Due to areas of the structure being covered, unexposed or otherwise inaccessible the existing / proposed dimensions / notes / specifications of existing materials are subject to confirmation of site when it is feasible to expose the relevant areas of construction. All material schedules are given in good faith and for pricing purposes only. It is the responsibility of the contractor to check their accuracy before ordering any materials. Remway Design accepts no responsibility for the

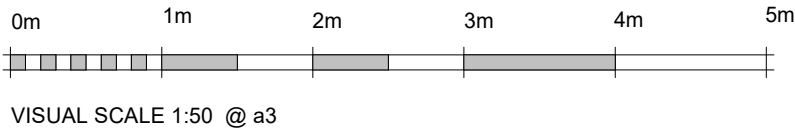

13 - Proposed First Floor Schedule		
Name	Area	Perimeter
Bathroom	4.30 m²	8.4 m
Bed 3	15.90 m²	16.0 m
Dressing Rm	10.35 m²	13.1 m
En Suite	3.50 m²	7.5 m
Grand total: 4	34.05 m²	45.0 m

09 - Internal Door Schedule				
Mark	Width	Height	Door Panel Width	Door Panel Height
D5	846	2031	762	1981
D6	846	2031	762	1981
Grand total: 2				

07 - Window Schedule		
(subject to site survey)		
Mark	Width	Height
W6	1810	1200
W7	1810	1200
Grand total: 2		