



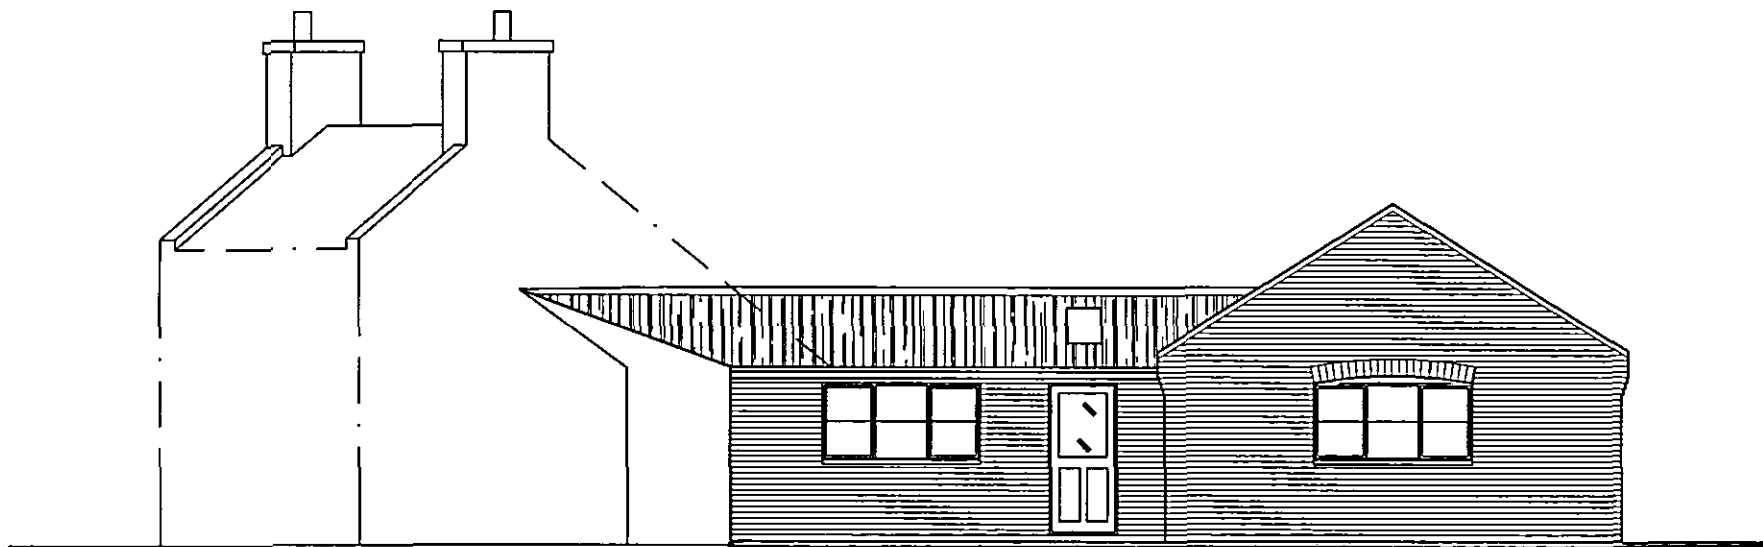

PROPOSED EAST ELEVATION 1:100

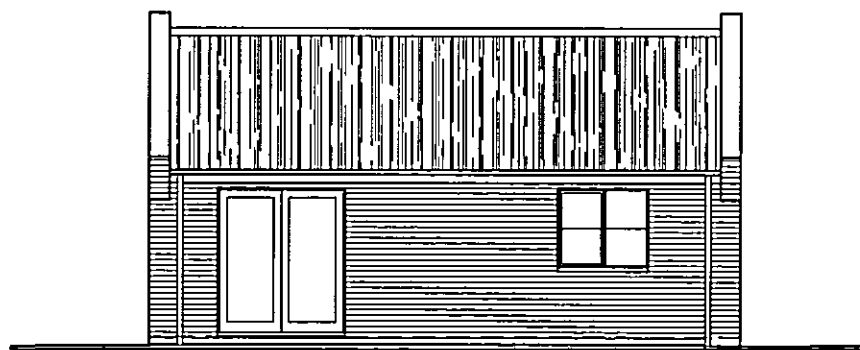

PROPOSED NORTH ELEVATION 1:100