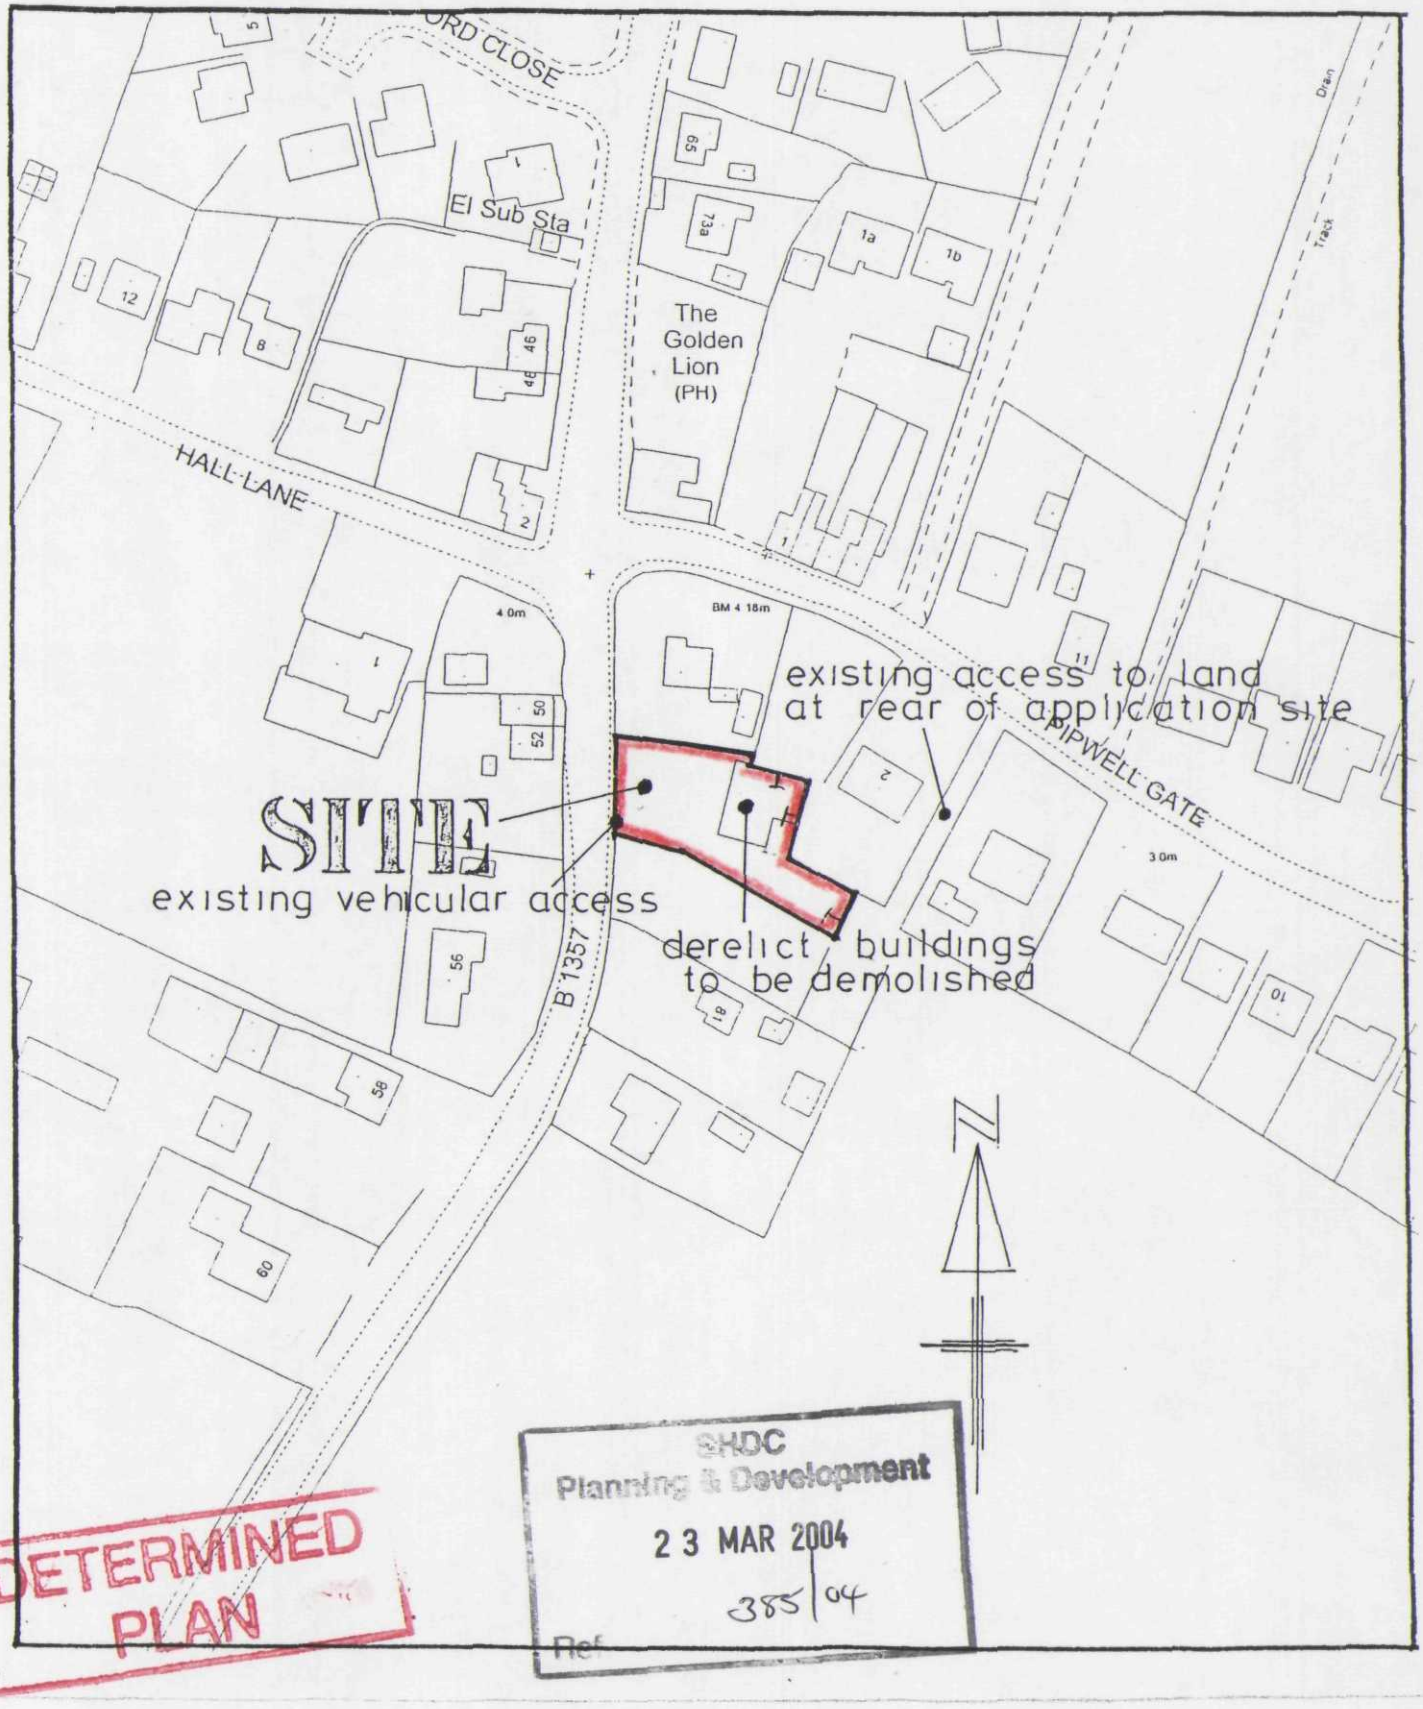

• OUTLINE PLANNING APPLICATION •

• proposed bungalow and garage •

• seas end road • moulton-seas-end • spalding • lincs. •

• for mr. + mrs. g.s.reynolds (applicants) •

drawing no. 04/169/01 scale - approx. 1:1250 mar. 2004