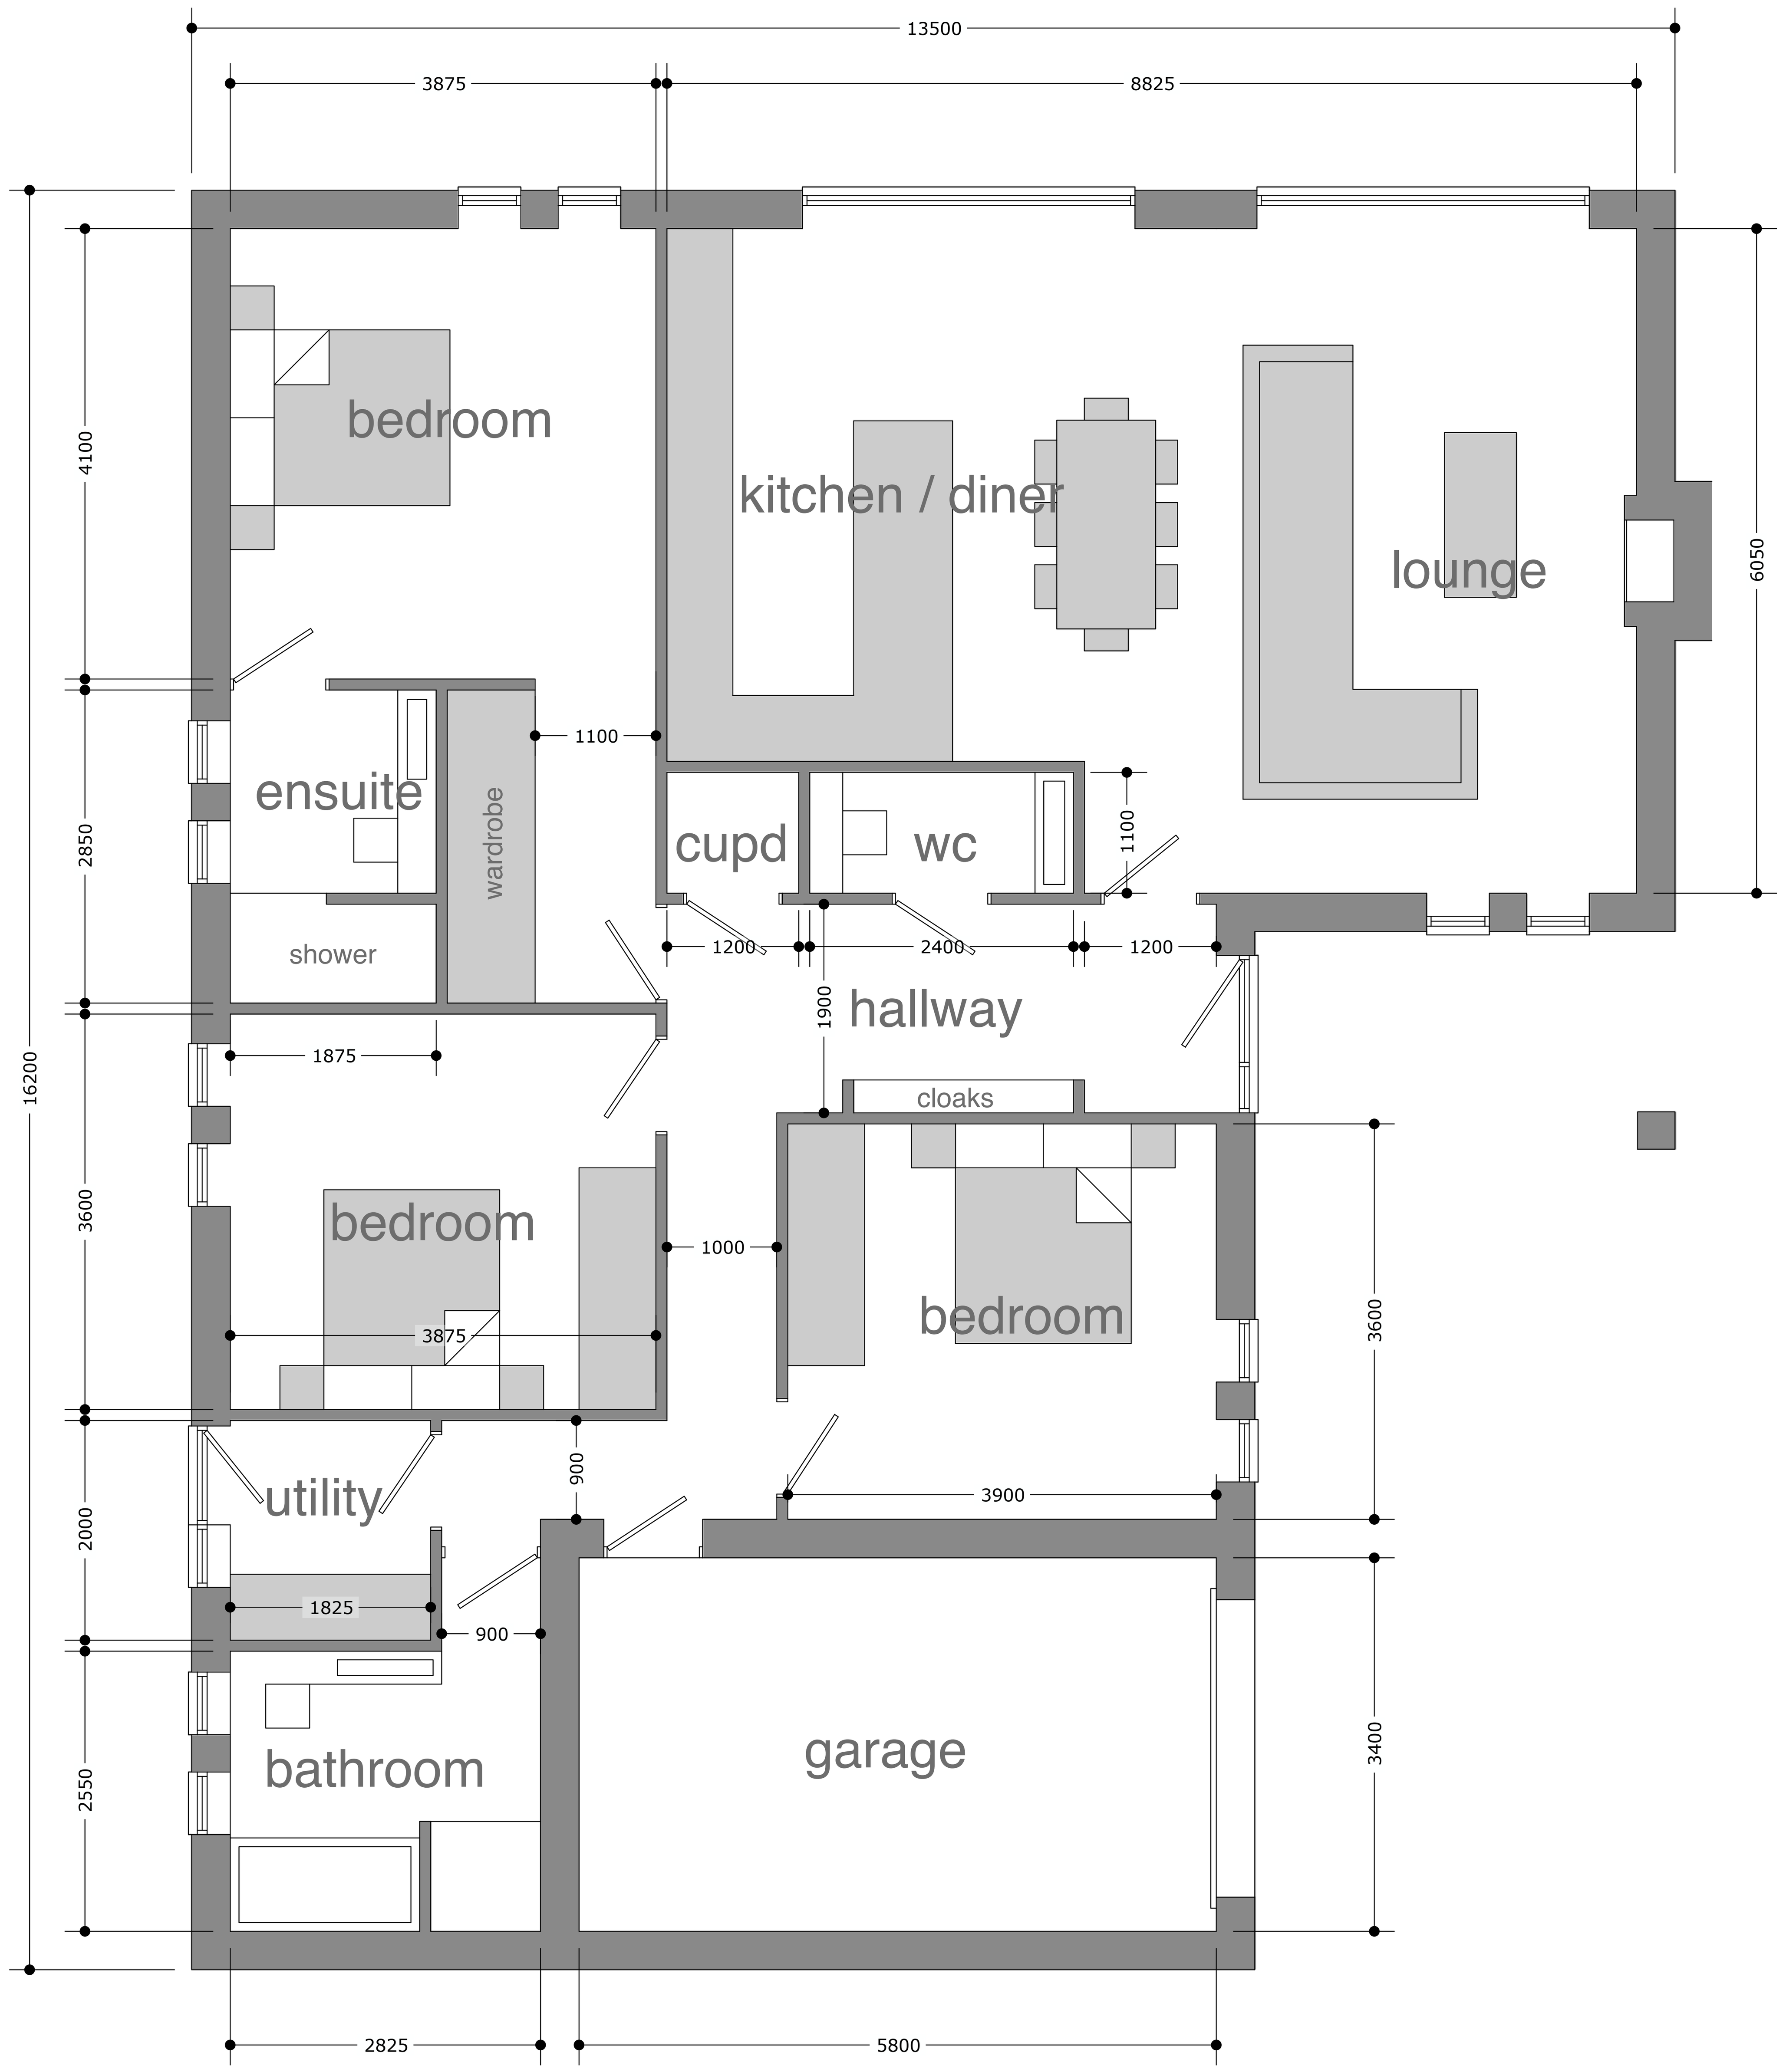

FLOOR PLAN

FRONT

LEFT

REAR

RIGHT

PROPOSED RESIDENTIAL DEVELOPMENT
2 PLOTS ADJACENT 51 SEAS END ROAD
MOULTON SEAS END SPALDING LINCS for
SR & AV WILLSON BUILDING CONTRACTORS

DO NOT SCALE FROM THIS DRAWING

PLOT 1 PLANS AND ELEVATIONS

1/50 1/75	16/4/25

J201-PL 2

Julian Warrick
Architectural Design Consultant

Email: julian@jwarrick-design-cons.com
Tel: 01775 820123
Mob: 07849 652067
JulianWarrick.co.uk
Google +

8 Beech Grove
Donington
Spalding
Lincs
PE11 4XQ