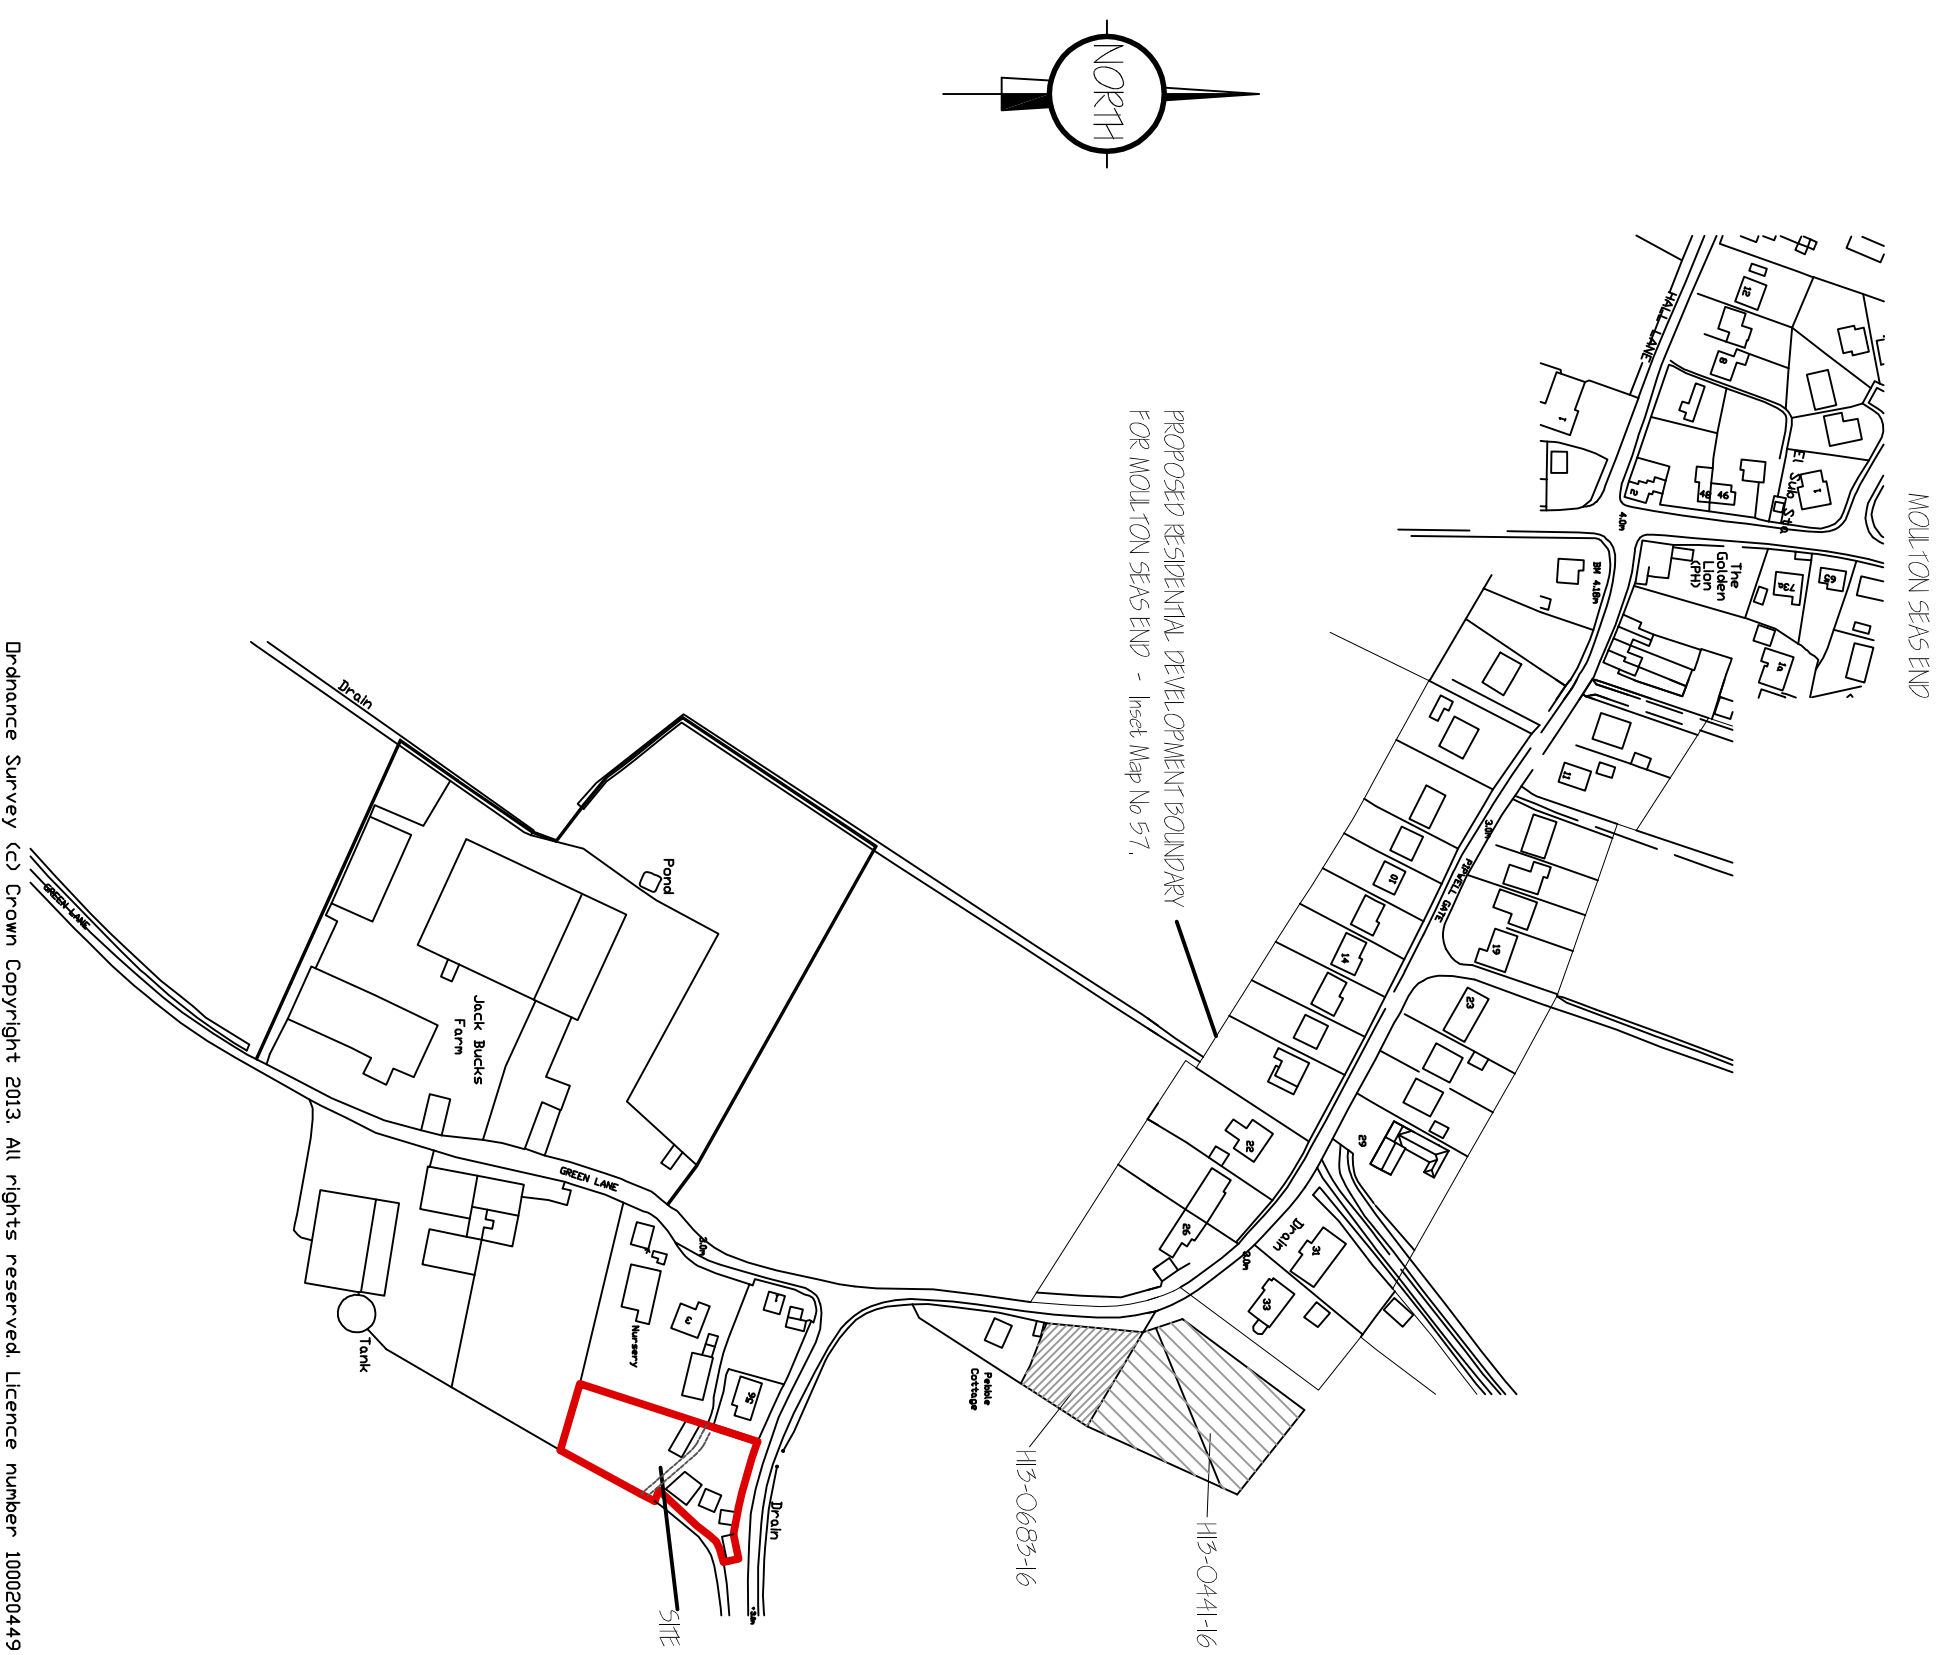


SITE LAYOUT PLAN
1/500.LOCATION PLAN
1/2500.[illegible]