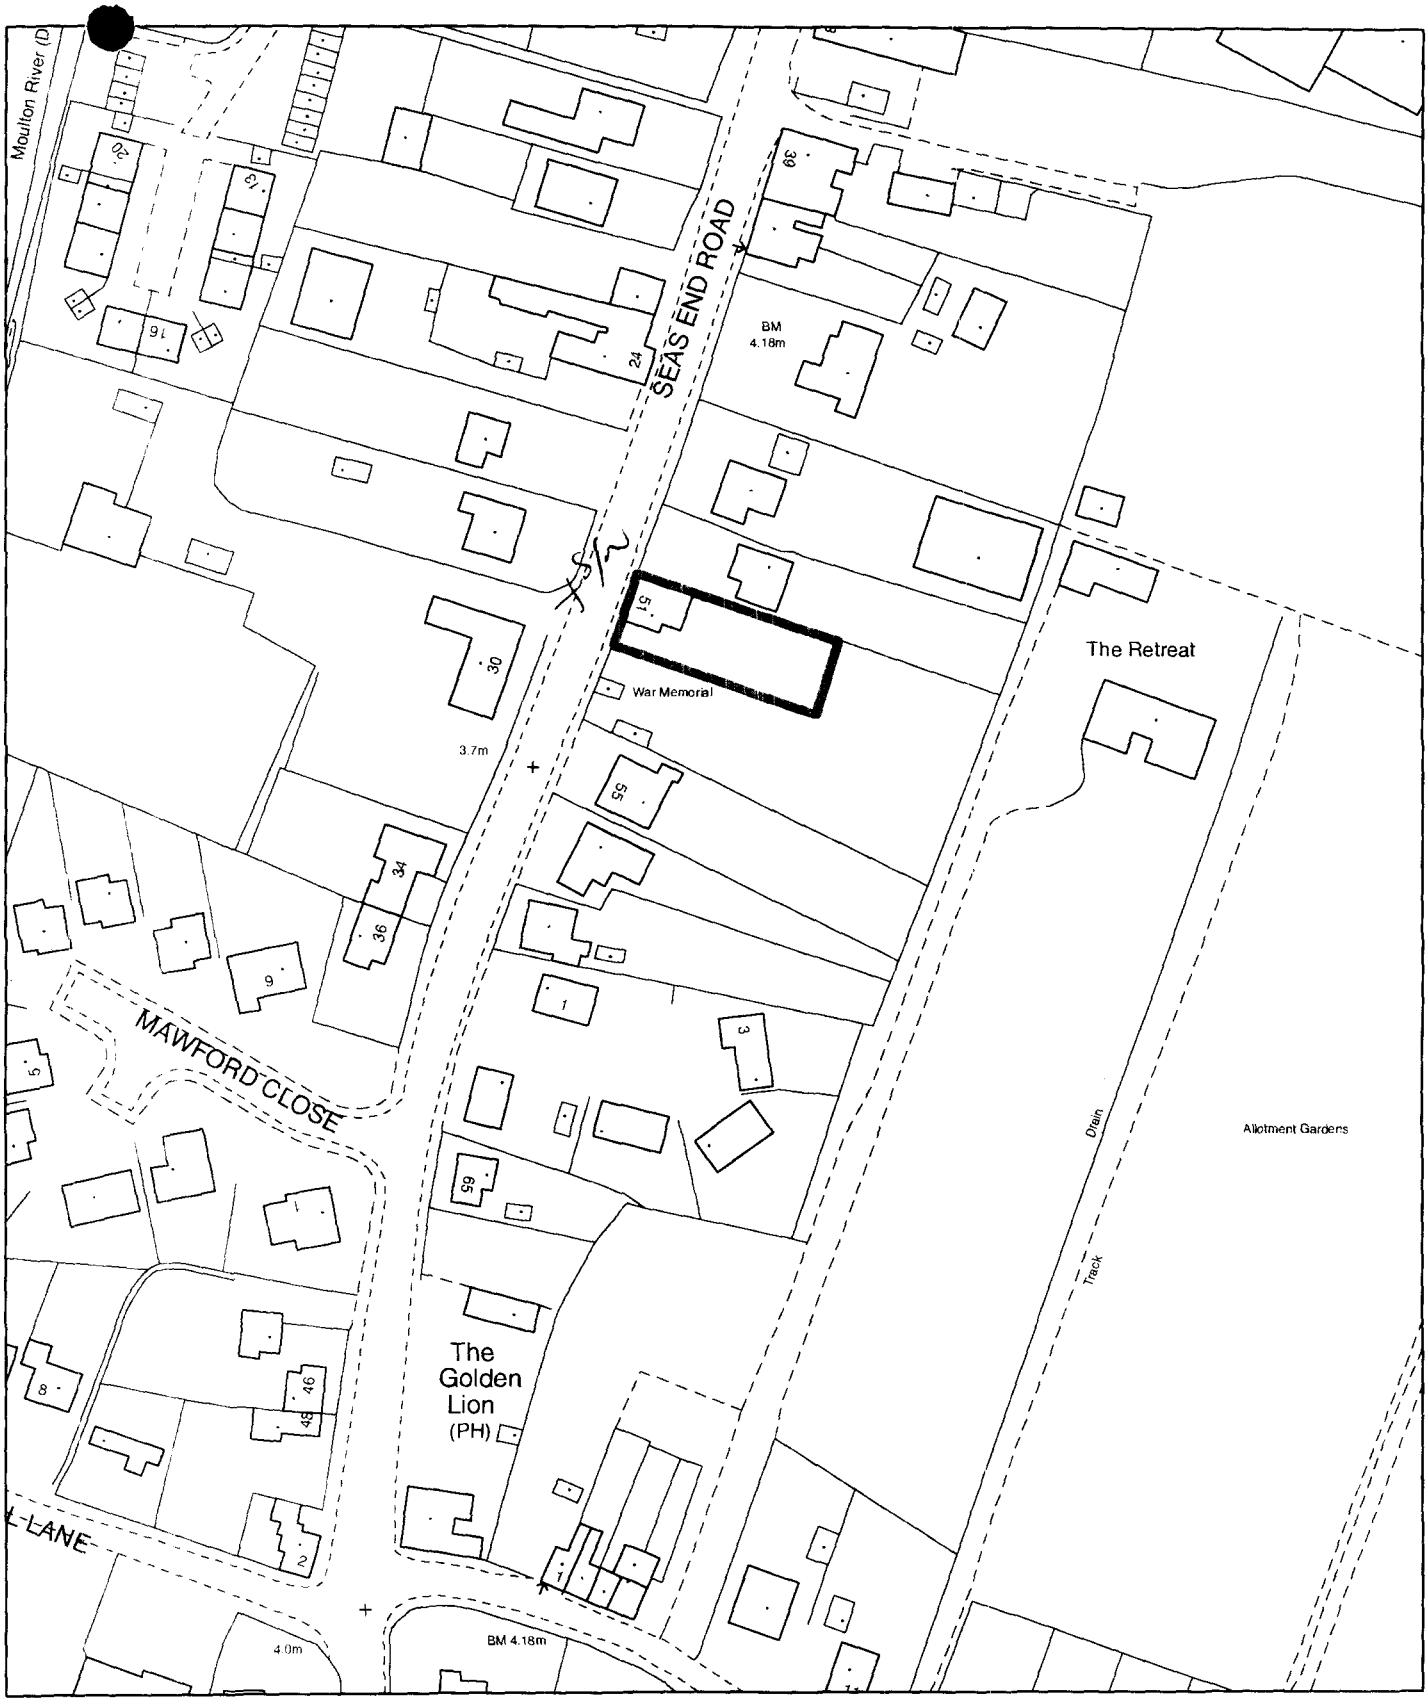

Planning Application Location Plan
Ward Member Notification

H13/0387/02

Scale: 1:1250

Planning and Development

Council Offices, Priory Road, Spalding, Lincolnshir

PLEASE DO NOT COPY THIS PLAN
This map is reproduced from Ordnance Survey material with permission of Ordnance Survey on behalf of Her Majesty's Stationery Office (c) Crown copyright. Unauthorised reproduction infringes Crown copyright and may lead to prosecution or civil

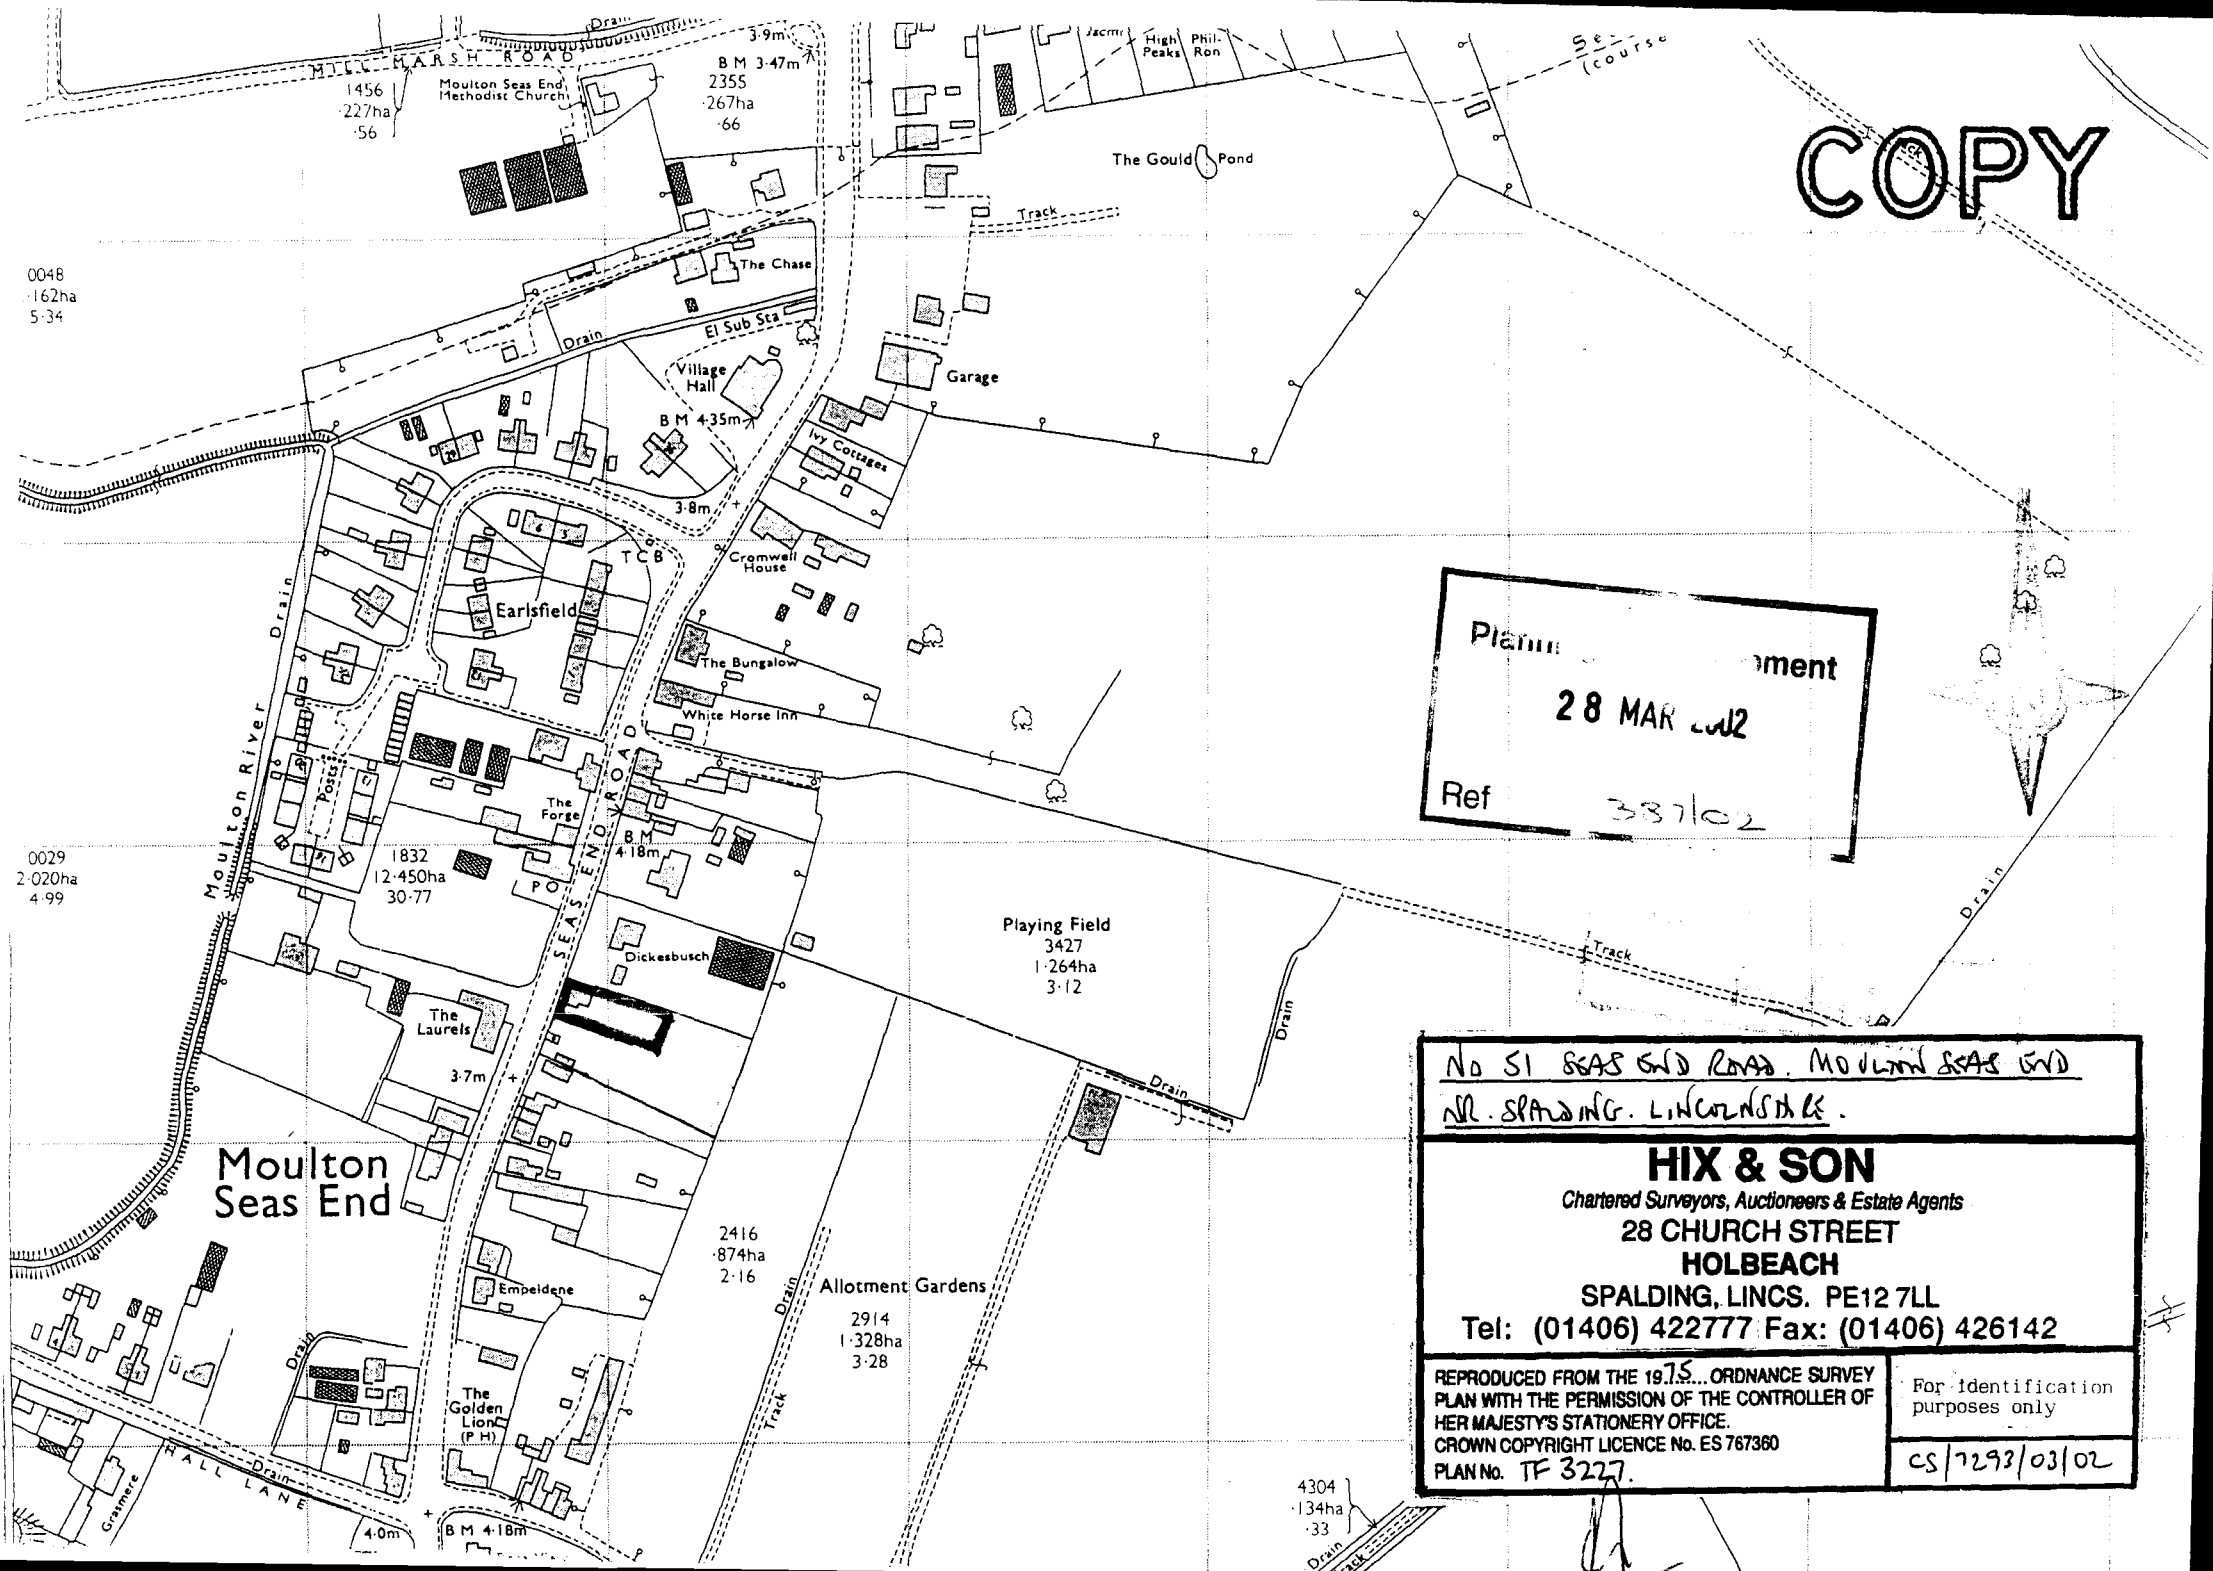
COPY
MILL MARSH ROAD
Moulton Seas End Methodist Church
1456
·227ha
·56
B M 3·47m
2355
·267ha
·66
3·9m
The Gould Pond
Track
The Chase
El Sub Sta
Drain
Village Hall
Garage
B M 4·35m
Ivy Cottages
3·8m
T C B
Cromwell House
Earlsfield
The Bungalow
White Horse Inn
Moulton River Drain
Posts
The Forge
B M 4·18m
SEAS END ROAD
1832
12·450ha
30·77
P O
Playing Field
3427
1·264ha
3·12
Dickesbusch
The Laurels
3·7m
Moulton Seas End
Empeldene
The Golden Lion (P H)
HALL LANE
Grasmere
4·0m
B M 4·18m
2416
·874ha
2·16
Allotment Gardens
2914
1·328ha
3·28
4304
·134ha
·33
0048
·162ha
5·34
0029
2·020ha
4·99
Plann ment
28 MAR 2002
Ref 387/02
No 51 SEAS END ROAD. MOULTON SEAS END NR. SPALDING. LINCOLNSHIRE.
HIX & SON
Chartered Surveyors, Auctioneers & Estate Agents
28 CHURCH STREET
HOLBEACH
SPALDING, LINCS. PE12 7LL
Tel: (01406) 422777 Fax: (01406) 426142
REPRODUCED FROM THE 1975 ORDNANCE SURVEY PLAN WITH THE PERMISSION OF THE CONTROLLER OF HER MAJESTY'S STATIONERY OFFICE.
CROWN COPYRIGHT LICENCE No. ES 767360
PLAN No. TF 3227.
For identification purposes only
CS/7293/03/02